


NO DIMENSIONS TO BE SCALED FROM THIS DRAWING, ALL DIMENSIONS TO BE CHECKED ON SITE. ANY DISCREPANCIES WITH THE DRAWINGS TO BE REPORTED AND CLARIFIED PRIOR TO COMMENCING WORKS ON SITE, IF IN DOUBT – ASK. THIS DRAWING IS COPYRIGHT.

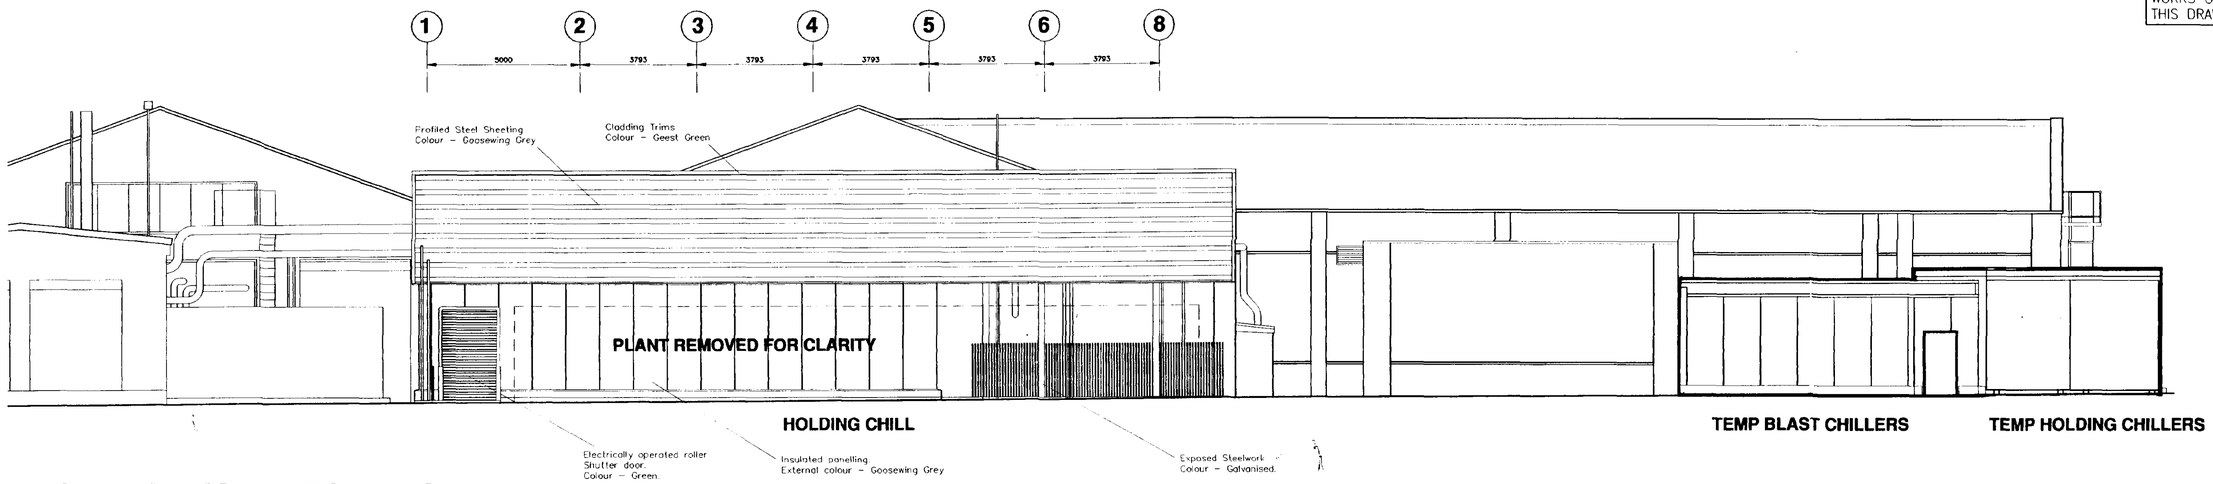

South-West Elevation.

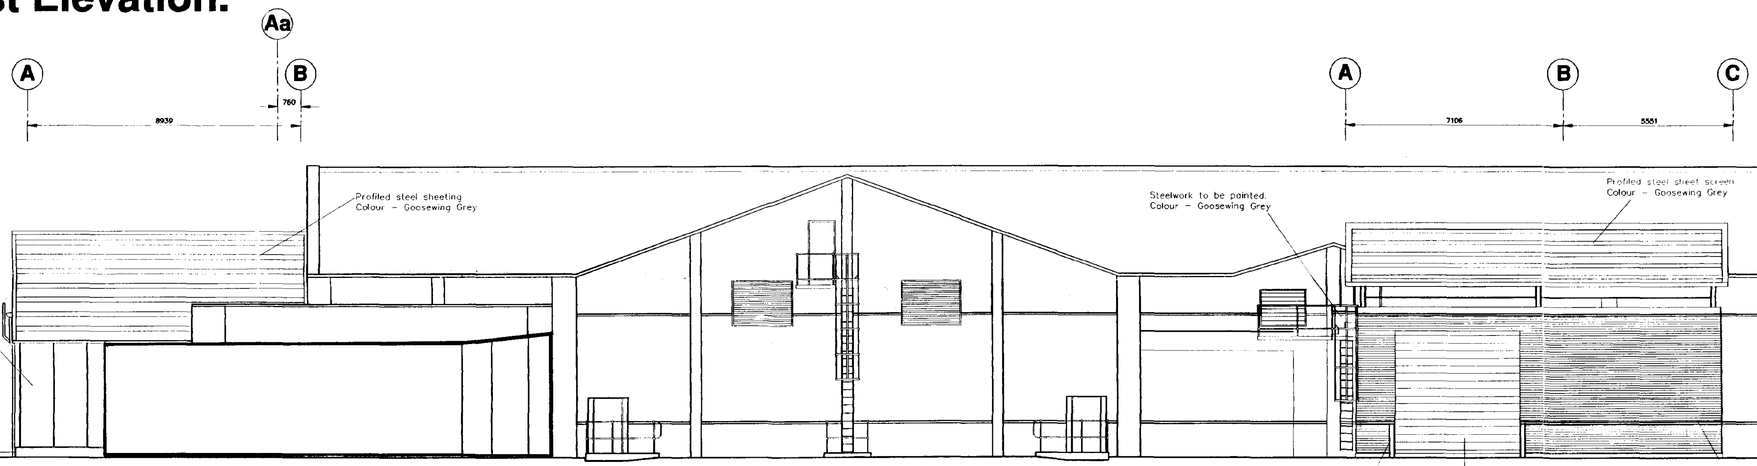

South-East Elevation.

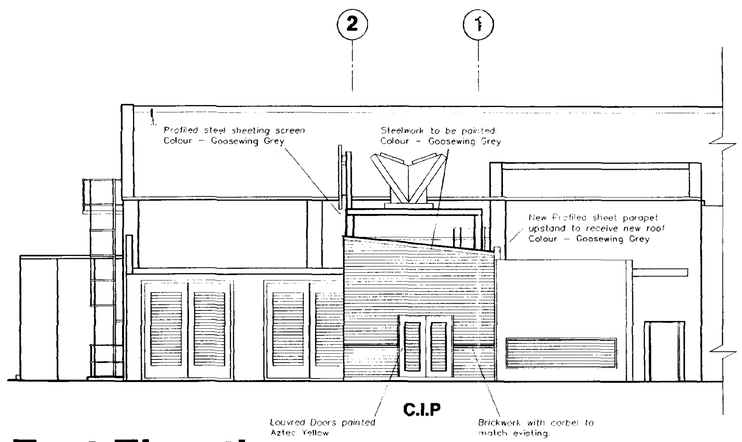

East Elevation.

PLANNING
08 JUL 1998
Ref: 494/98
DETERMINED PLAN

Rev.	Description
C	Elevations updated, additional notes added.
Date	
07.07.98	
Rev.	Description
B	Blast Chill elevations added.
Date	
26.06.98	
Rev.	Description
A	Drawing updated to incorporate comments from SHDC. made on site.
Date	
05.06.98	

CORPORATE a Ltd ARCHITECTURE

CLIENT
Geest Prepared Foods
West Marsh Road
Spalding
Lincs.

TITLE
Project Virus
Project No 1444


Proposed Elevations

DATE 11.05.98
SCALE 1:100
DRAWING NO. 054
ISSUE NO. C


CORPORATE ARCHITECTURE LIMITED
CHARTERED ARCHITECTS
St Georges House, St Georges Way, Leicester LE1 1SH
Tel. 0116 255 2323 Fax. 0116 254 6278

THIS DRAWING HAS BEEN CREATED IN AutoCAD – IF IN DOUBT ASK.

NO DIMENSIONS TO BE SCALED FROM THIS DRAWING, ALL DIMENSIONS TO BE CHECKED ON SITE. ANY DISCREPANCIES WITH THE DRAWINGS TO BE REPORTED AND CLARIFIED PRIOR TO COMMENCING WORKS ON SITE, IF IN DOUBT – ASK. THIS DRAWING IS COPYRIGHT.

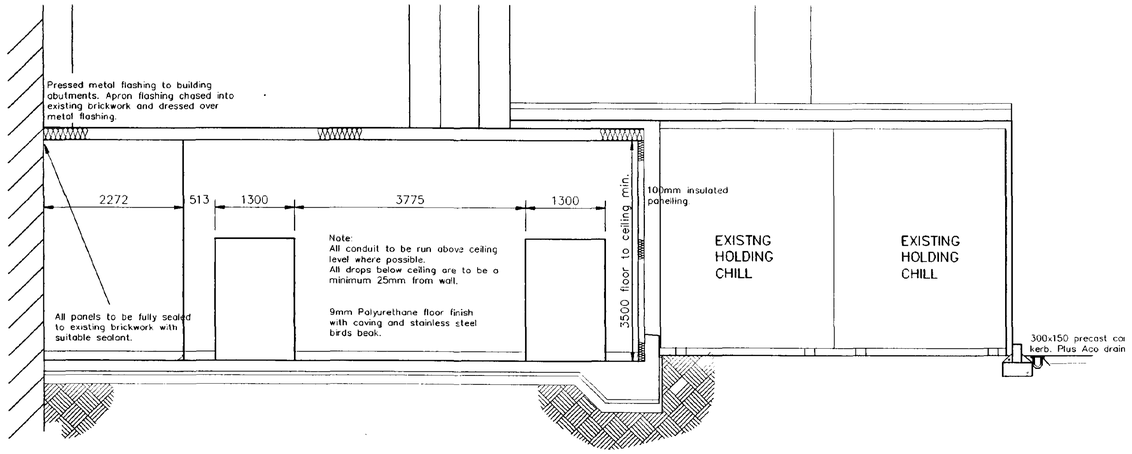


Section A-A

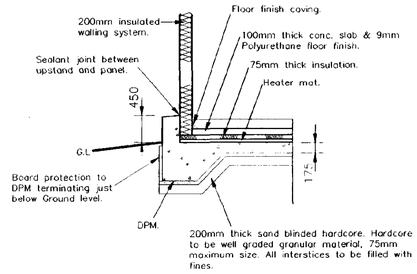


Detail B

Notes:
1. Seal up existing opening.
2. Disconnect temp. units and relocated into new location.
3. Construct new link for temp. units.
4. Disconnect all services within the link, demolish existing walling and break out existing conc. ramp.
5. Excavate for new Blast Chill bases. Lay all drainage.
6. Lay hardcore base and foundation. Lay concrete kerbs.
7. Construct Blast chill walls and temp. link. Construct temp roof over Blast Chills.
7. Fix all external new protection
8. Lay polyurethane floor finish.
9. Remove temp. roof install new refrigeration evaporators.
10. Complete roof construction.
11. Connect all services and install and complete all remaining items.
12. construct new steps and walkway.

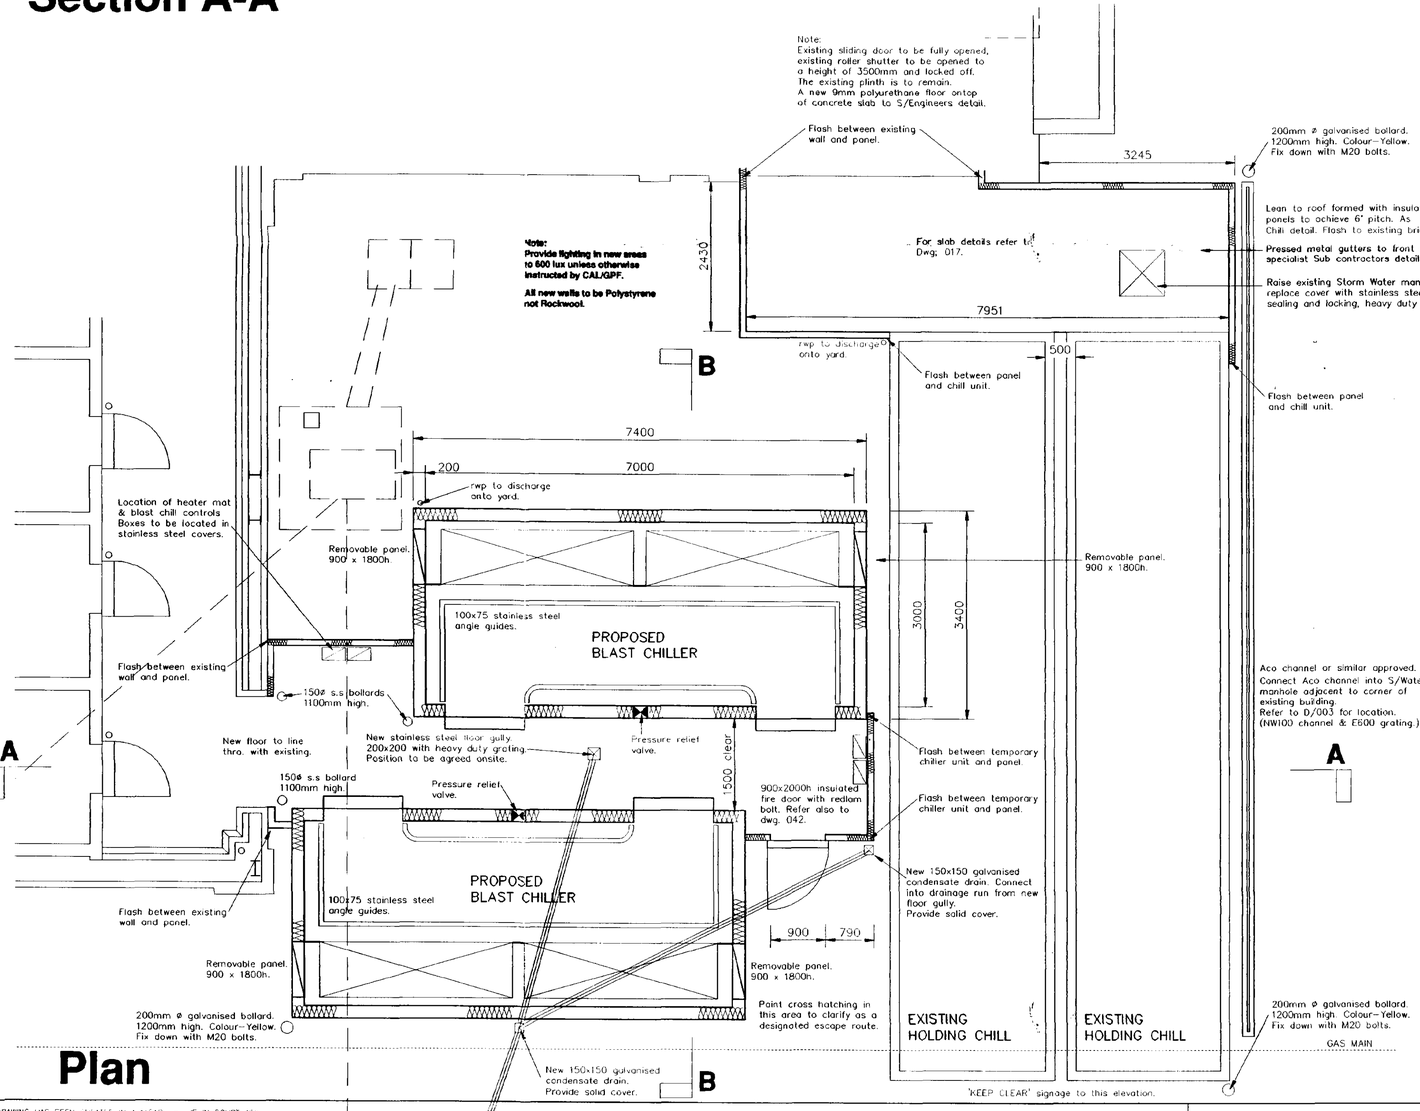


Plan

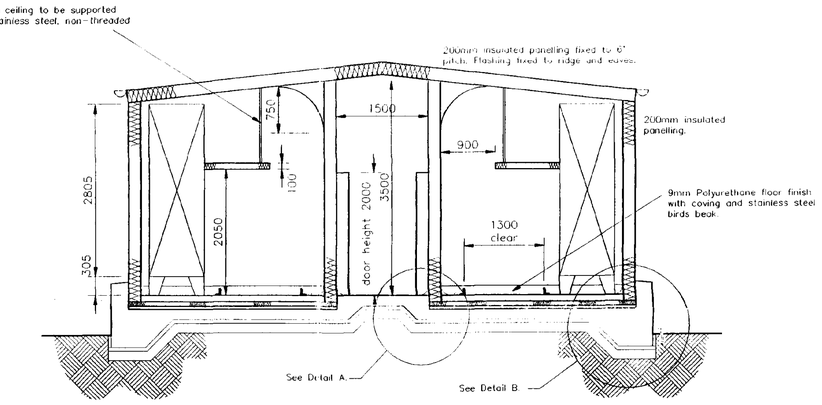

Section B-B

Note: Light fittings are to be face fixed to the walls within the Blast Chills and are to achieve 600 lux.

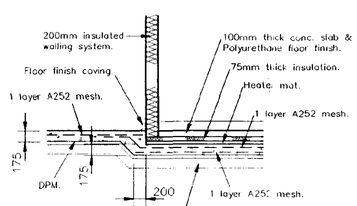

Detail A

DETERMINED PLAN

SOUTH HOLLAND DC HOUSING & PLANNING
24 JUL 1998
Ref: 694/98

Rev.	Description
J	Control panel sizes and locations revised. Minor notes amended with regards to access panels.
Date 23.07.98	
H	Condensate drain to blast chillers relocated & duplicated.
Date 14.07.98	
G	Corridor and door width reduced.
Date 29.06.98	
F	Manhole cover shown in Temp Link for chiller units, detail A & B altered. Temp link to chillers amended.
Date 22.06.98	
E	Drainage point removed from existing pumping chamber, section height altered. plus other minor changes.
Date 20.06.98	
D	Roof construction altered other small changes.
Date 09.06.98	

ALSO REFER TO DWG NO. 003,042 PLUS STRUCTURAL, REFRIGERATION & ELECTRICAL ENGINEERS DWGS.

CORPORATE ARCHITECTURE Ltd

CLIENT
Geest Prepared Foods
West Marsh Road
Spalding
Lincs.

TITLE
Project Virus
Project No 1444

Area One
Tempoary Blast Chillers

DATE 11.05.98
SCALE var.
DRAWING NO. 012
ISSUE NO. J

CORPORATE ARCHITECTURE LIMITED
CHARTERED ARCHITECTS
4 St George House, St George's Way, Leicester LE1 1SH
Tel: 0116 255 2303 Fax: 0116 254 6278

THIS DRAWING HAS BEEN CREATED IN AutoCAD – IF IN DOUBT ASK.