
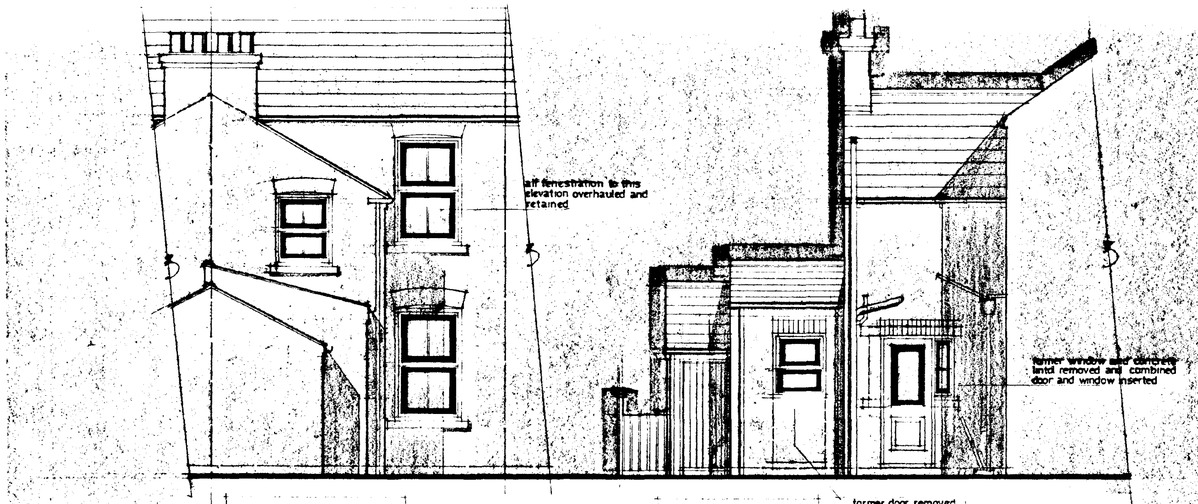


REAR ELEVATION

SIDE ELEVATION

former door removed and window inserted

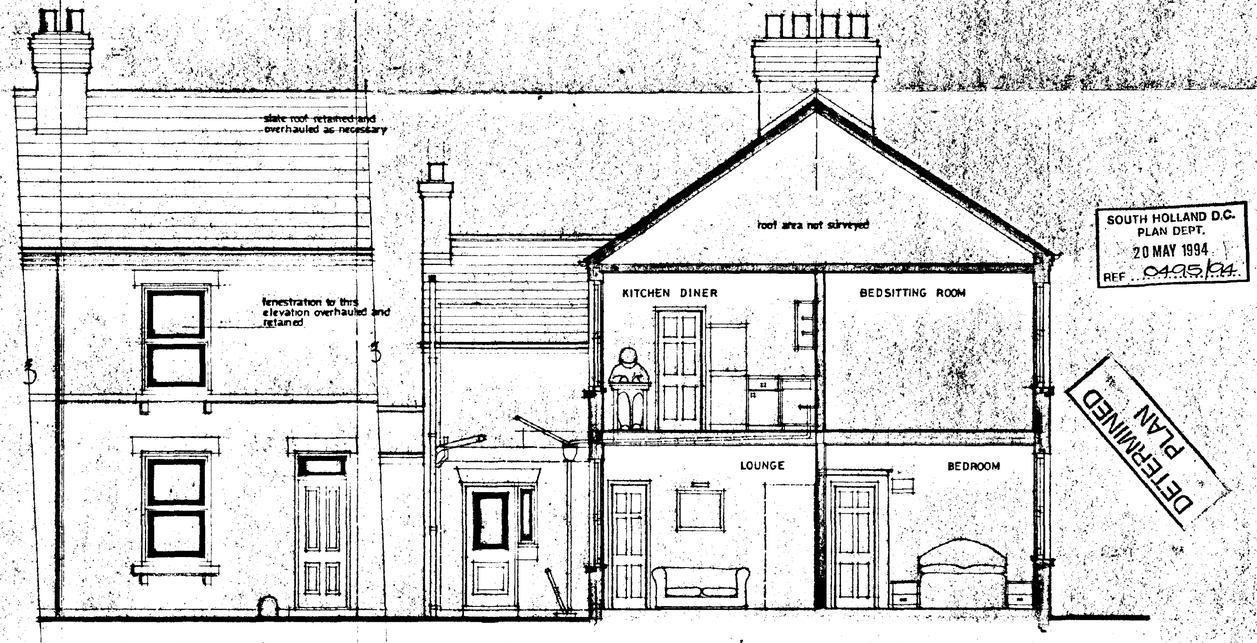

FRONT ELEVATION

SECTION A-A

SOUTH HOLLAND D.C.
PLAN DEPT.
20 MAY 1994
REF 0495/94

DETERMINED PLAN

project title
7 VICTORIA STREET
SPALDING

MR HASTINGS


drawing title
SECTIONS
ELEVATIONS

scale	date	drawn
1 · 50	MAY 1994	—

drawing number
9454 02

Copyright:
This drawing must not be re-issued, loaned or copied

Do not scale this drawing, use only figured or grid dimensions.
Any discrepancy should be notified to the Design Office immediately

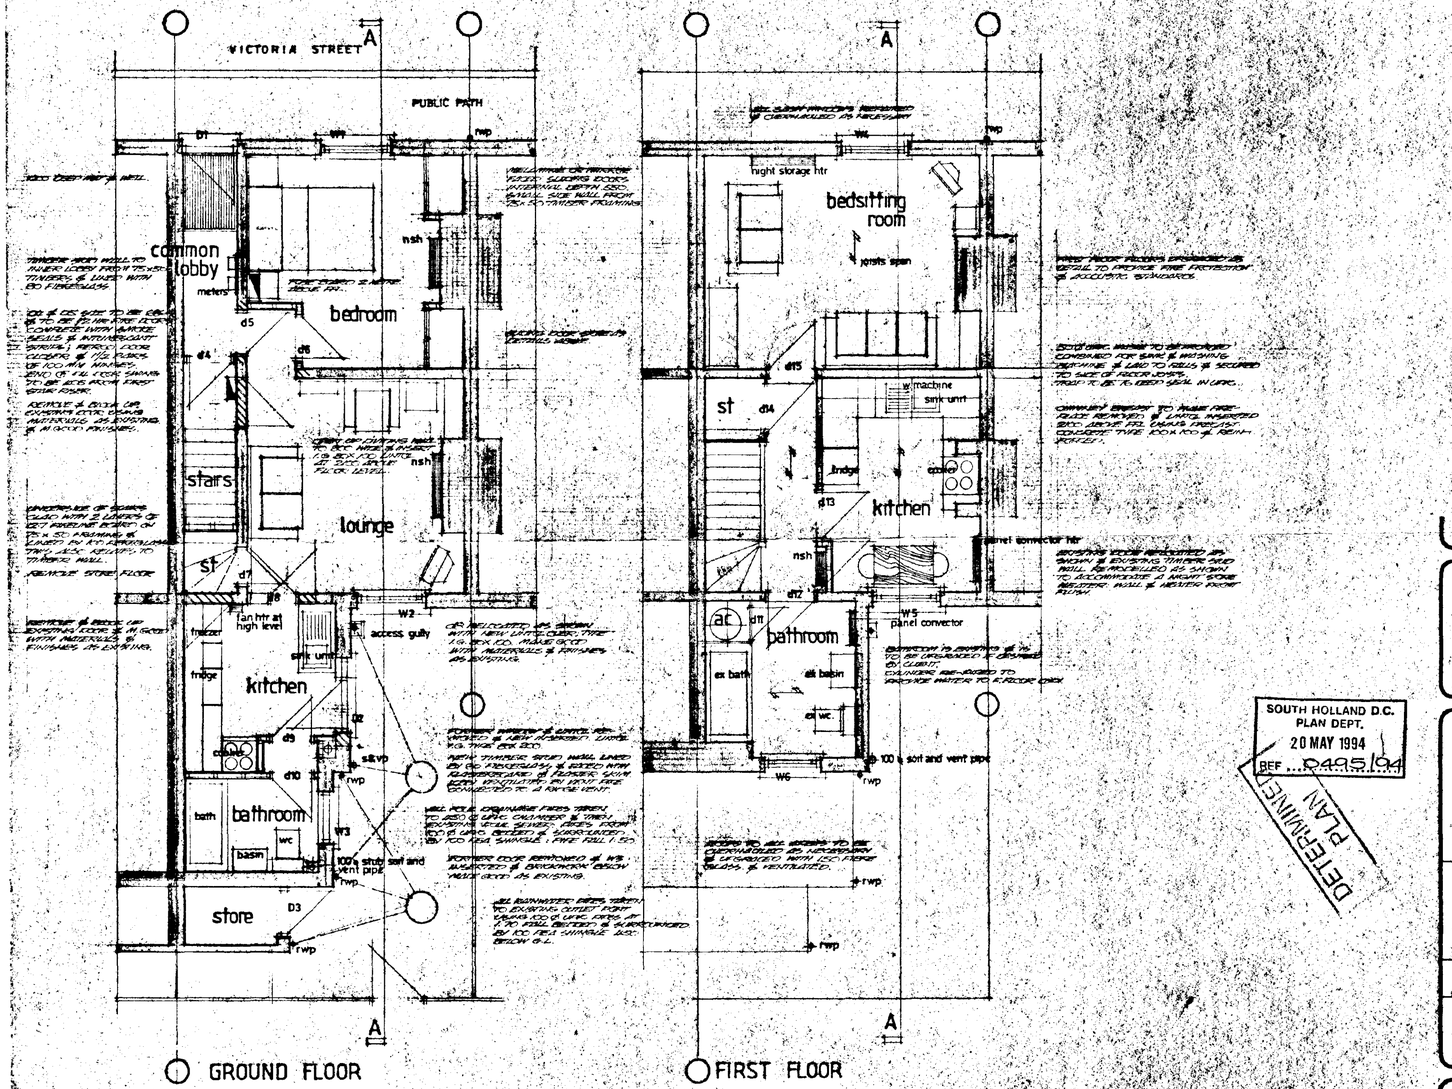

SOUTH HOLLAND D.C.
PLAN DEPT.
20 MAY 1994
REF ... H485/104

DETERMINED PLAN

revisions

project title
7 VICTORIA STREET
SPALDING
MR HASTINGS

drawing title
PLAN LAYOUTS

scale	date	drawn
1.50	MAY 94	

drawing number
9454 01

Copyright
This drawing must not be re-issued, loaned or copied
Do not scale this drawing, use only figured or grid dimensions
Any discrepancy should be notified to the Design Office immediately