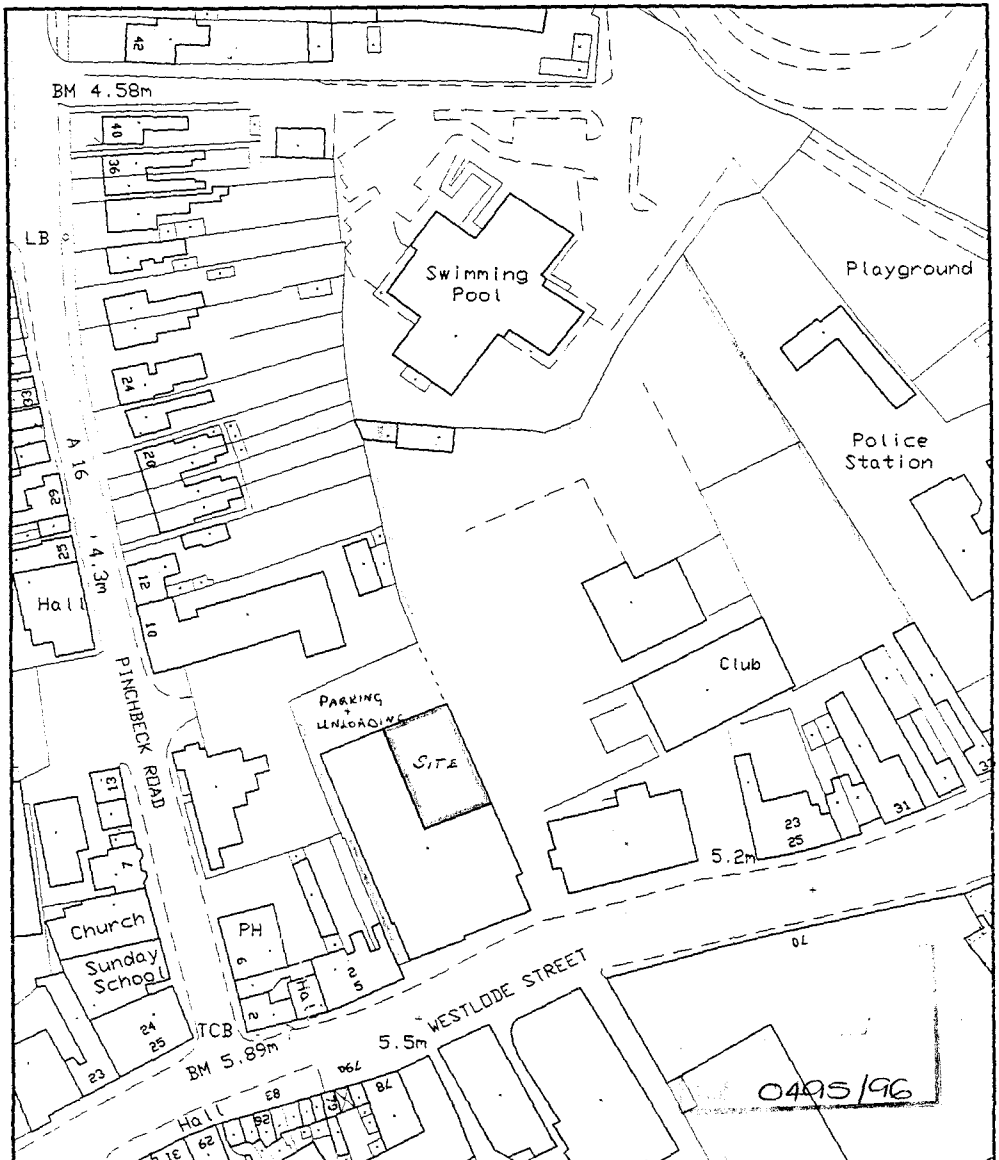


Drawing No. S/96/100/02	Drawn S.A.K	**Broadgate Builders (Spalding) Ltd**
Broadgate House Spalding	Scale 1 : 1250	Broadgate House, Weston Hills, Spalding, Lincolnshire, PE12 6DB. Telephone: (01406) 380532 Fax: (01406) 380014
TITLE Site Plan	Date 28:03:96	