

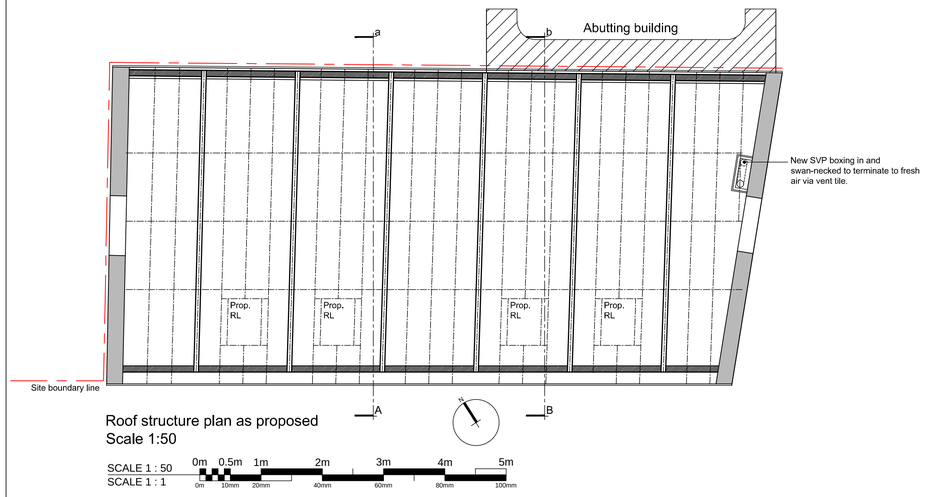



Roof structure plan as proposed
Scale 1:50

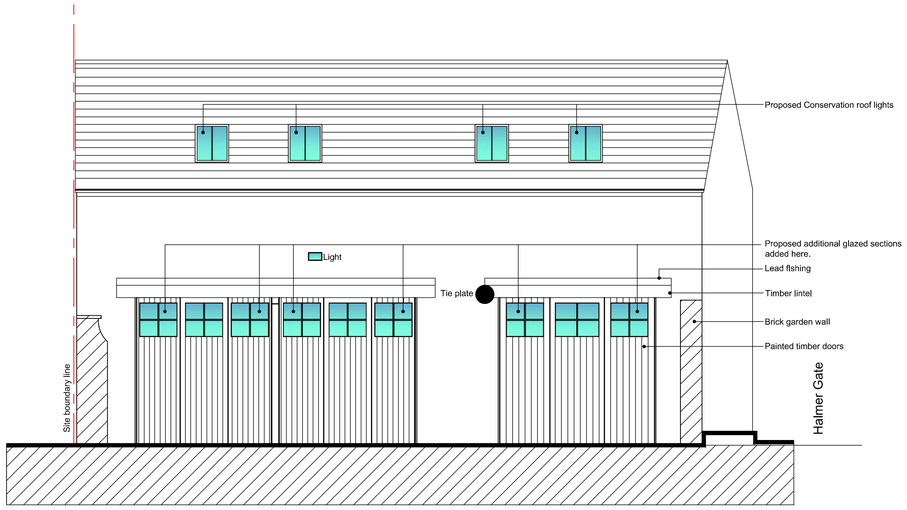


South-west elevation as existing
Scale 1:50

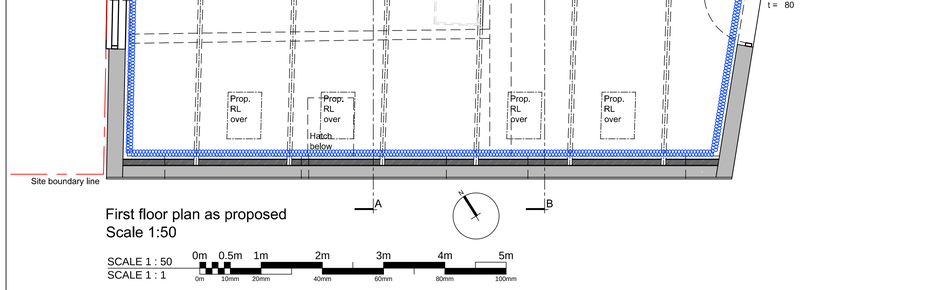


First floor plan as proposed
Scale 1:50

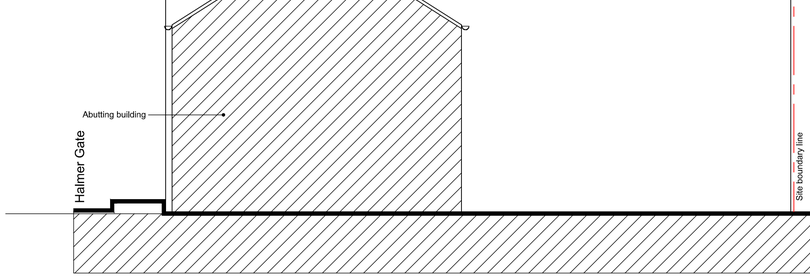


North-east elevation as proposed (indicative)
Scale 1:50

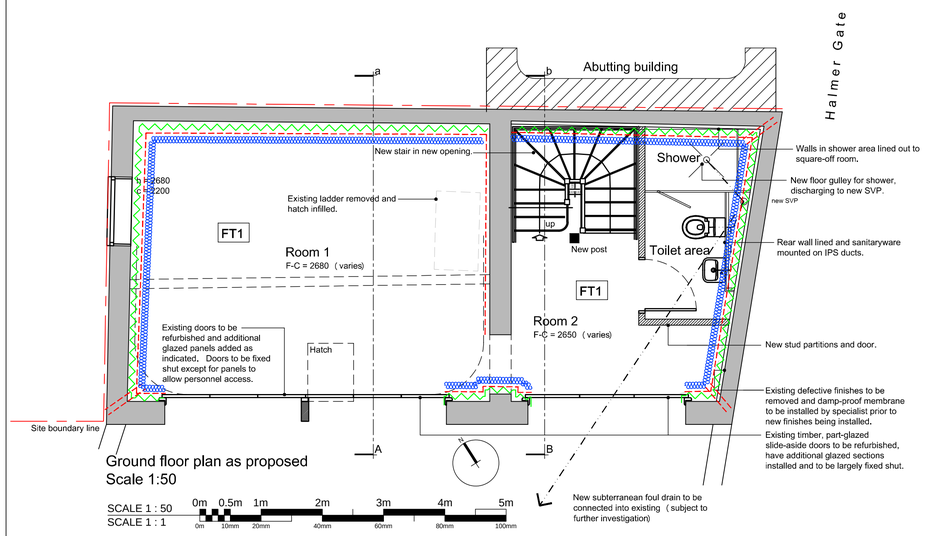

Ground floor plan as proposed
Scale 1:50

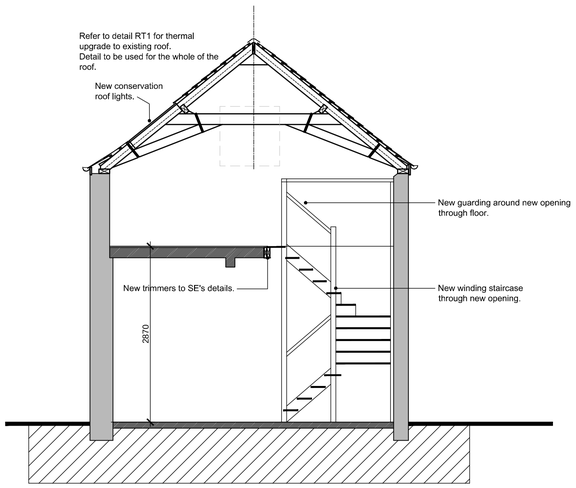

Section B-b as proposed
Scale 1:50

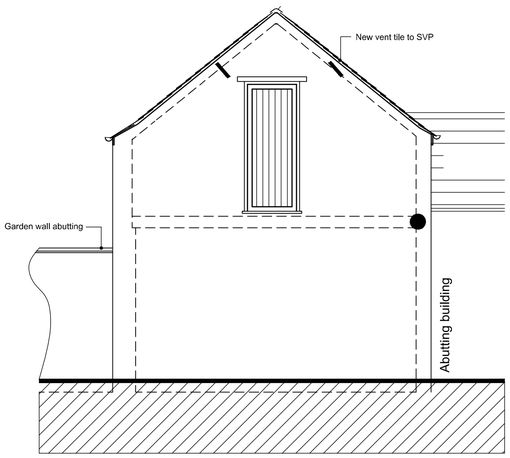

South-east elevation as proposed
Scale 1:50

DO NOT SCALE THIS DRAWING. THE CONTRACTOR IS DEEMED TO HAVE CHECKED ALL DIMENSIONS ON SITE AND REPORT ANY DISCREPANCIES TO OGLESBY & LIMB LTD.
THE CONTENTS OF THIS DRAWING ARE COVERED BY COPYRIGHT AND REMAIN THE PROPERTY OF OGLESBY & LIMB LTD. WRITTEN APPROVAL MUST BE OBTAINED FROM OGLESBY & LIMB LTD PRIOR TO DUPLICATION OR REPRODUCTION OF THIS DRAWING OR ITS CONTENTS.
ANY DIMENSIONS NOT SHOWN ARE TO BE CHECKED AND AGREED WITH OGLESBY & LIMB LTD.

DryWall Porestop 500mm high, unless otherwise stated by Peter Cox

DPC - refer to Peter Cox specification.

Thermal upgrade to external wall - refer to WT1

Vertical DPC.

Ref.	Date	Description	Initial
-	11.05.16	Drawing status updated to Planning & LBC application issue.	rcw
pr3	05.05.16	Damp proof and thermal upgrade details added.	rcw
pr2	28.0416	Rooflights added, windows to timber planels added. stair layout amended and en suite reduced.	rcw

Oglesby & Limb Ltd
Chartered Architect
Suites 4 & 5, Market Chambers
12 Market Place, Spalding, Lincs
PE11 1SL
Tel: 01775 761196
e-mail: design@o-l-ltd.co.uk

Client:
Taylor Pearson Ltd

Project:
Proposed works to outbuilding
8 Church Street
Spalding
Lincolnshire
PE11 2PB

Drawing Title:
Plans, section and elevations as proposed

PLANNING & LBC APPLICATION ISSUE

Date: **26.01.16**
Scale: **as shown @ A1**
Drawn by: **CAD**
Checked by: **AJO**

Drawing Number: **A1184 - 10**
Rev: **-**