



Proposed Shopfront Elevation | Scale 1:20@A1

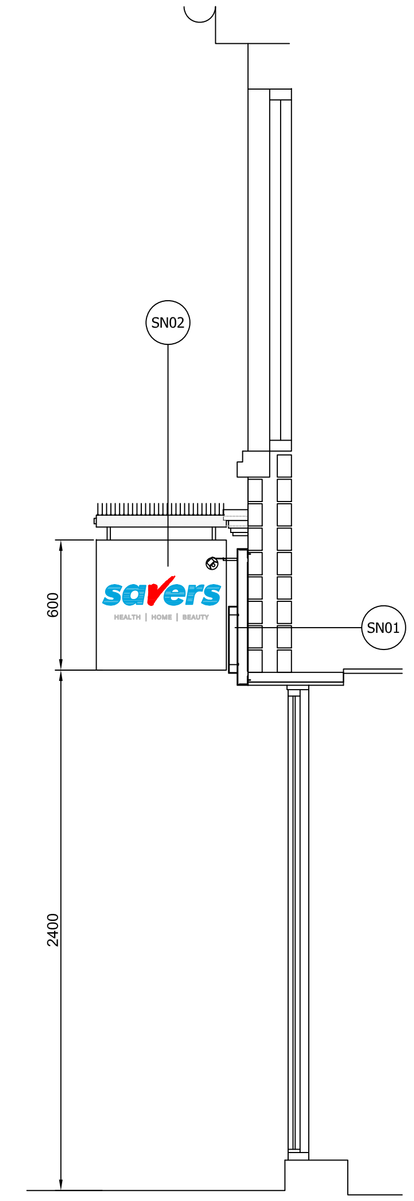

Section A-A | Scale 1:20@A1

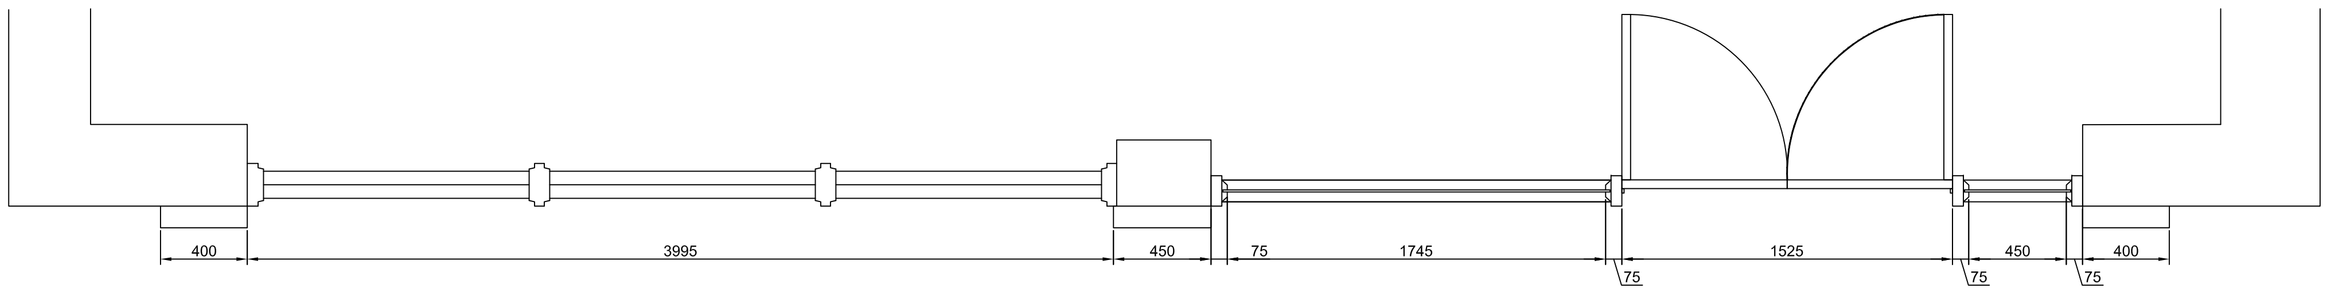


Proposed Shopfront Plan | Scale 1:20@A1



Existing Shopfront Elevation | Scale 1:50@A1



Existing Shopfront

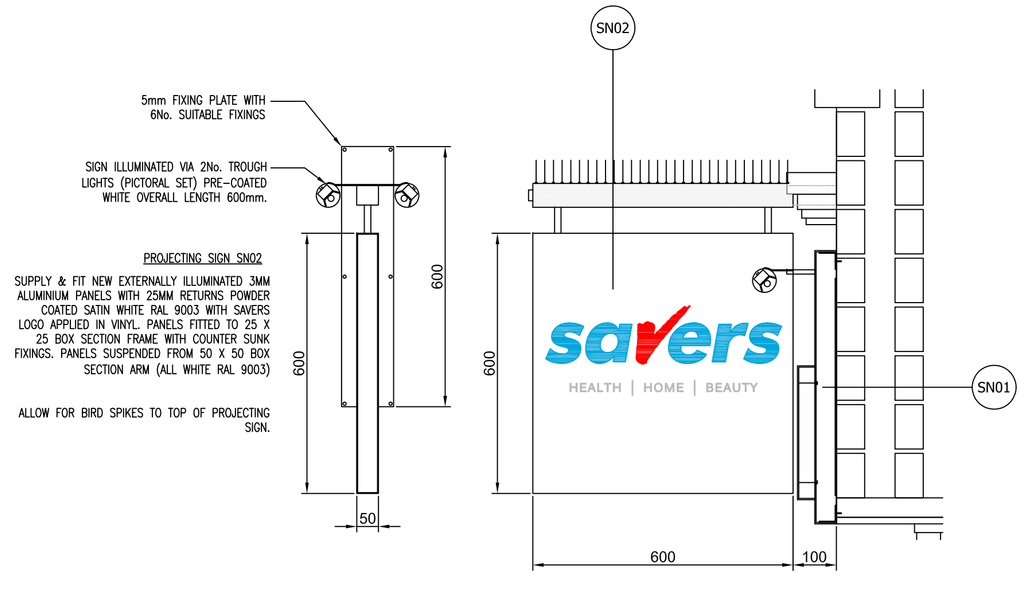

SN02 Detail | 1:10 @ A1

Rev	Date	Details
A	110418	1.Window vinyls removed from FF windows. 2. Timber pilasters retained as existing as planners request

adt@adesigntime.com
www.designtime.uk.com
designtime
Tel: +44 (0)845 023 0294
3A Calls Landing
36-38 The Calls
Leeds LS2 7EW

Project
SAVERS
SPALDING

Drawing Title
Shopfront Details

Drawn by	Date
NW	02/18
Drawing Number	Revision
6432-01	A
Scale	Paper Size
1:50@A1	A1