

ALL DIMENSIONS AND LEVELS MUST BE CHECKED BY THE CONTRACTOR ON SITE BEFORE ANY WORK IS PUT IN HAND. ONLY FIGURED DIMENSIONS AND LEVELS ARE TO BE WORKED TO AND ALL DISCREPANCIES ARE TO BE REFERRED TO THE DESIGNER FOR INSTRUCTIONS.

## MEZZANINE FLOOR PLAN.

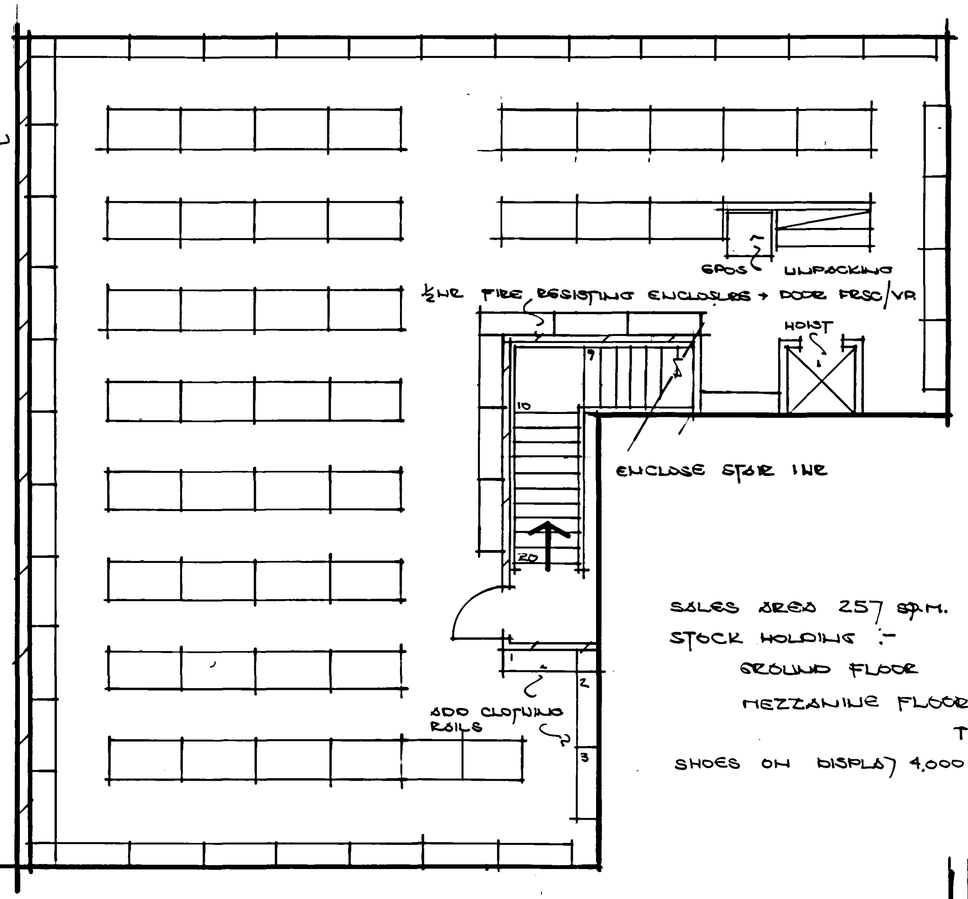



SALES AREA 257 SQ.M.
STOCK HOLDING :-
GROUND FLOOR 2,000 PRS
MEZZANINE FLOOR 16,500 PRS
TOTAL 18,500 PRS
SHOES ON DISPLAY 4,000 PRS

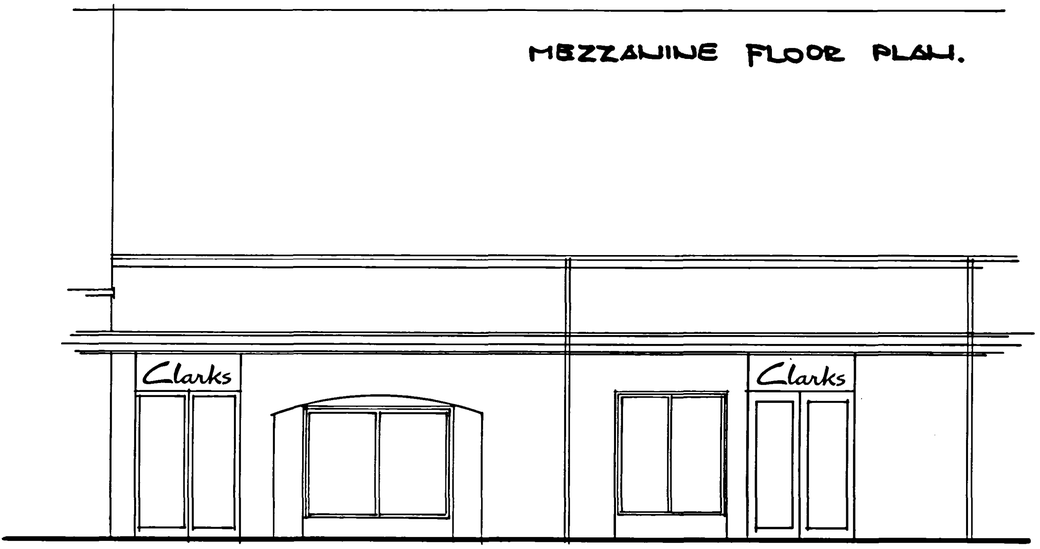


## SHOPFRONT ELEVATION.

## GROUND FLOOR PLAN.

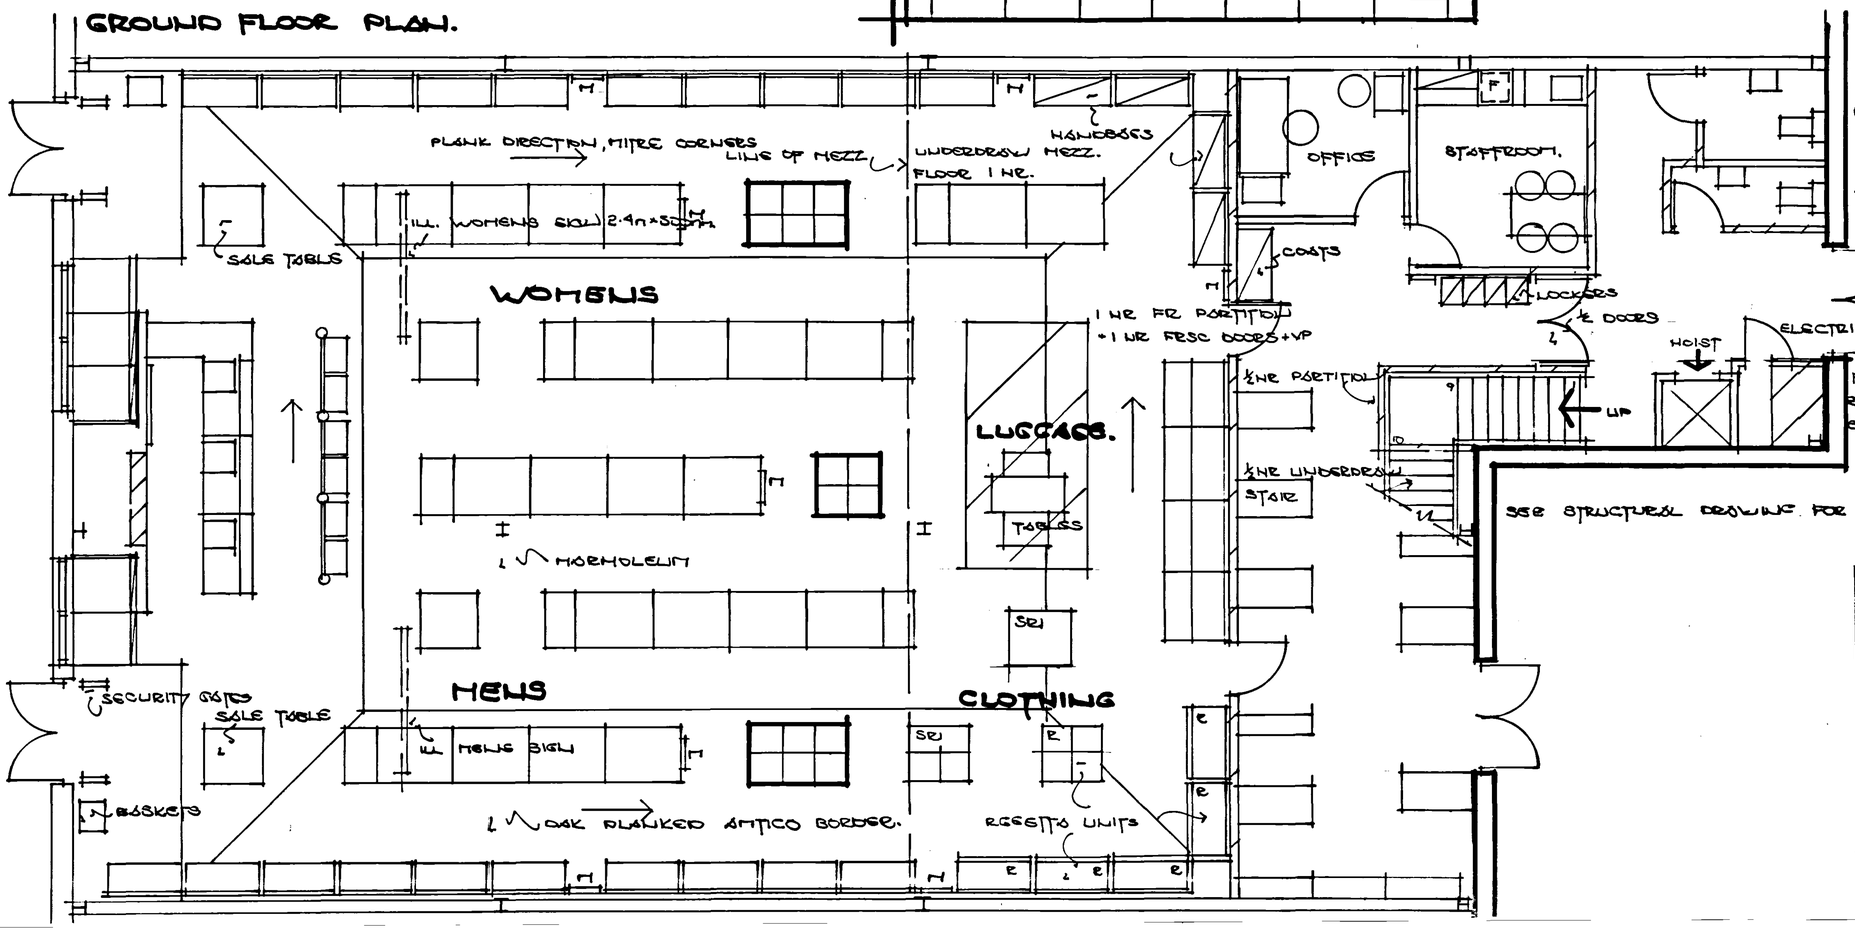


SHDC
Planning & Development
19 APR 2004
Ref: 0801/04

DETERMINED PLAN

REVISIONS

REV 'A' 10 FEB 04. FIRE PARTITIONS ETC ADDED.

REV 'B' 17 MARCH 04 STMC COMMENTS. + CLOTHING STOCKHOLDING.

C & J CLARK PROPERTIES
PO BOX 7
STREET
SOMERSET
BA16 0YL
Telephone
Street 01458 443131
Fax 01458 448320

Clarks

CLARKS FACTORY SHOP

UNIT 37/38 SPRINGFIELDS SPALDING.

OUTLINE PROPOSALS

| | |
|---|---|
| SCALE | 1:50 |
| DATE | 19 JAN 04 |
| DRAWN BY | DAVID FULLER. |
| DRAWING NUMBER | FSS/04/01 REV B |

THIS DESIGN AND COPYRIGHT REMAINS THE PROPERTY OF CLARKS

REGISTERED OFFICE 40 HIGH STREET, STREET, SOMERSET.
REGISTERED NUMBER 141015 LONDON