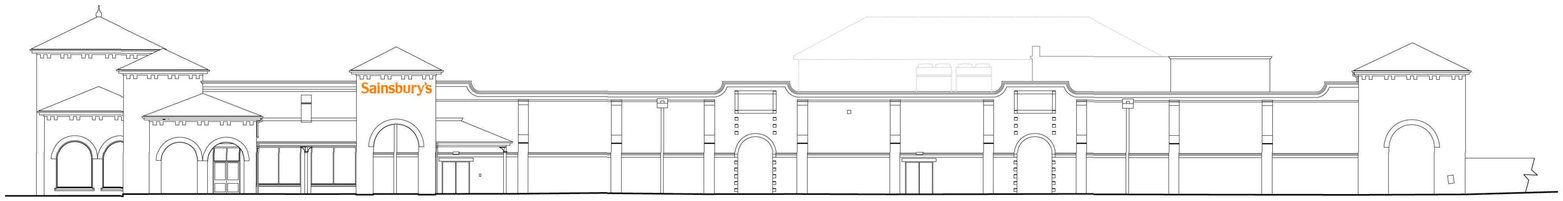

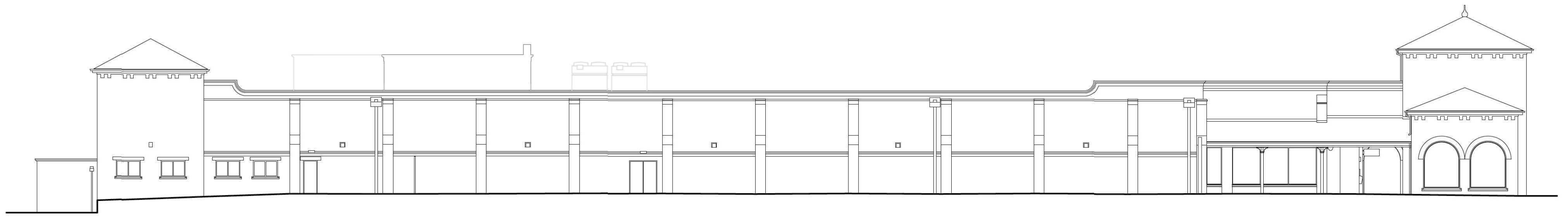

NOTES:

DO NOT SCALE FROM THIS DRAWING.
VERIFY ALL DIMENSIONS AND SETTING OUT ON SITE.
NOTIFY ANY DISCREPANCIES TO THE ARCHITECT.
FOR STRUCTURAL INFORMATION, REFER TO STRUCTURAL ENGINEER'S DRAWINGS.
FOR M&E INFORMATION, REFER TO M&E ENGINEER'S AND SUB-CONTRACTOR'S DRAWINGS.
FOR HEALTH & SAFETY INFORMATION, REFER TO HEALTH & SAFETY RISK ASSESSMENTS.

1:200 — 0 5 10 15 20 m

TO BE READ IN CONJUNCTION WITH FOLLOWING HCD DRAWINGS;-

PL40 - EXISTING SITE PLAN
PL42 - PROPOSED STORE ELEVATIONS
PL43 - PROPOSED SITE SIGNAGE LOCATION PLAN
PL44 - PROPOSED TOTEM SIGNAGE DETAILS
PL45 - PROPOSED WELCOME WALL & ATM SIGNAGE

REVISION: * BY: SDH CHECKED: DJW DATE: 23/06/2011
ISSUED FOR PLANNING.

PLANNING

PLOT DATE:

base build services

for

Sainsbury's

CLIENT:

STORE EXTENSION
HOLLAND RETAIL PARK
SPALDING

PROJECT:

EXISTING ELEVATIONS

DRAWING:

DRAWN BY:	SCALE:	DATE:
SDH	1:200 @ A1	APRIL 2011

Hadfield Cawkwell Davidson
17 Broomgrove Rd, Sheffield, S10 2LZ. T 0114 266 8181 F 0114 266 6246 www.hcd.co.uk
Architecture | Engineering | Interior Design | Masterplanning | Urban Design

DISCIPLINE:	JOB NO:	DRAWING NO:	REV:
ARCH	2010-131	PL41	*

© HCD