




FLOOR PLAN

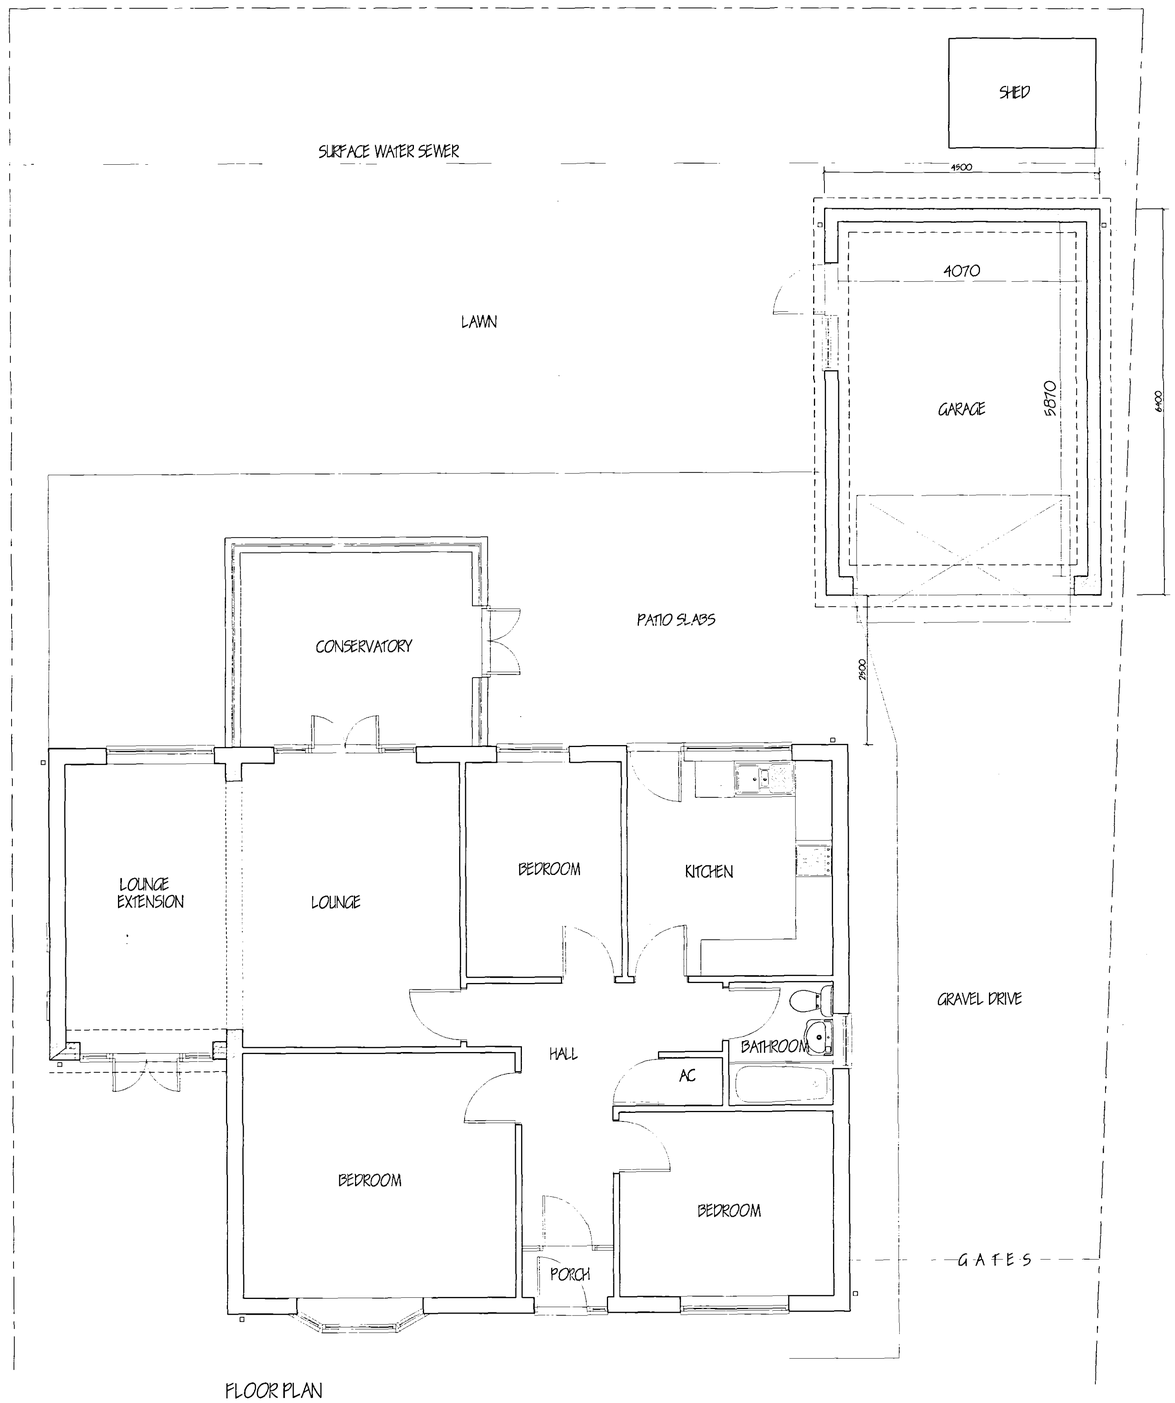


FRONT ELEVATION

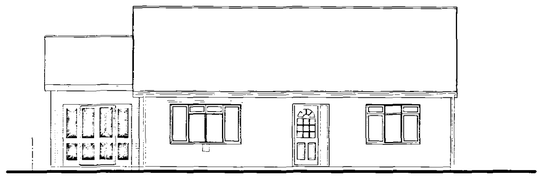


REAR ELEVATION

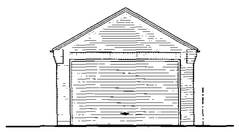


FRONT ELEVATION

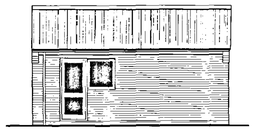

SIDE ELEVATION

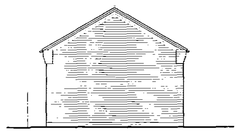

REAR ELEVATION

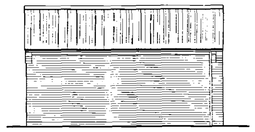

SIDE ELEVATION

SHDC
Planning & Development
19 APR 2004
Ref: 0502/04

DETERMINED PLAN

ref. revision date

G. R. MERCHANT GRM
I.ENG AMICE FIWO

ARCHITECTURAL, STRUCTURAL AND LAND DRAINAGE CONSULTANTS

Unit 4, Wrights Mews
12A Park Road, Holbeach,
Spalding, Lincs. PE12 7EE
Tel: 01406 490800
Fax: 01406 425744
E-Mail: G. R. Merchant @ Merchant. Ps. Co. UK

Project
ALTERATIONS & DOUBLE GARAGE.
8 CHILTERN DRIVE.
SPALDING.
LINC'S.

Client
MR. & MRS. C. HEFFORD.

Drawing
FLOOR PLANS & ELEVATIONS.
- PROPOSED

Job Ref.	Drawing No.
957-04	02
Date: APRIL '04	Drawn: GRM

Scales
1/50 1/100

DO NOT SCALE FROM THIS DRAWING

This drawing is copyright and may not be altered, traced, photographed or used for any other purposes other than that for which it is issued. The General Contractor is to check all dimensions on site and report any discrepancies to the Architect. All details shown on this drawing including foundations are based upon typical site conditions related to the area. No responsibility can be accepted for abnormal site conditions which are discovered during construction unless reported to the Architect before work commences. It is assumed that the Building Inspector will approve the type of foundation shown on this drawing. However, if required, specific site conditions before foundation work is undertaken. This drawing is limited in the amount of information contained and does not purport to contain a full specification of the works. It is solely for the purposes of obtaining Planning / Building Regulation approval. This drawing must not be used as a contract document alone. The works will not be supervised or inspected on site by G.R.Merchant or any representative thereof. It is the client or their appointed agents responsibility to control workmanship, execution of materials, adherence to specification, variations to contract etc.
All materials to be new unless otherwise stated and all components and materials etc. to be used fixed and installed etc. in strict accordance with manufacturers instruction and relevant code of practice. Materials shall conform to appropriate British standard or, indication or BBA certificate or European class equivalent. The Employer / Client will not [illegible] unless checked contractor's non-compliance with Health and Safety [illegible]