

PROPOSED ELEVATIONS

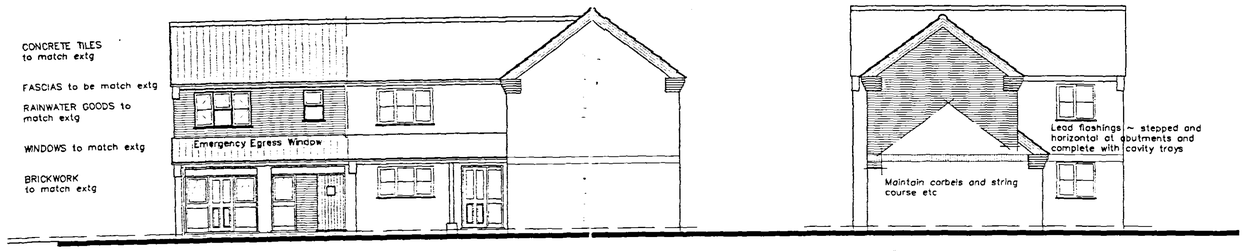


front


side

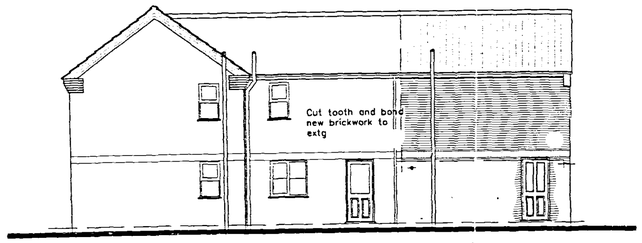

rear

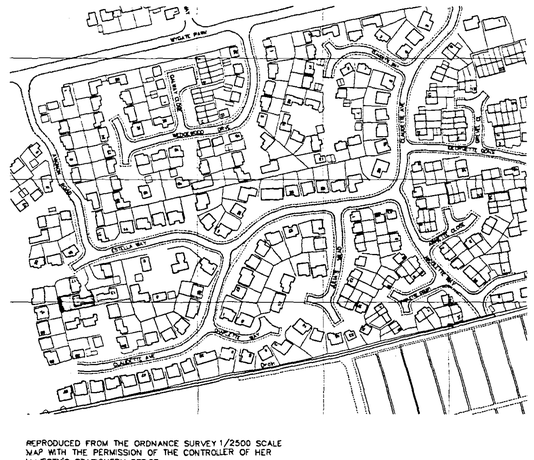

location plan scale: 1:2500

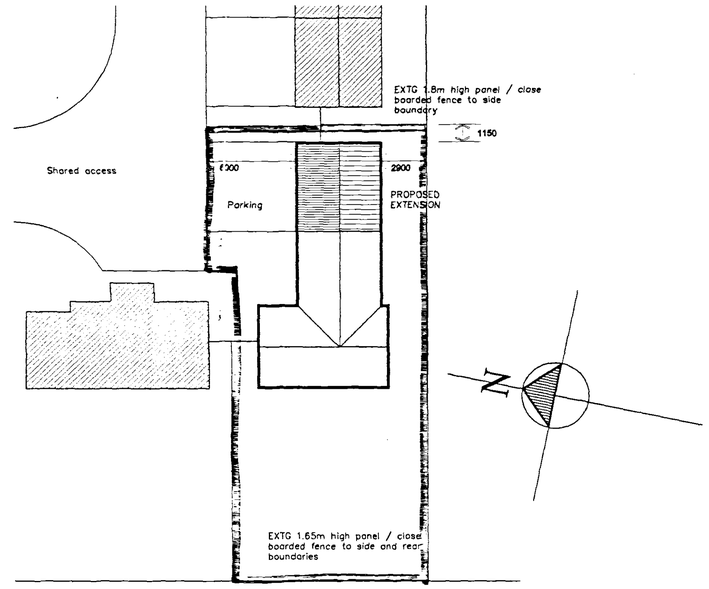


block plan scale: 1:200


REPRODUCED FROM THE ORDNANCE SURVEY 1/2500 SCALE MAP WITH THE PERMISSION OF THE CONTROLLER OF HER MAJESTY'S STATIONERY OFFICE CROWN COPYRIGHT RESERVED

AMENDED PLAN
Ref. A1

2 0 MAY 07
0505/07

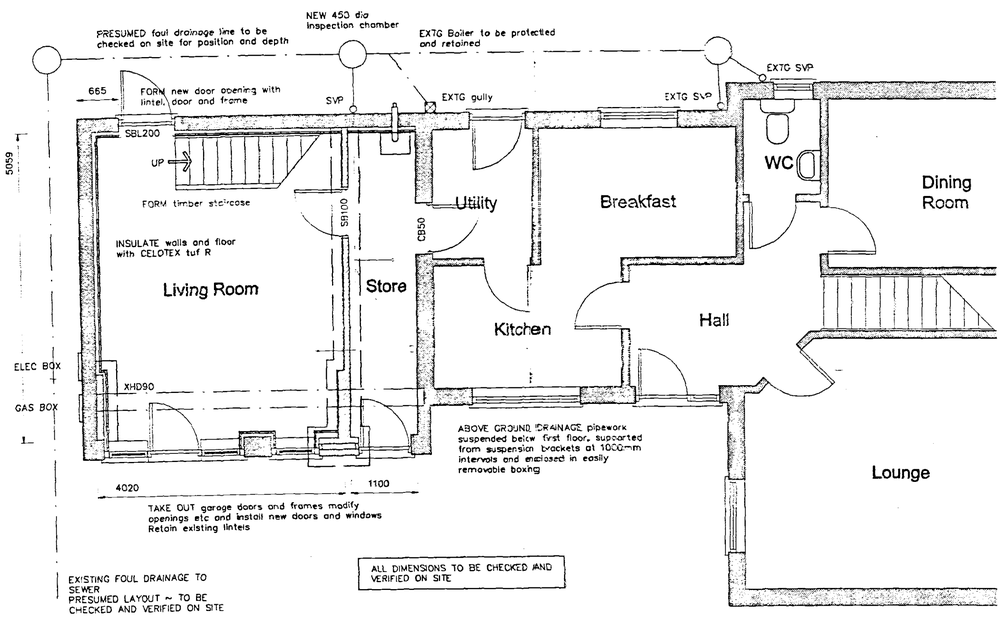

GROUND FLOOR PLAN

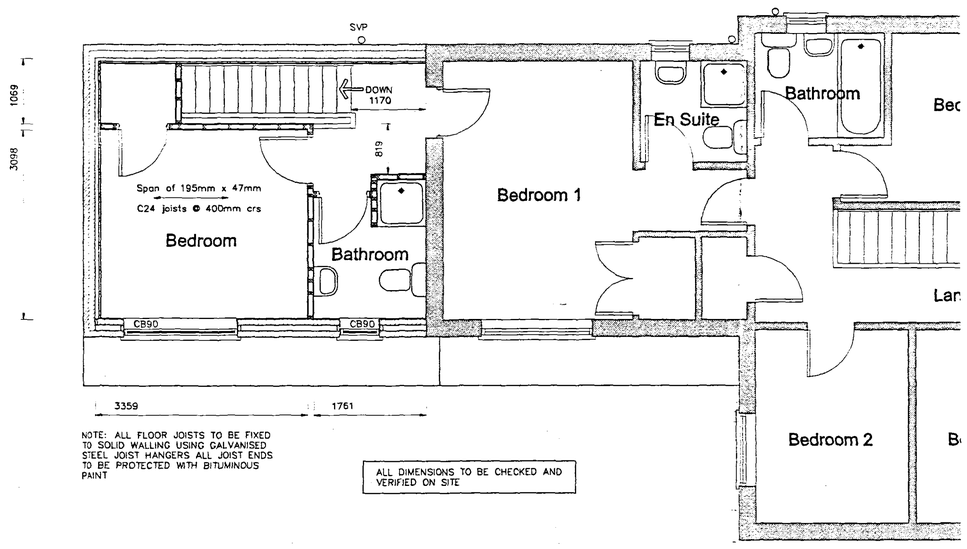

FIRST FLOOR PLAN

AMENDMENTS

A 27.03.07 Client alterations ~ rear door, move stairs to accommodate
B 20.05.07 Planning amendment ~ internal doors added

L. A. Building Design
Architectural and Surveying Practice
55 Hannam Boulevard
Spalding
Lincolnshire PE11 1LB
Telephone/Fax: Spalding (01775) 711437

Peter S Lithgow MCIOB MCIAT
Member of the Chartered Institute of Building and
Member of the Chartered Institute of Architectural Technologists

project
Proposed Extension at
15 Estelia Way, SPALDING,
Lincolnshire, PE11 1HS

client
MR and MRS R SCOTT

drawing
Design Drawing
Extension over Garage
Planning Drawing

date	scale(s)
March 2007	1:50 1:100 1:200 1:2500
drawn by	checked
Peter Lithgow	PSL
job no	drawing no
07/04	01B