

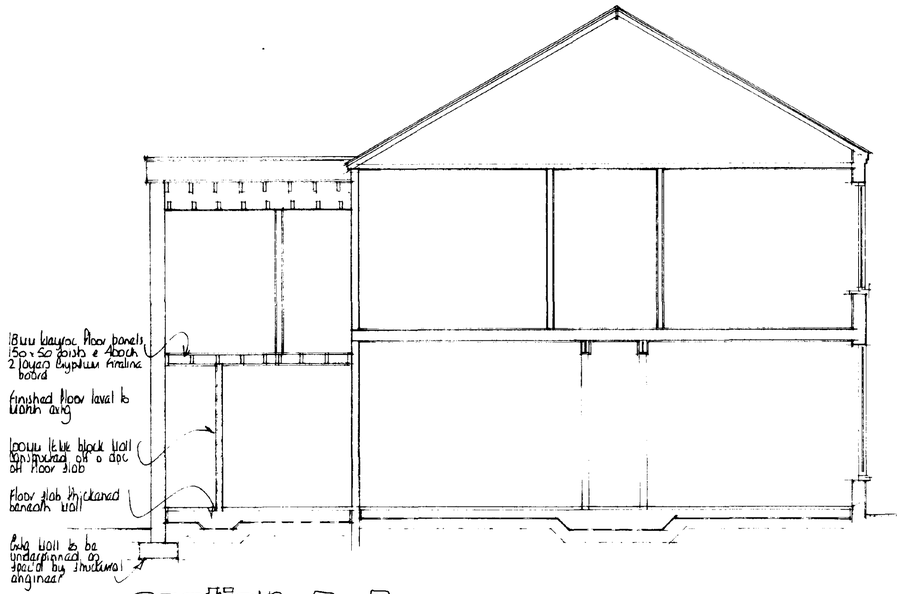



section a-a

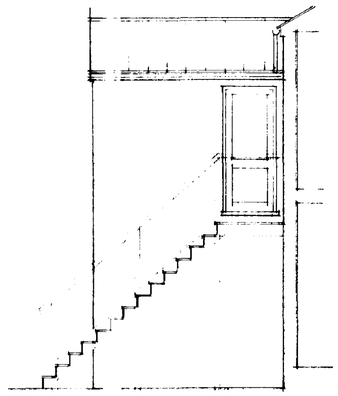

south elevation

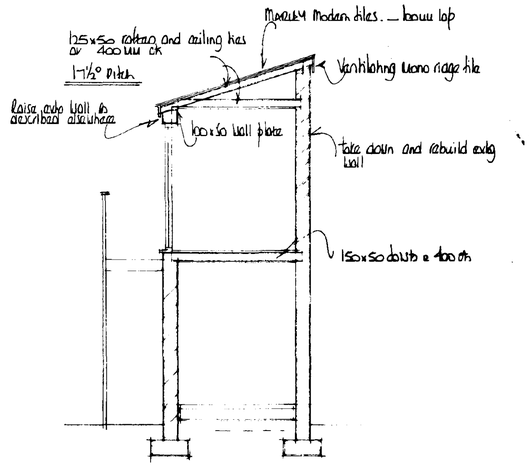


section b-b

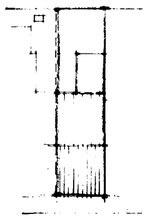

block plan

ground floor existing

first floor

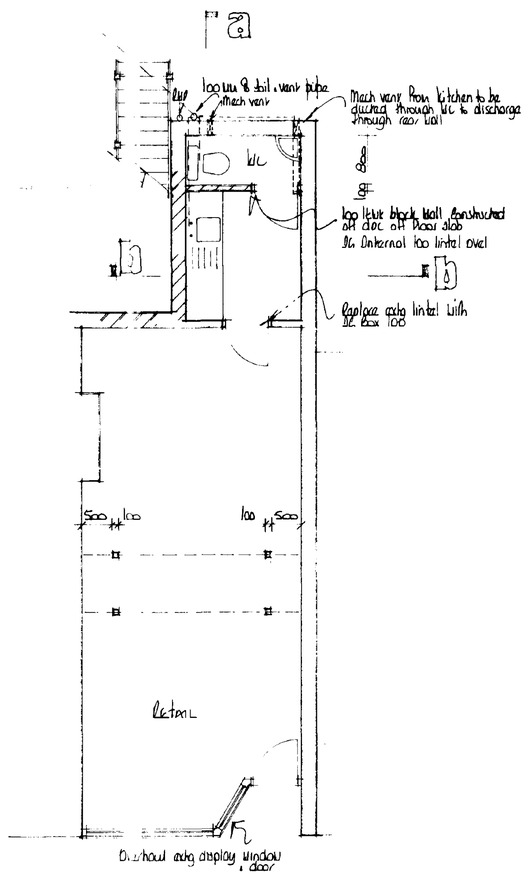

ground floor proposed

first floor

DETERMINED

A		
	Date	Revisions

© copyright

EMDA Associates
"Willow Lodge",
Horseshoe Road,
Spalding.
Lincs PE11 3JA
Tel Spalding (0775) 767968

Client
MR. N. REVILL

Job Title
ALTERATIONS AT
23 VICTORIA STREET
SPALDING to form
RETAIL UNIT WITH FLAT OVER

Drawing Title
PLANS & SECTIONS

SOUTH [illegible] AND DC
HOUSING & PLANNING
15 MAY 1995
Ref: 0507/95

Scale 1:100 . 1:250

Date May 95 | Drawn by AL

Drg No 95/17/01 | Rev.