COPYRIGHT

This drawing and design and all the information contained therein is the sole copyright of Dickinson Waugh Architecture. Reproduction in any form is forbidden unless permission is obtained in writing.

CONTRACTORS PLEASE NOTE


Warning. No dimensions to be scaled from this drawing. All contractors must visit site and are responsible for taking and checking all dimensions relative to this work.

This drawing must be read in conjunction with the specification and bill of quantities and all related drawings. Any structural work must be carried out in accordance with the details and specifications of the clients appointed structural engineer. Any amendments must have his express prior written authority.


All structural work must be inspected at all relevant stages by the structural engineer and by the local authority building control officer and comply with their requirements. Any costs and claims for damages, loss of trade, etc., incurred by failing to do so are the sole liability of the contractor.

REVISIONS

a: planning officers requirements added. 10-12-06
b: revised to planning officers requirements. 5-1-07
c: revised for re-submission. 17-4-07

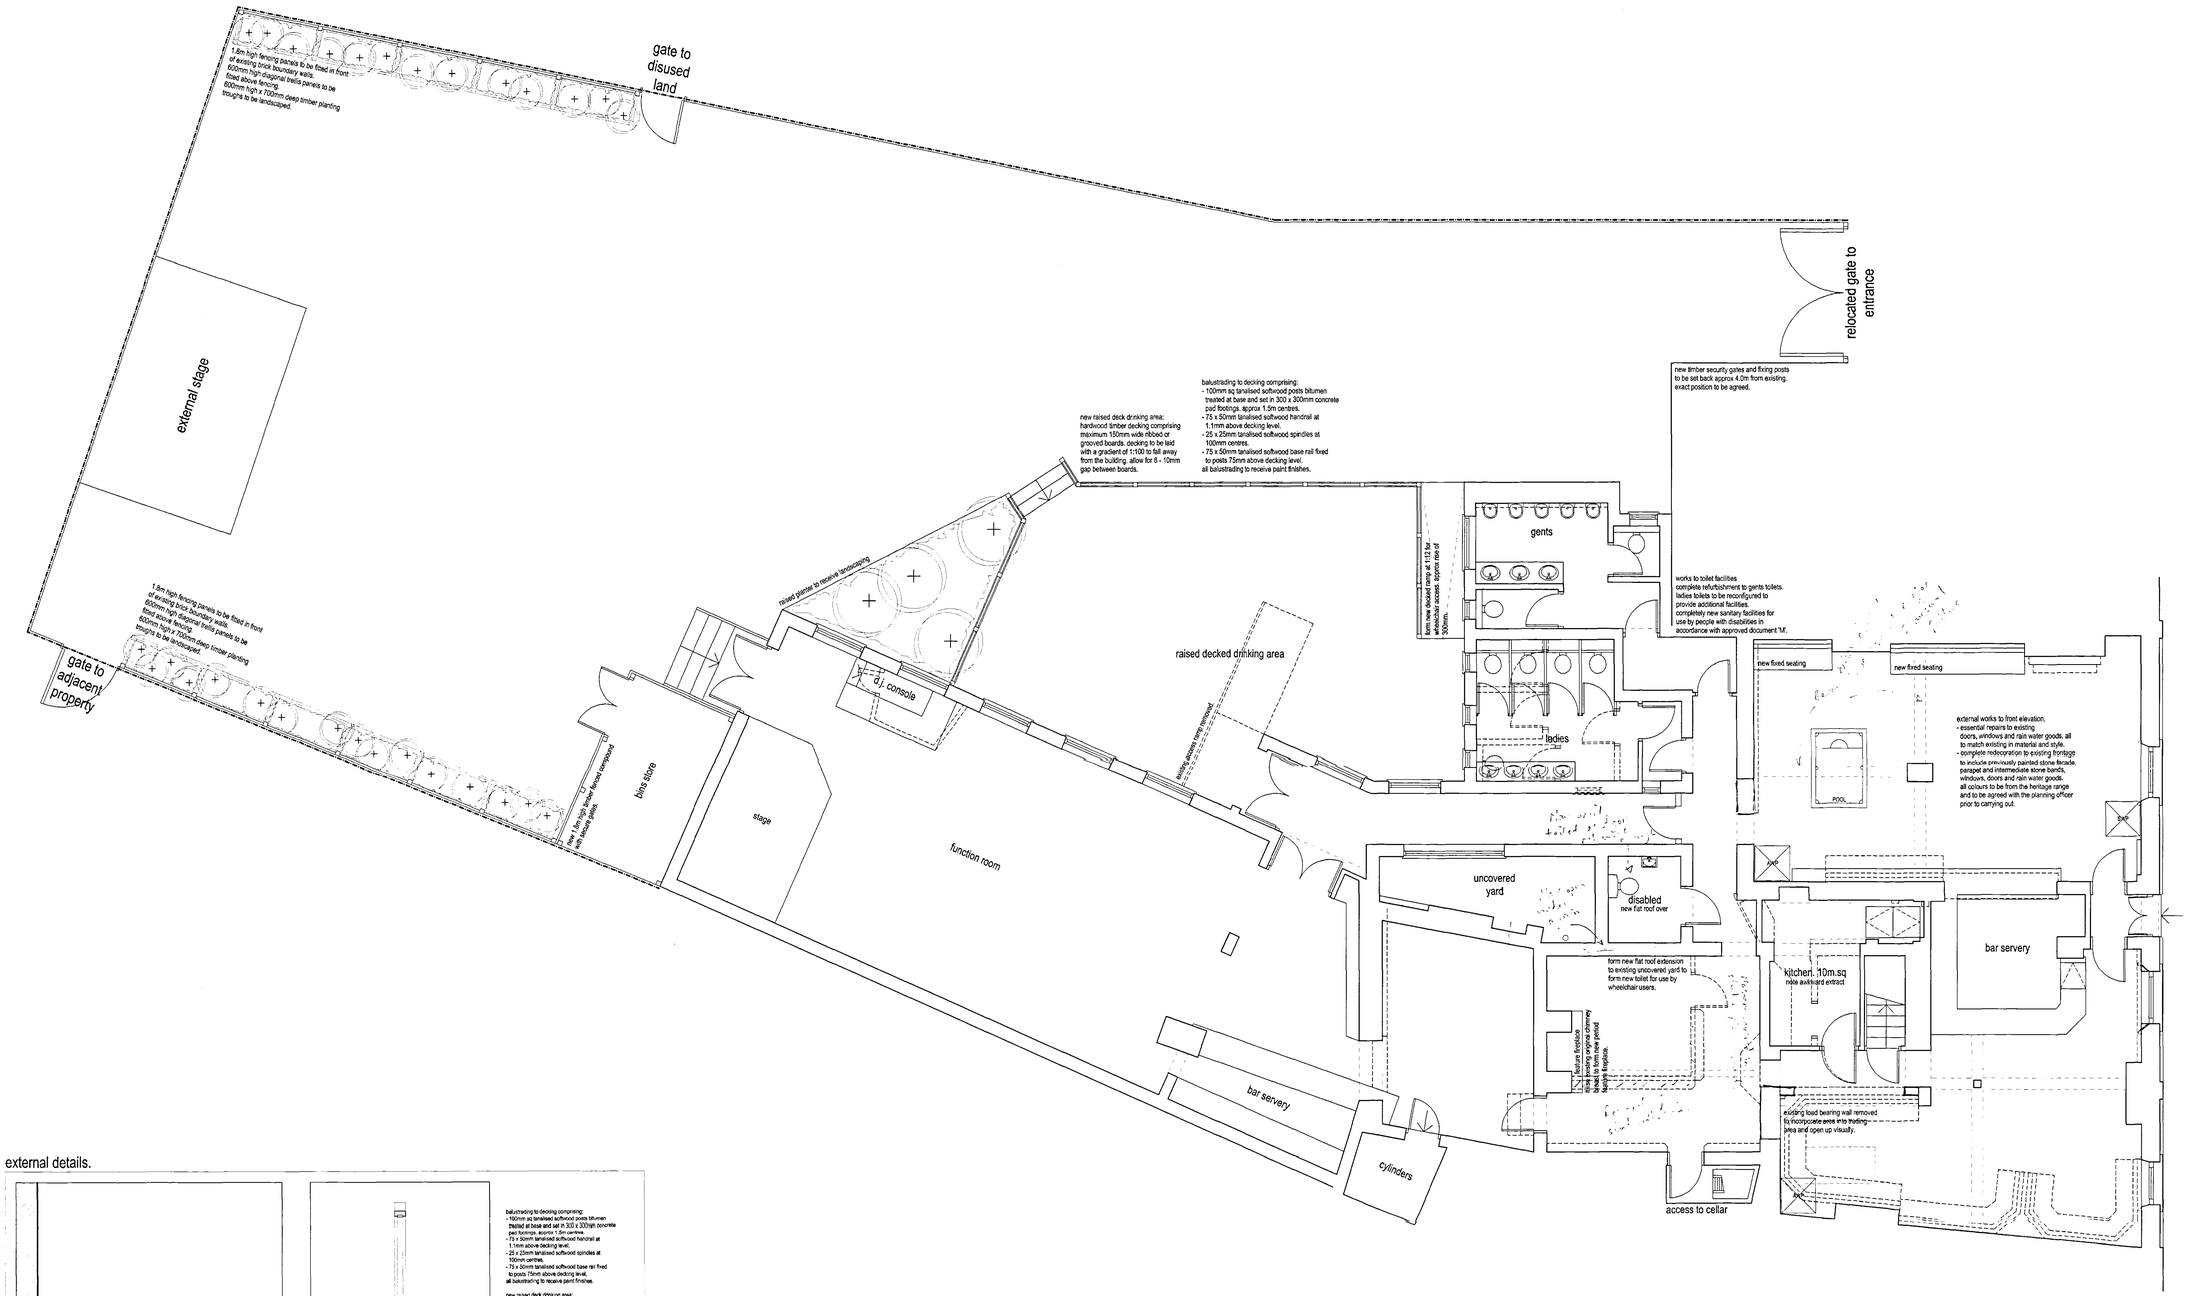

external details.

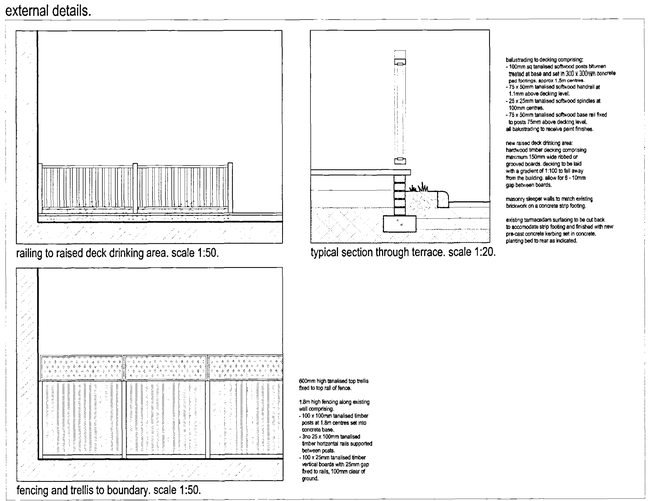

AMENDED PLAN
Ref. A1

PLANNING DEPARTMENT
15 MAY 2007
Ref: 05/1107

SUPERSEDED

dickinson waugh architecture

dickinson waugh architecture
houldsworth mill arts centre
houldsworth street
reddish
stockport
sk5 6da

telephone 0161 975 6075
fax 0161 975 9076
e-mail post@dwarchitecture.co.uk
web www.dwarchitecture.co.uk
directors daniel waugh, mark dickinson

CLIENT: s & n pub enterprises

PROJECT: the black swan
12 new road
spalding
lincolnshire pe11 1dq

TITLE: proposed ground floor plan
proposed external drinking area

planning application drawing

JOB no.	SCALE	DRAWING no.	DATE
2150	1:50	PL1 b	nov 06