

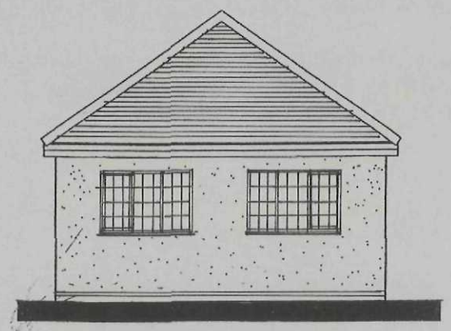



FRONT ELEVATION

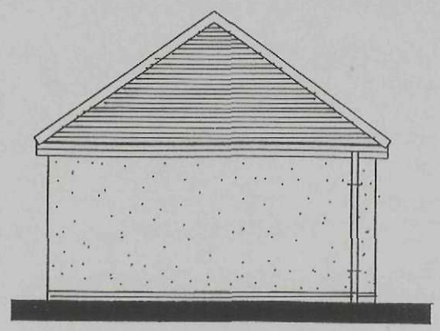


SIDE ELEVATION

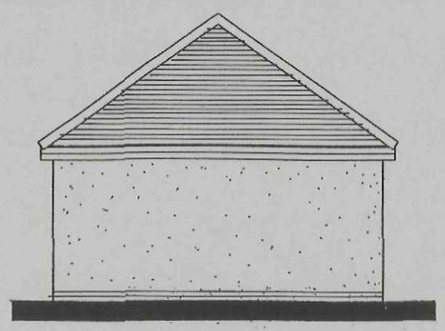

REAR ELEVATION

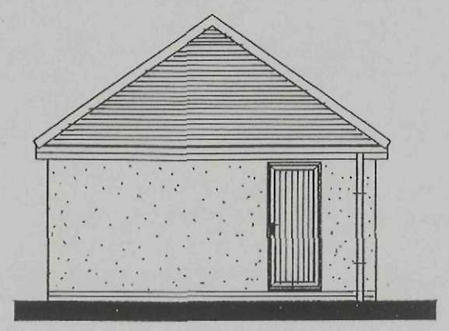

SIDE ELEVATION

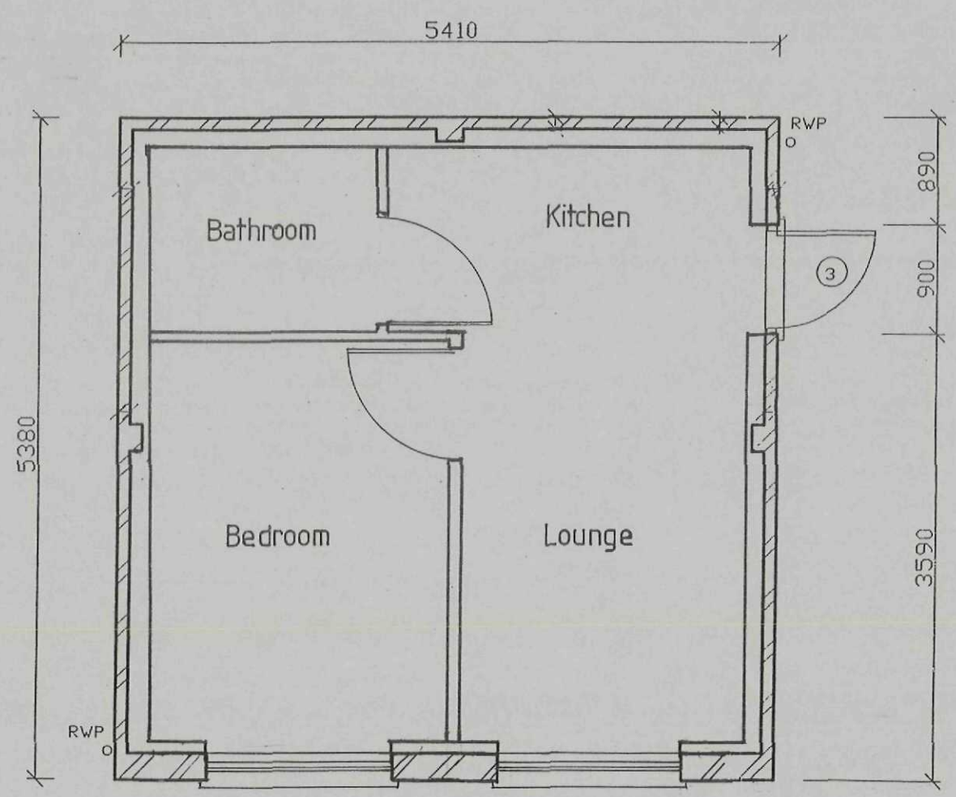

FLOOR PLAN

SHDC
Planning & Development
1 3 JUL 2009
Ref: 0512/09

DRAWING
2 5 JUN 2009
ISSUED

ORIGINAL
IF
RED

DETERMINED
PLAN

Rev.	By	Notes	Date
-	-	-	-

rdc
Robert Doughty Consultancy
32 High Street, Helpringham
Sleaford, Lincolnshire NG34 ORA
Tel: 01529 421846
Fax: 01529 421358
Email: admin@rdc-landplan.co.uk
Web: www.rdc-landplan.co.uk

Client: MR LEON REVILL		
Project: 146 Pinchbeck Road , Spalding		
Drawing title: Design Sheet		
Drawing No. 930 / 01 / 2	Rev.	Drawn GJ
Scale 1 : 100	Date 18 / 06 / 2009	Checked

All measurements should be checked against on site conditions and any discrepancies should be brought to the attention of the Robert Doughty Consultancy.