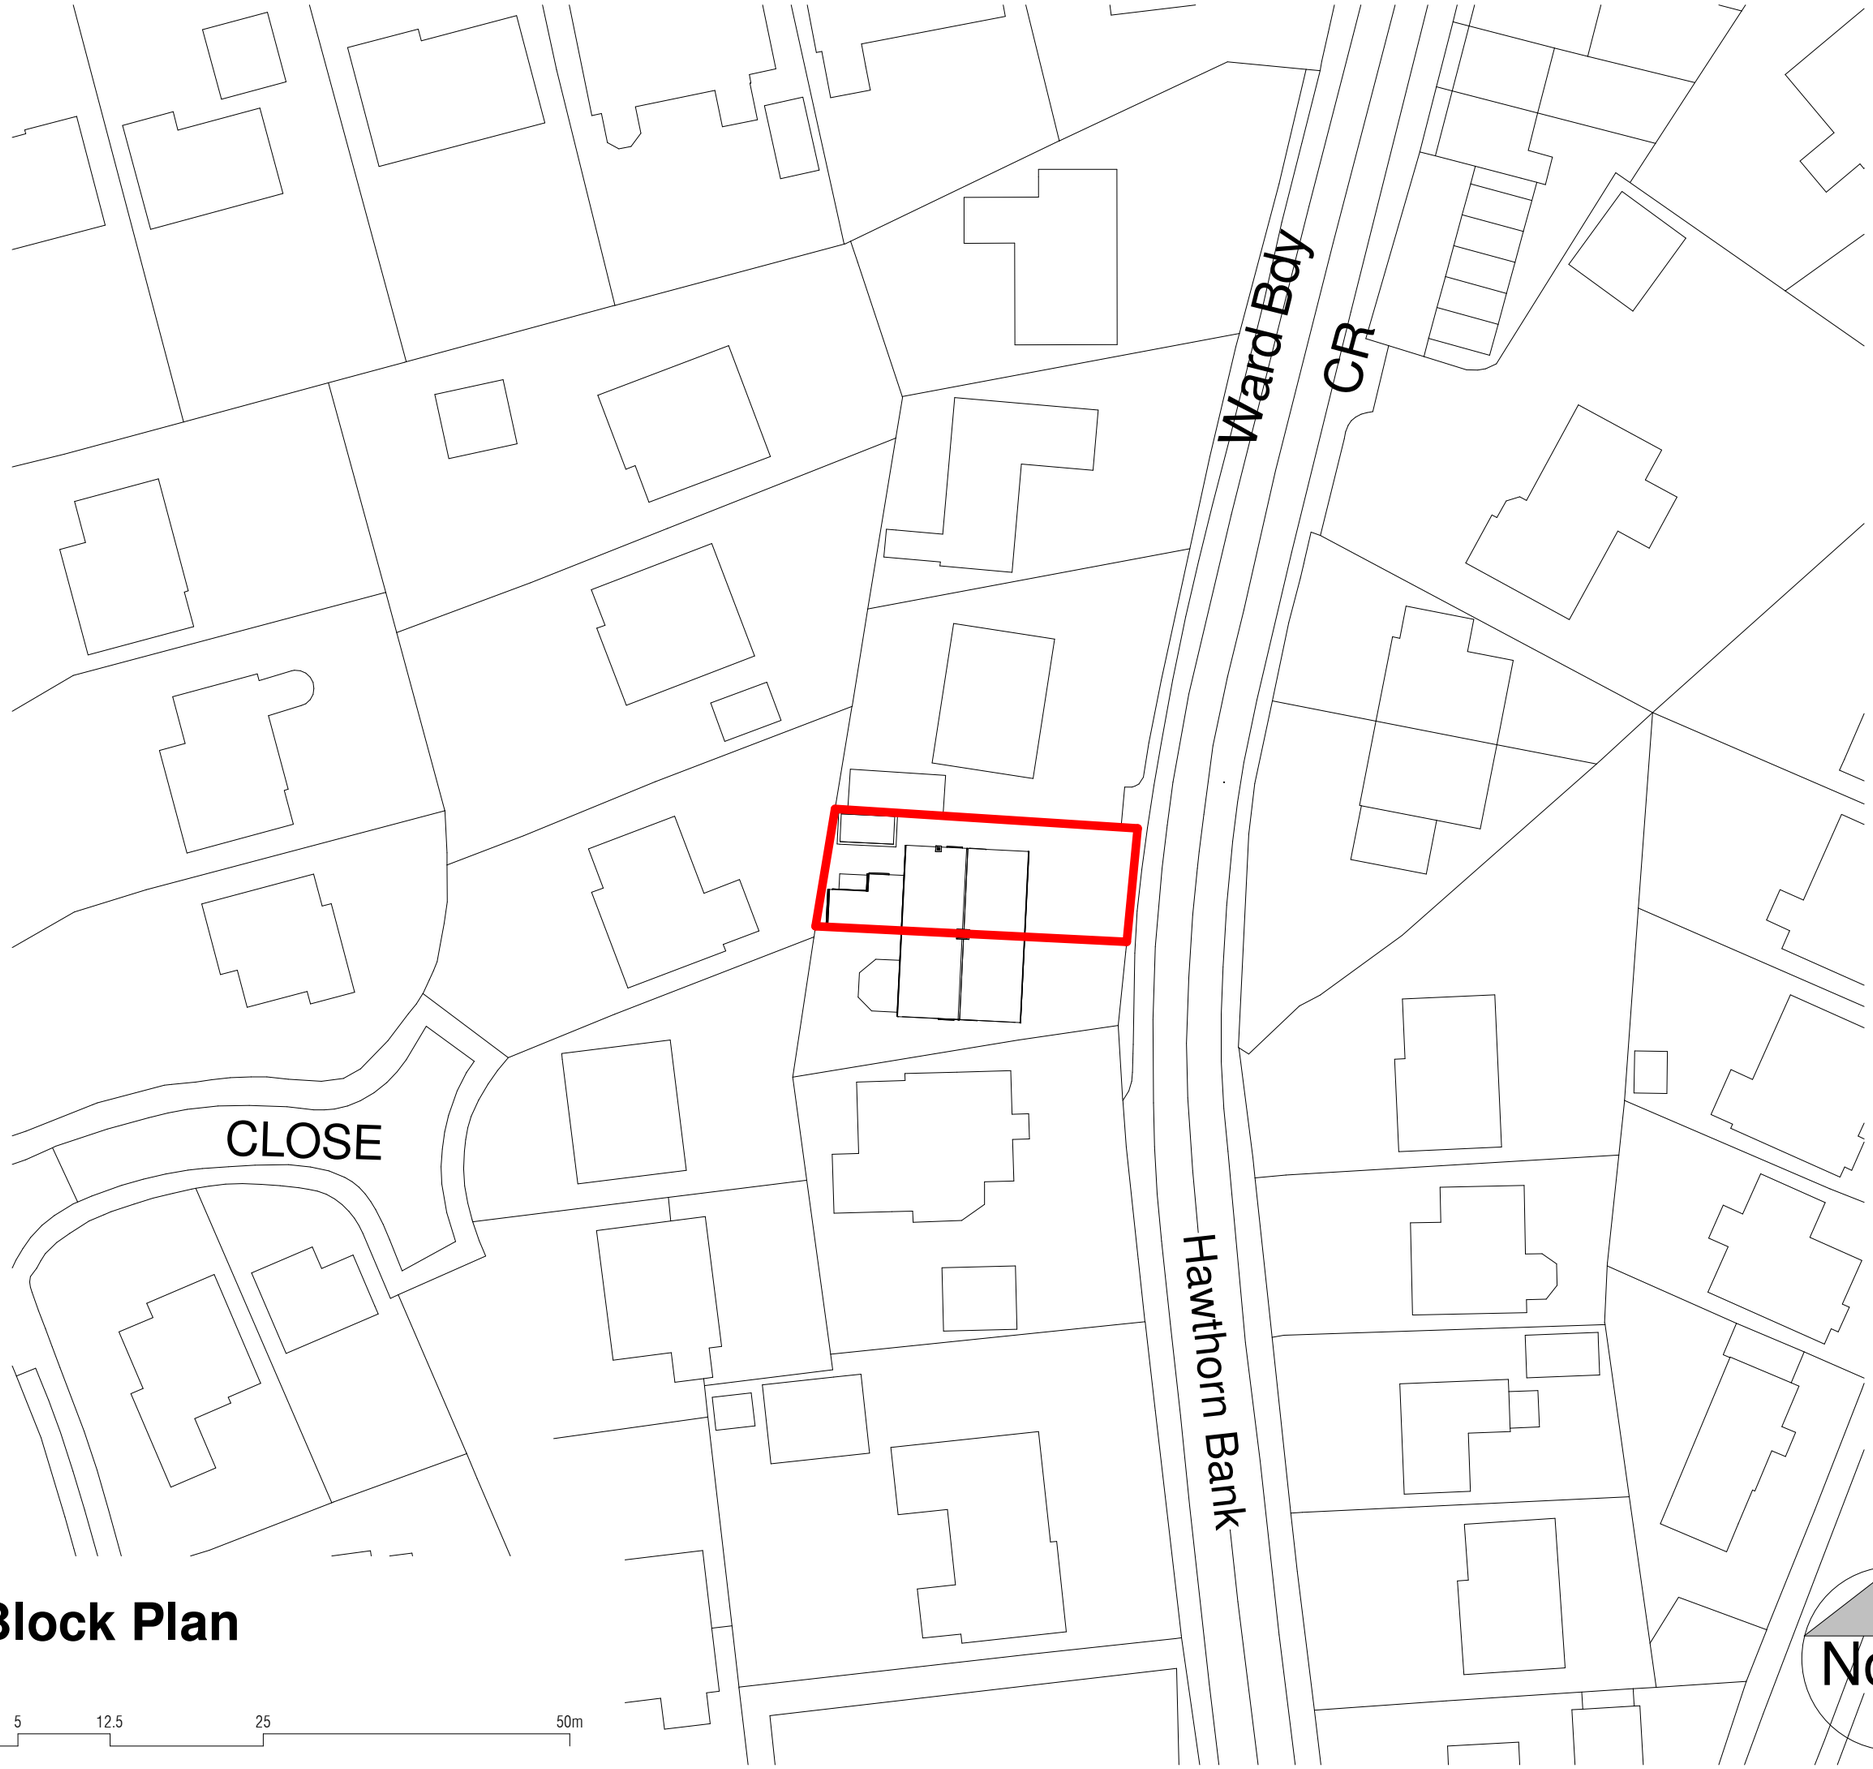


Site Block Plan

1 : 500

Scale 1:500 0 5 12.5 25 50m

THIS DRAWING IS THE PROPERTY OF PE MA DESIGN CONSULTANCY LIMITED. AND IS ISSUED ON THE CONDITION THAT IT IS NOT REPRODUCED, DISCLOSED OR COPIED TO ANY UNAUTHORISED PERSON IN WHOLE OR PART WITHOUT PRIOR WRITTEN CONSENT.

NO DIMENSIONS ARE TO BE SCALED FROM THIS DRAWING. ALL DIMENSIONS STATED MUST BE VERIFIED ON SITE. THE ARCHITECT MUST BE ADVISED OF ANY DISCREPANCIES PRIOR TO ANY ITEM OF WORK BEING PUT IN HAND.
THIS DRAWING MUST BE READ TOGETHER WITH THE SPECIFICATION, BILL OF QUANTITIES AND RELATED DRAWINGS.

Rev	Description	Date

STATUS	PURPOSE OF ISSUE
	Project Status

DESIGNER PE·MA design • consultancy

CLIENT

Mrs Hudson

PROJECT

90 HAWTHORN BANK, SPALDING

TITLE

Site Plan

DRAWN BY	CHECKED BY	DATE
GM	PEMA	22/05/2018

SCALE	SHEET	PATH
1 : 500	A3	C:\Users\Quotes\Documents\Projects\1006 90 Hawthorn Bank, Spalding\3 Working\Models\1006-90-WIP-10GE_PEMA_01_MS_A0_Planning_Main Model.rvt

DRAWING NUMBER	REV
1006-P601	