



Existing Front Elevation

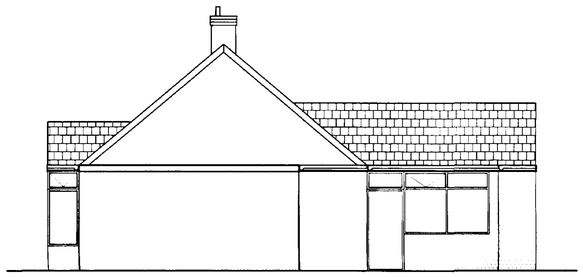


Proposed Front Elevation




Existing Side Elevation

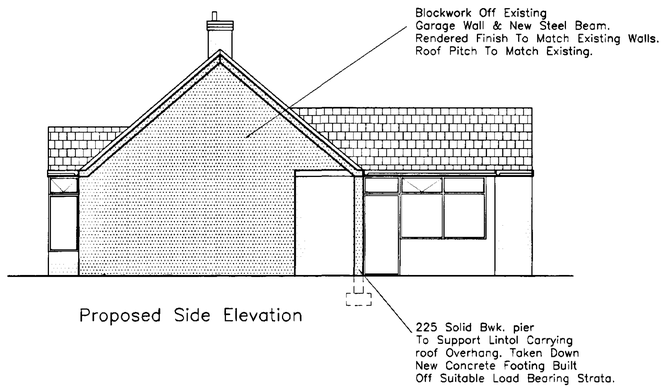

Proposed Side Elevation

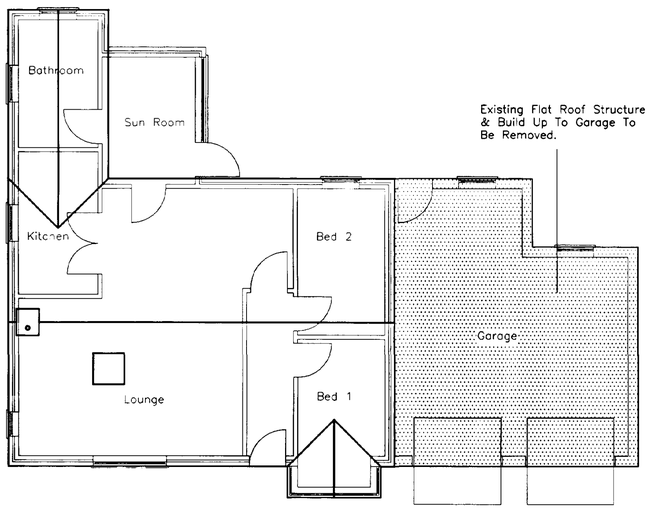

Existing Roof Plan

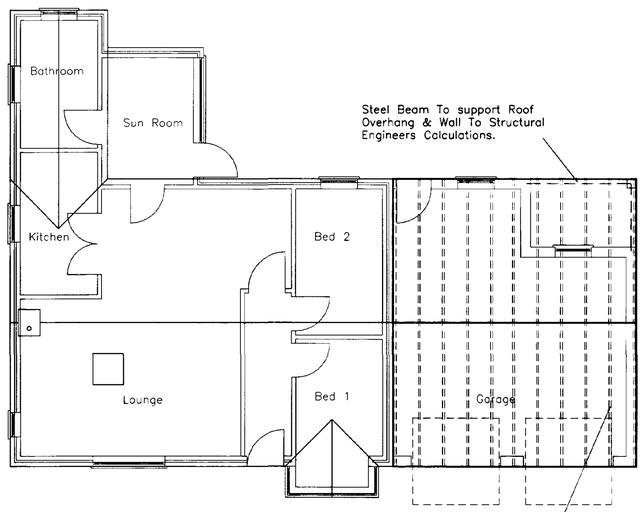

Proposed Roof Plan

DETERMINED
PLAN

SHDC
Planning & Development
28 APR 2003
Ref 0516/03

Revision.	Date.	Description.

Contract Name.	Proposed Re-Roof To Existing Garage For Mr & Mrs L Shoosmith. 304 Park Road, Spalding, Lincs.
Drawing Title.	Existing & Proposed Layout

Drawn.	Date.	Checked.	Date.
JH	April 03		
Scale: 1:75		Drawing No: 01	