

SHDC
Planning & Development
2 3 JUN 2010
Ref: 0522-10

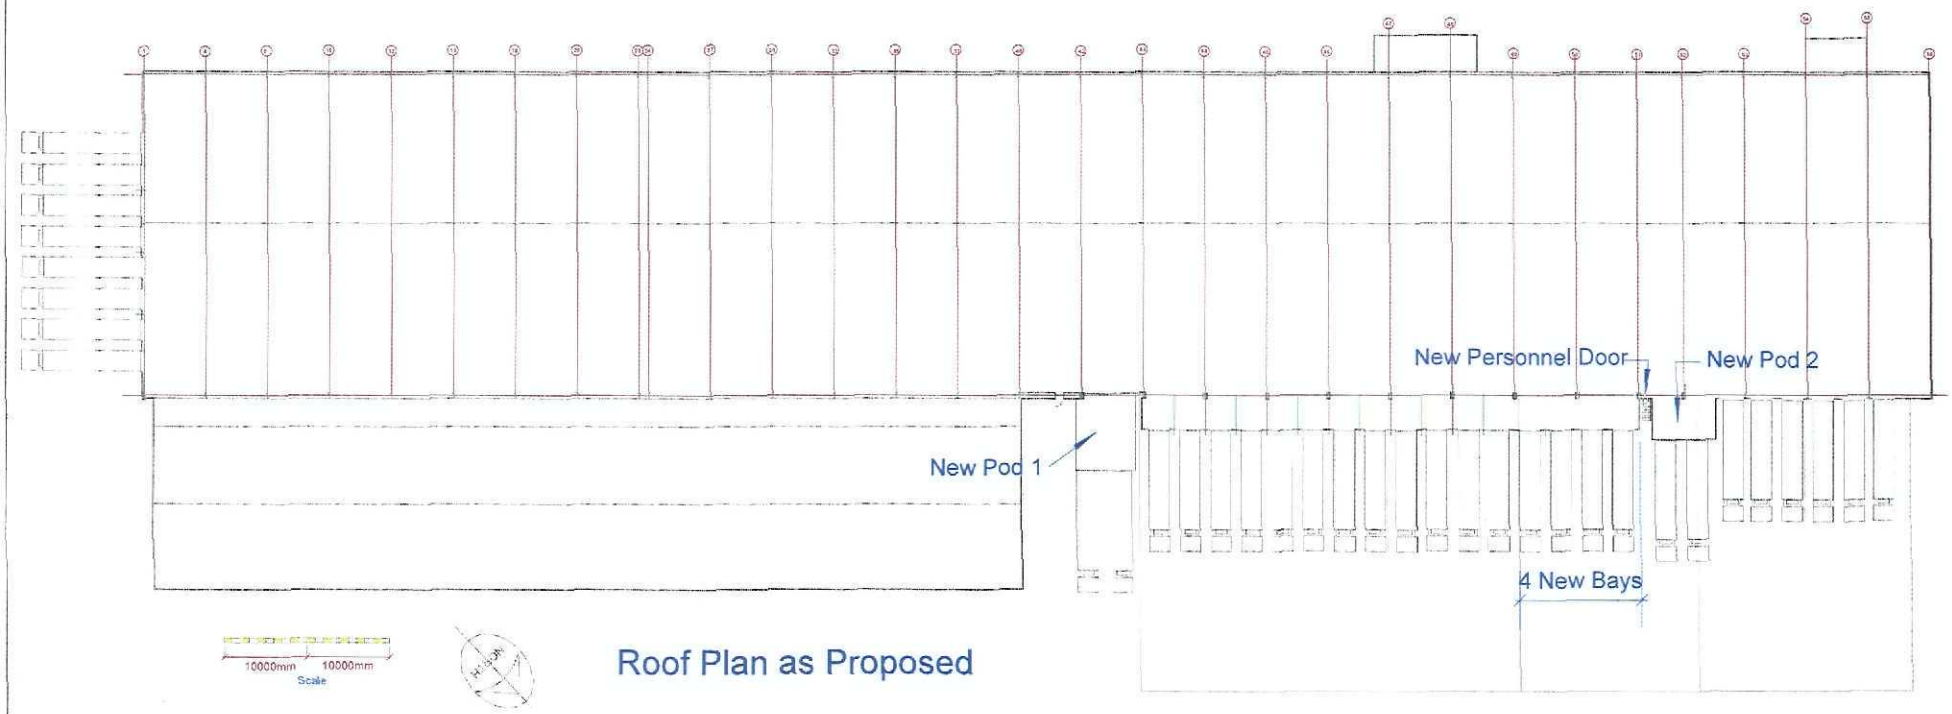

Roof Plan as Proposed

Project	FOWLER WELCH - SPALDING
Title :	ROOF PLAN AS PROPOSED
	91220
	5
	21/12/09

SHDC
Planning & Development
23 JUN 2010
Ref: 0522-10

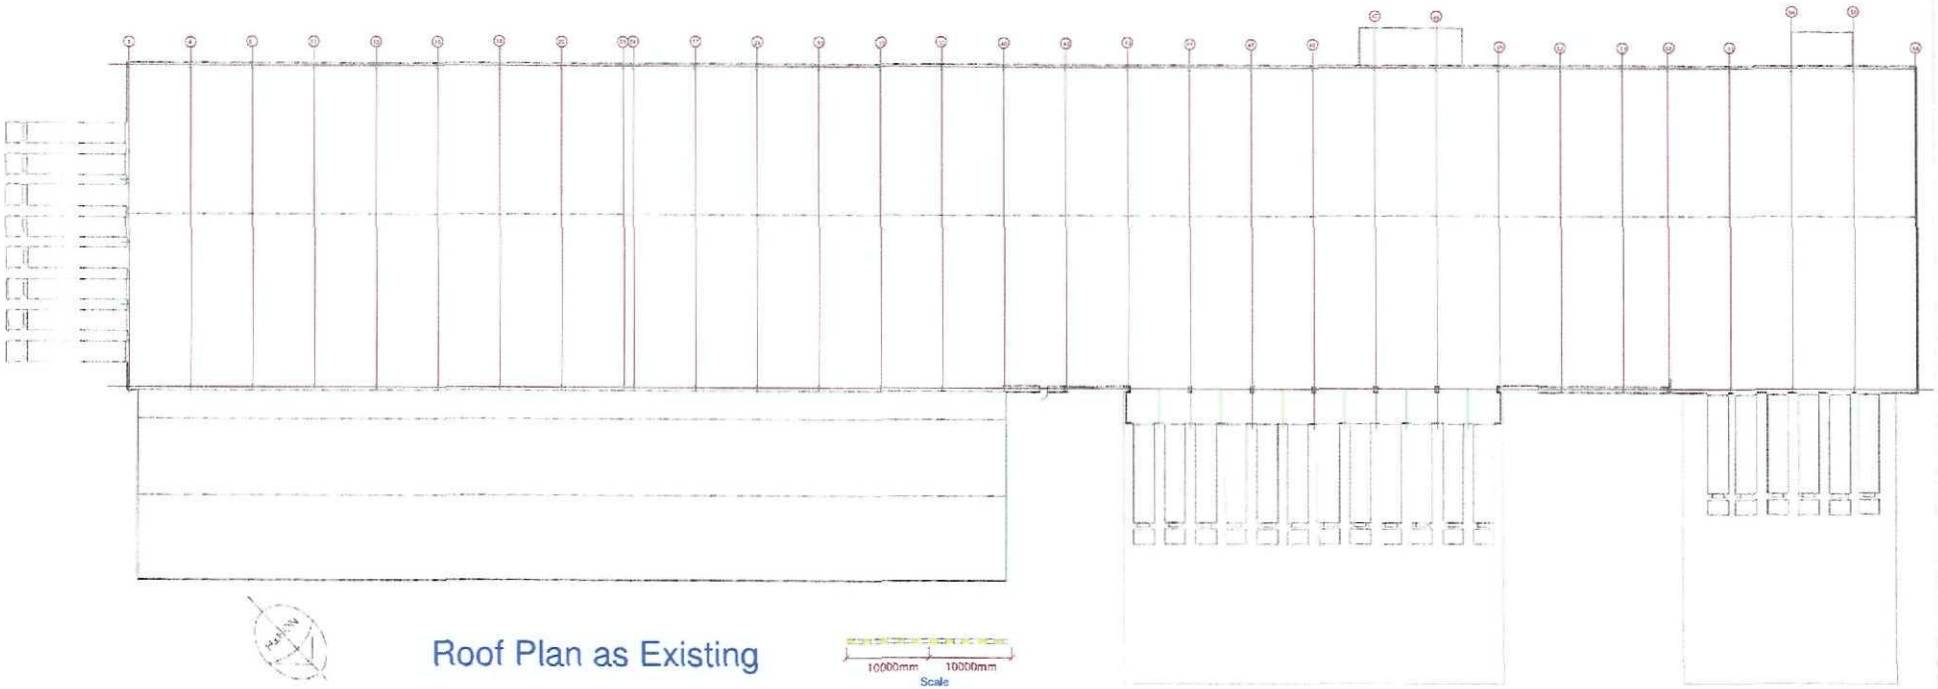

Roof Plan as Existing


10000mm 10000mm
Scale

Fen-Bay Services


Project : FOWLER WELCH - SPALDING
91220
4

Title : ROOF PLAN AS EXISTING
21/12/09

SHDC
Planning & Development
2 3 JUN 2010
Ref: 0522-10

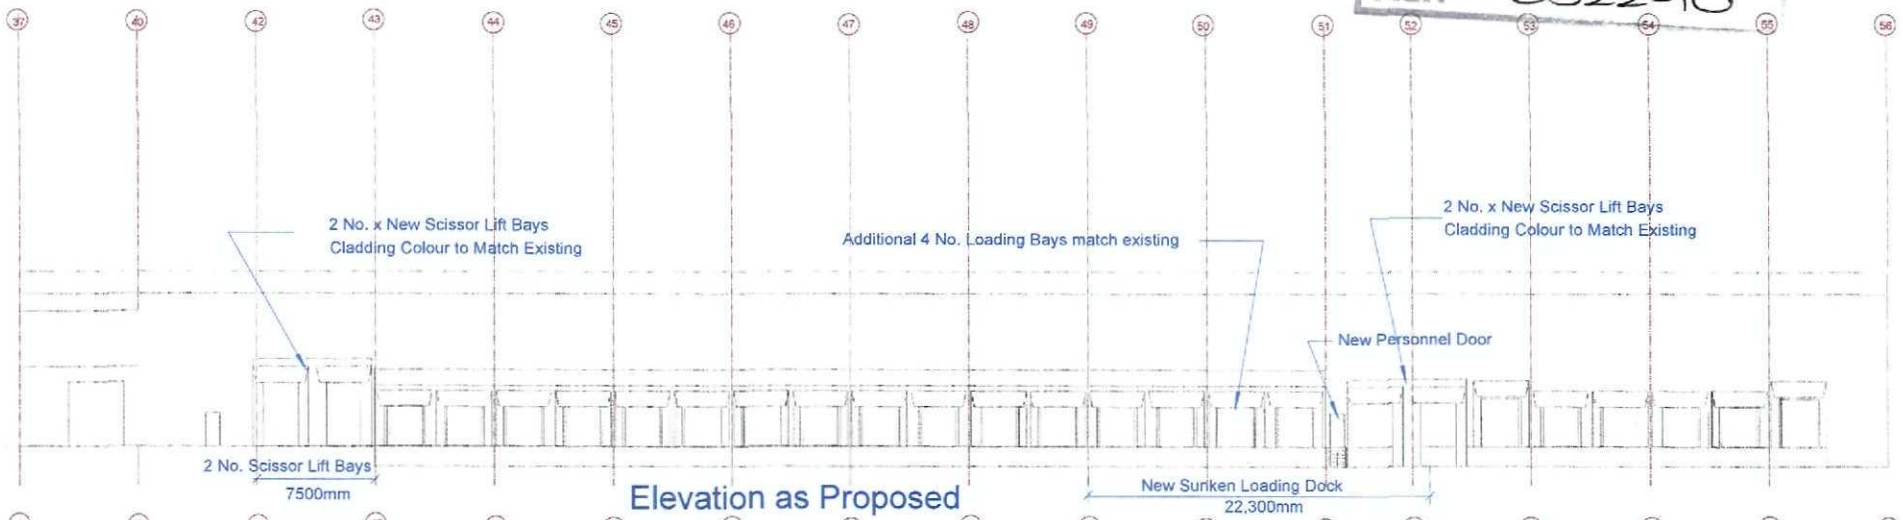

Elevation as Proposed

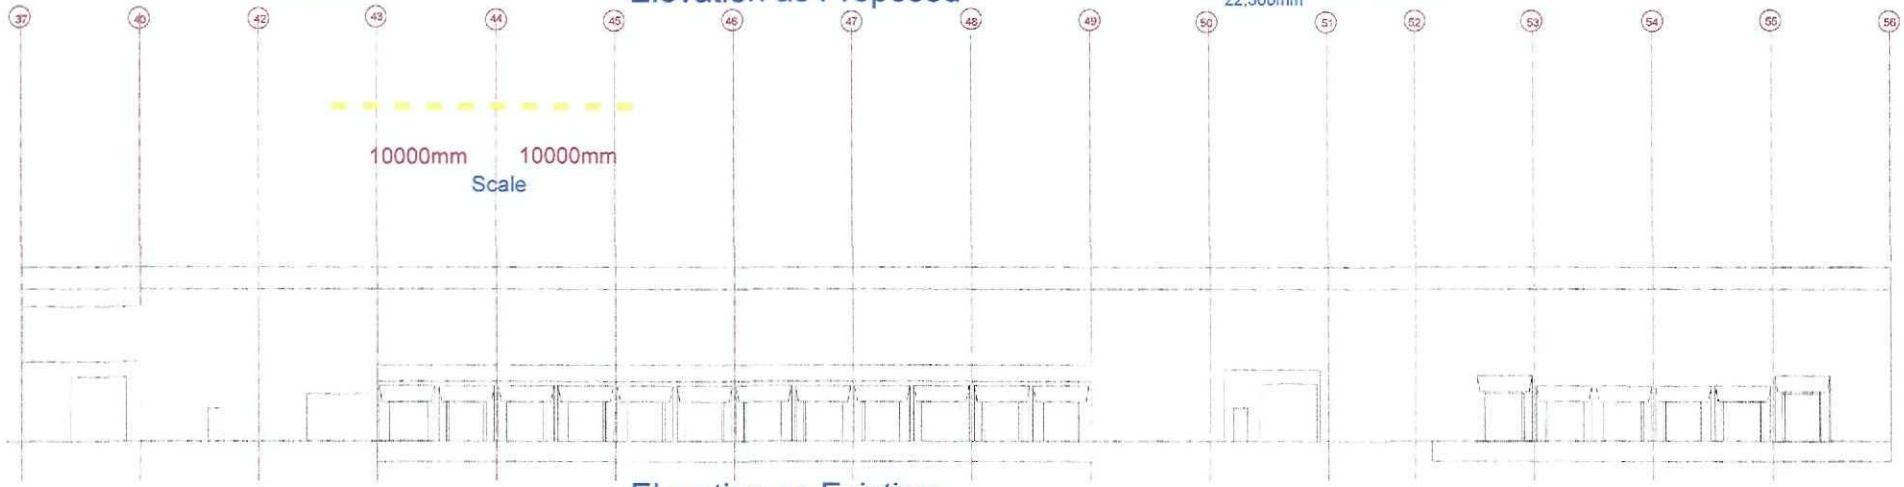

Elevation as Existing

Fen-Bay Services Limited
Plot 11 Selwood Court,
Enterprise Park
Sleaford
Lincolnshire. NG34 8GJ
Telephone +44 1529 413874
Fax: +44 1529 307945

Fen-Bay Services

Customer.....

Address.....

Town..... Post Code.....


Telephone..... Fax.....

Project :
FOWLER WELCH - SPALDING

Title :
ELEVATIONS EXISTING & PROPOSED

Contract Number 91220
Drawing Number 3
Date 21/12/09
Drawn By

SHDC
Planning & Development
23 JUN 2010
Ref: 0522-10

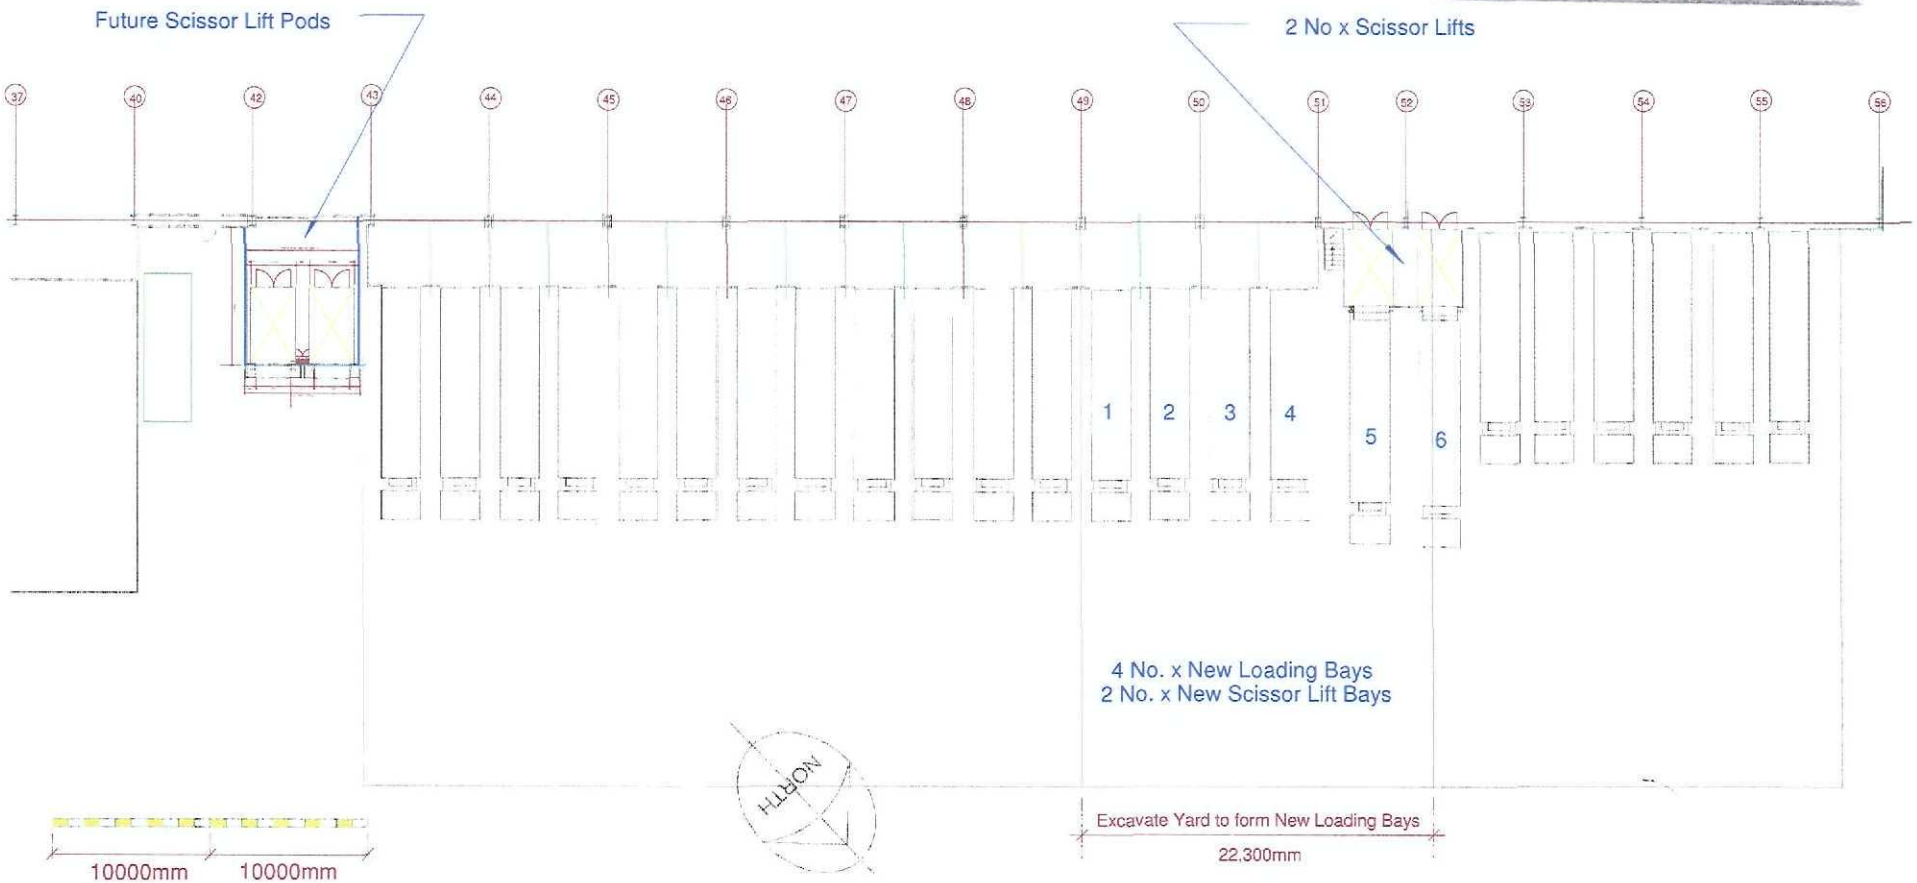

Fen-Bay Services Limited
Plot 11 Sellwood Court
Enterprise Park
Sleaford
Lincolnshire, NG34 8GJ
Telephone +44 1529 413374
Fax +44 1529 307945

Customer.....

Address.....

Town.....Post Code.....

Telephone.....Fax.....

Project :
FOWLER WELCH - SPALDING

Title :
PLAN AS PROPOSED


Quotation Number 91220

Drawing Number 2

Date 29/04/10

Drawn By

SHDC
Planning & Development
2 3 JUN 2010
Ref: 0522-10

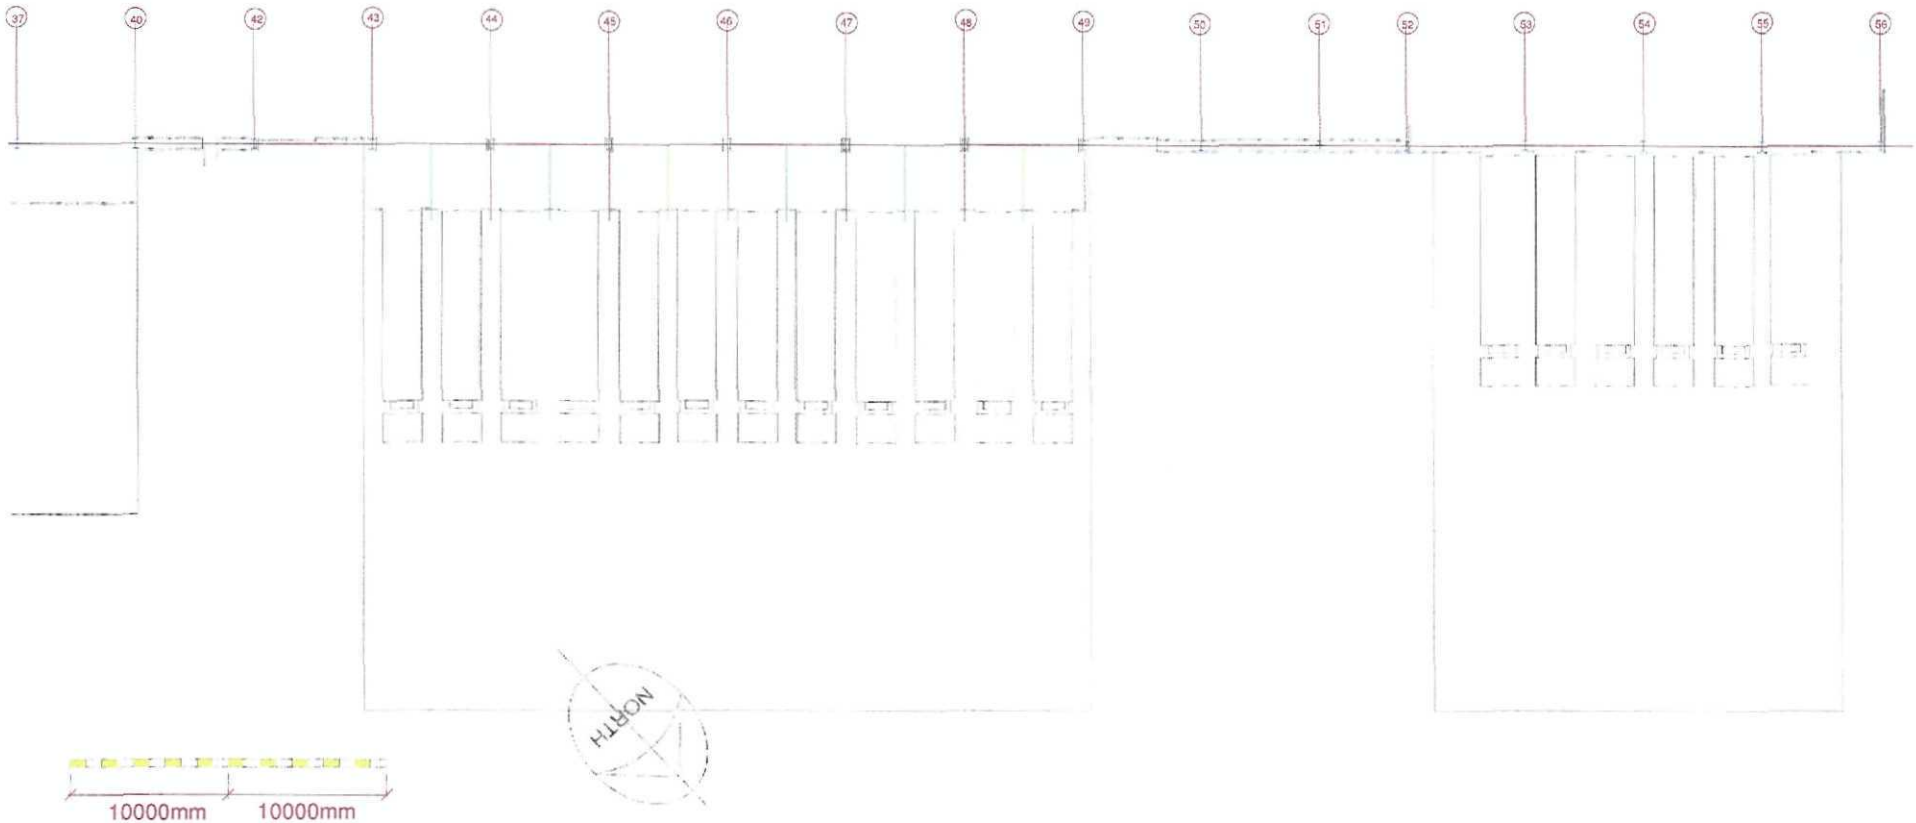

10000mm 10000mm

Scale

Fen-Bay Services Limited
Plot 11 Selwood Court
Enterprise Park
Sleaford
Lincolnshire, NG34 8GJ
Telephone: +44 1529 413474
Fax: +44 1529 307945

Customer.....

Address.....

Town.....Post Code.....

Telephone.....Fax.....

Project :

FOWLER WELCH - SPALDING

Title :

PLAN AS EXISTING

91220

1

21/12/09



SITE PLAN scale 1-1000

LOCATION PLAN scale 1-2500

22 JUL 2010
0522-10

PROPOSED LOADING BAYS (4)
FOR FOWLER WELCH - SPALDING
SITE PLANS 1:1000 / 1:2500.

Fen-Bay Services Ltd
Plot 11 Sellwood Court Enterprise Park Sleaford
LincolnshireNG34 8GJ
Tel 01529 413374 Fax 01529 307945

H16-0522-10