

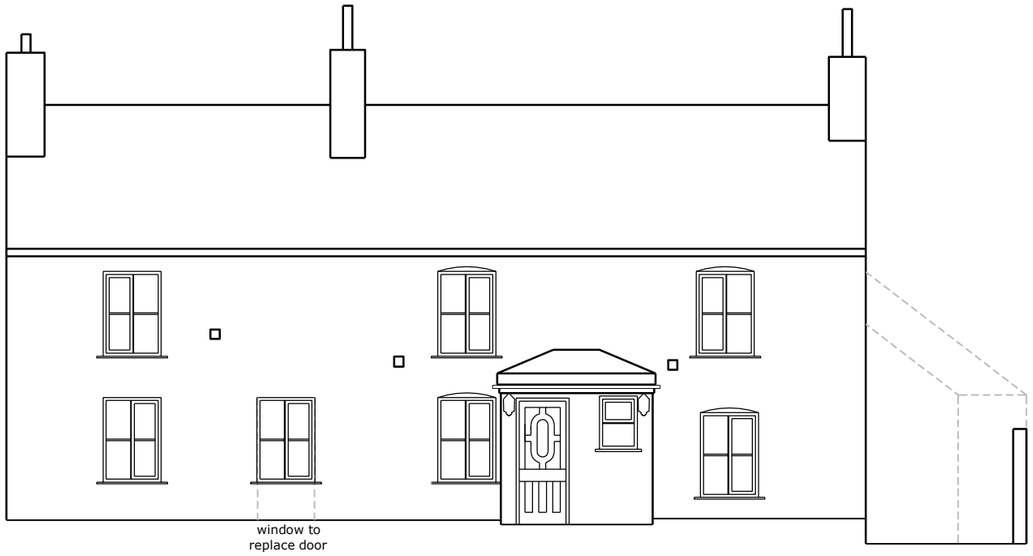



FRONT ELEVATION (EAST)

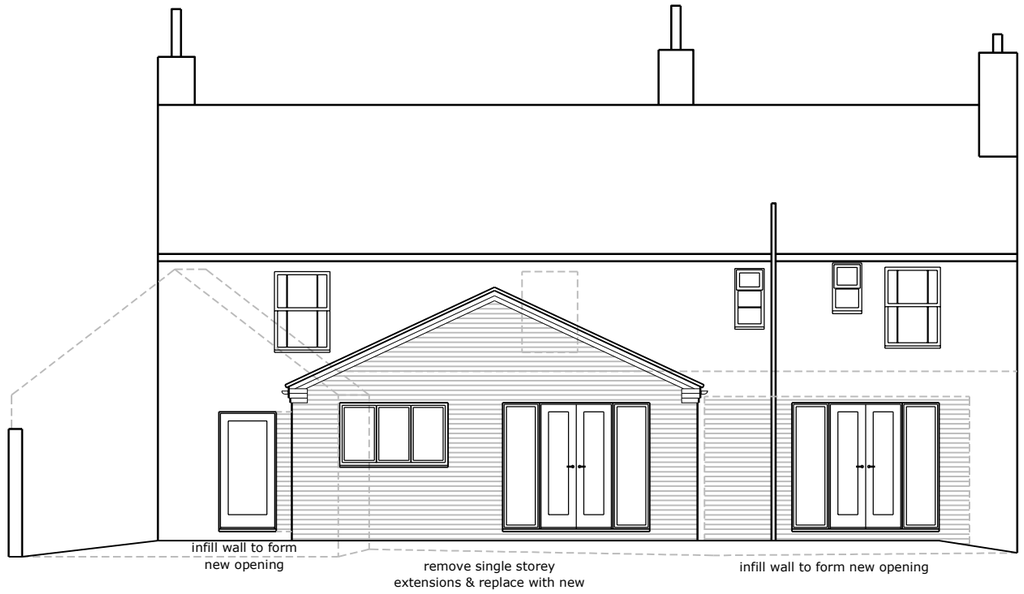

REAR ELEVATION (WEST)

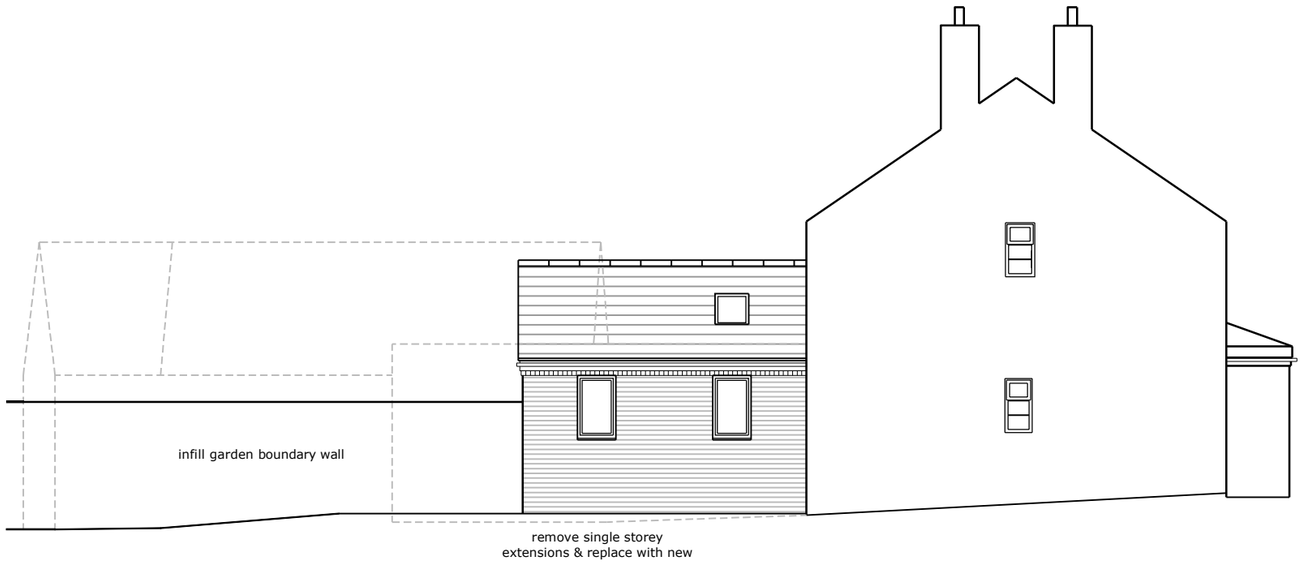

SIDE ELEVATION (SOUTH)

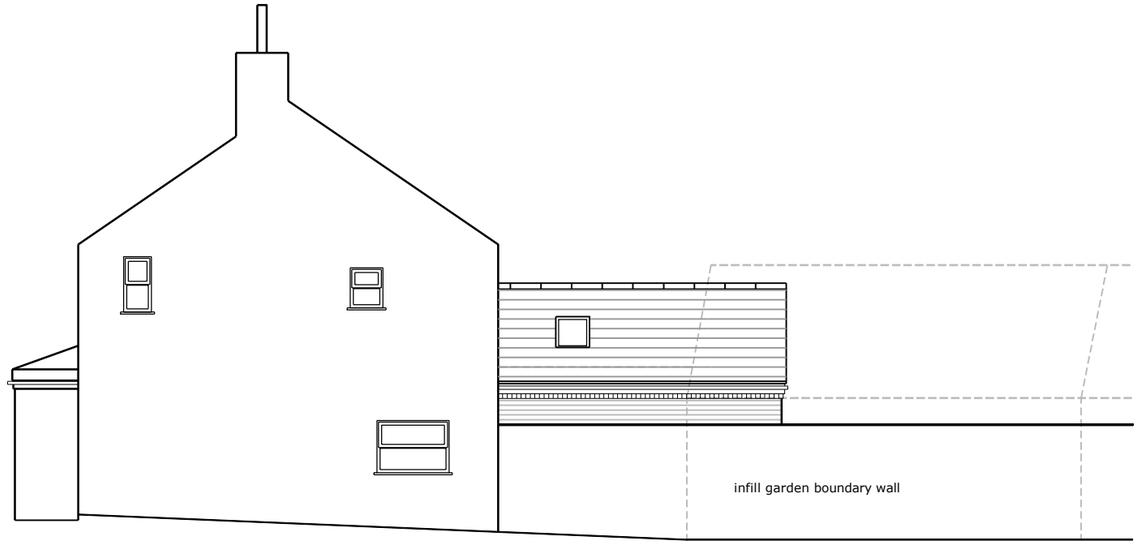

SIDE ELEVATION (NORTH)

1:100 0mm 1000 2000 3000 4000 5000

1:1 0mm 10 20 30 40 50

on behalf of: CaldecotteGroup

issued for: PLANNING

project:
Golden Ball
Spalding

drawing:
PH Conversion
Proposed Elevations

project number: 6050

drawing number: 16

north:

revision:

scale: 1:100

paper size: A3

drawn by: SA

date: 01/04/15

checked:

date: XX/XX/XX

sursham tompkins est 1961
architectural services & project management
cottage farm ■ sywell ■ northampton ■ NN6 0BJ
t: 01604 64 65 66 ■ f: 01604 64 63 62 ■ e: info@surshamtompkins.co.uk
w: www.surshamtompkins.co.uk

© Sursham Tompkins And Partners Limited. - Registered in England and Wales - Registered Number 7160332

Contractors must work to figured dimensions only. All building and site dimensions, levels and sewer invert levels at connection points are to be checked on site before work starts. This drawing must be read in conjunction with, and checked against, any structural or other specialist drawings provided. Any discrepancy between issued drawings are to be reported to this practice and verified before works starts. This drawing and the building works depicted are the copyright of this practice and may not be reproduced except by written permission.

FILE LOCATION - \\stserver\company\projects\6050 cc golden ball, spalding\02 drawings\02 planning\15-17 ph conversion.dwg