
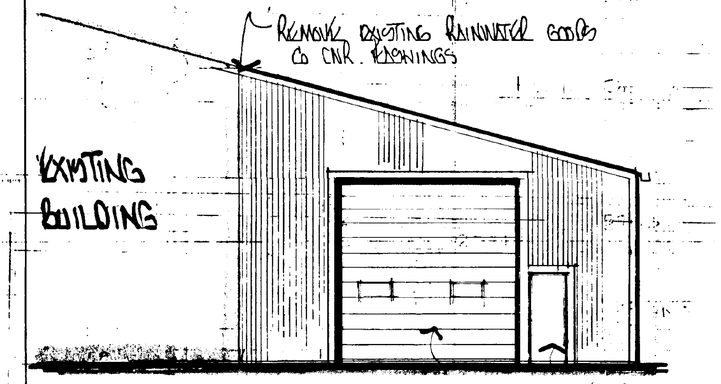



FRONT ELEVATION

F.F.L.
(ACCESSIBLE FROM o/s)
922 925 920 PB


4572 W x 4572 H. MANUALLY OPERATED INSULATED SECTIONAL OVERHEAD DOOR

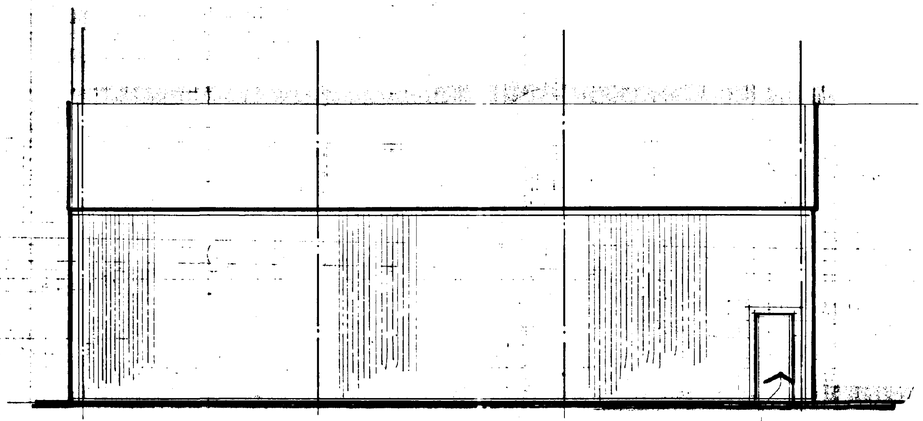

SIDE ELEVATION

SCALE 1/75

F.F.L.
922 925 920 PB

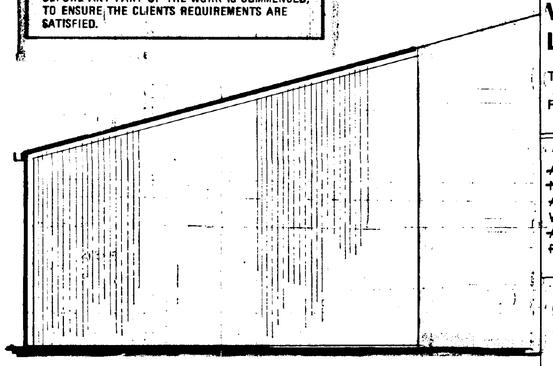


REAR ELEVATION

WARNING


THIS IS NOT A WORKING DRAWING. DESIGN AND SPECIFICATION CHECKS MUST BE CARRIED OUT BY THE CLIENT WITH HIS CONTRACTOR BEFORE ANY PART OF THE WORK IS COMMENCED, TO ENSURE THE CLIENTS REQUIREMENTS ARE SATISFIED.

EXISTING POTATOE STORE
3282

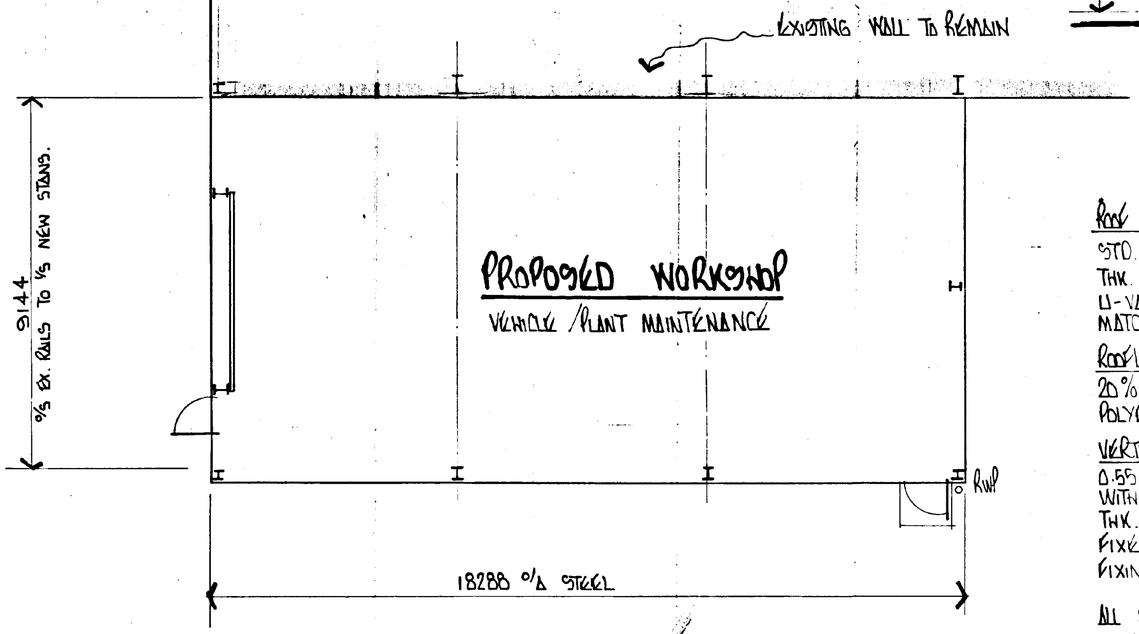


FLOOR PLAN

SCALE 1/75

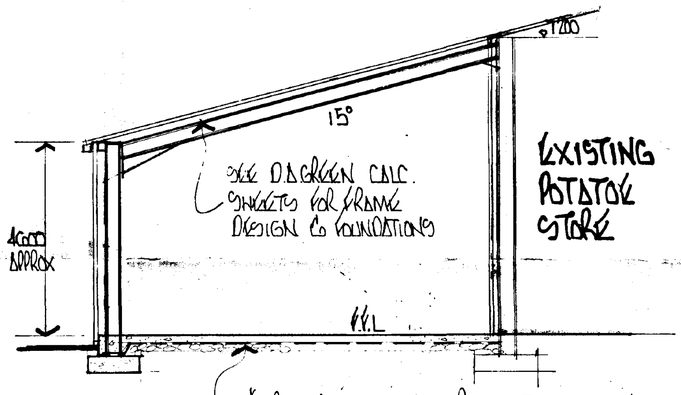


EXISTING POTATOE STORE

Roof slab design by specialist

SECTION THRO

SCALE 1/75.

ROOF CLADDING :-

STD. SIX PROFILE NAT. COLOUR ASB. CEMENT SHEETS WITH ALL LAPS SEALED IN MASTIC WITH 40mm THK. LG2 GRADE WHITE FACED INSULATION BOARD ON GALVANISED STEEL TEE BAR SUPPORTS TO GIVE A U-VALUE OF 0.45 W/M²°C FIXED IN AN OVER PURLIN POSITION & COMPLETE WITH ALL NECESSARY MATCHING FLASHINGS, FILLERS & FIXINGS.

ROOFLIGHTS :-

20% OF DOUBLE SKIN SITE ASSEMBLED GRP TRANSLUCENT ROOFLIGHTS COMPLETE WITH ALL NECESSARY POLYETHYLENE FILLER PIECES.

VERTICAL CLADDING :-

0.55 MM P.V.C. PLASTISOL COATED (MOORLAND GREEN 12B21) GALVANISED STEEL WEATHERING SHEETS WITH 80 MM THK. FIBREGLASS INSULATION ON 1.6MM THK. FALSE TEE SPACER PIECES & 0.4MM THK. GALVANISED WHITE ENAMEL COATED STEEL LINER PANELS TO GIVE A U-VALUE OF 0.45 W/M²°C FIXED IN AN OVER RAIL POSITION & COMPLETE WITH ALL NECESSARY MATCHING FLASHINGS & FIXINGS. ALL TO LAP F.F.L. BY 75 TO ALL ELEVATIONS.

ALL FIRE EXIT DOORS TO BE CLAD WITH P.C.S. TO MATCH EXISTING DOORS. PROVIDE FIRE EXIT SIGN ABOVE TO BS1635 & PANIC BAR & LATCH. ALL TO OPEN ONTO MIN. 1000 x 1000 SQ. CONC. APRON.

RAINWATER GOODS :-

EXTERNAL COLOUR COATED STEEL GUTTER C/W SQ. COLOUR COATED STEEL DOWNPIPE TO F.F.L.

LAND DC PLANNING
17 MAY 1995
Ref: 0585/95

DATE PRINTED

DRAWING NO.


D.A. GREEN & SONS Ltd.
WHAPLODE, SPALDING, LINCS, PE12 6TL.
Tel: HOLBEACH (01406) 370585
Fax: HOLBEACH (01406) 370766


GENERAL NOTES
~~ALL HOLE SIZES MUST BE NOTED ON ACTUAL DETAILS~~
~~ALL WELDING TO BE mm FILLET WELD CONT. EXCEPT WHERE NOTED.~~
~~ALL NOTCHES TO HAVE 10mm RADIUS~~

| REVISIONS | BY | DATE |
|---|---|---|
| ~~G/BLAST~~ | | |
| ~~PAINT~~ | | |
| ~~REPAINT~~ | | |

| | | |
|---|---|---|
| SCALE | As SHOWN | DATE |
| DRAWN | MW | MAY 95 |
| CHKD. | | |

DRAWING ISSUED TO

| F. | W. | SP. | A. | AP. | T. | SM. | CR |
|---|---|---|---|---|---|---|---|
| SC. | LP | RC | CM. | SO. | ST. | B. | |

ARCHITECT

CONSULTING ENGINEER

MAIN CONTRACTOR

PROJECT
SPALDING POTATOES LTD.

SITE ADDRESS
SPALDING DROVE, CLAY LAKE, SPALDING, LINCS.

DETAILS
ELEVATIONS & SECTION THRO


GREEN STRUCTURAL

DRAWING NO. 1759 /1

BLANKIT D.O.S. 882559/A


**WARNING**

THIS IS NOT A WORKING DRAWING. DESIGN AND SPECIFICATION CHECKS MUST BE CARRIED OUT BY THE CLIENT WITH HIS CONTRACTOR BEFORE ANY PART OF THE WORK IS COMMENCED, TO ENSURE THE CLIENTS REQUIREMENTS ARE SATISFIED.

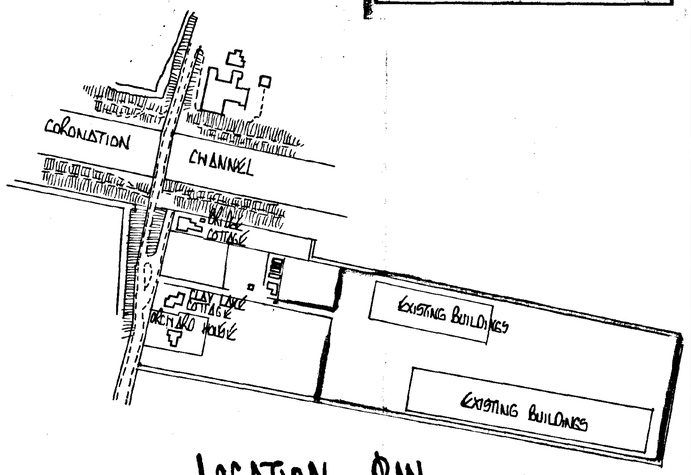


LOCATION PLAN

SCALE 1:2500

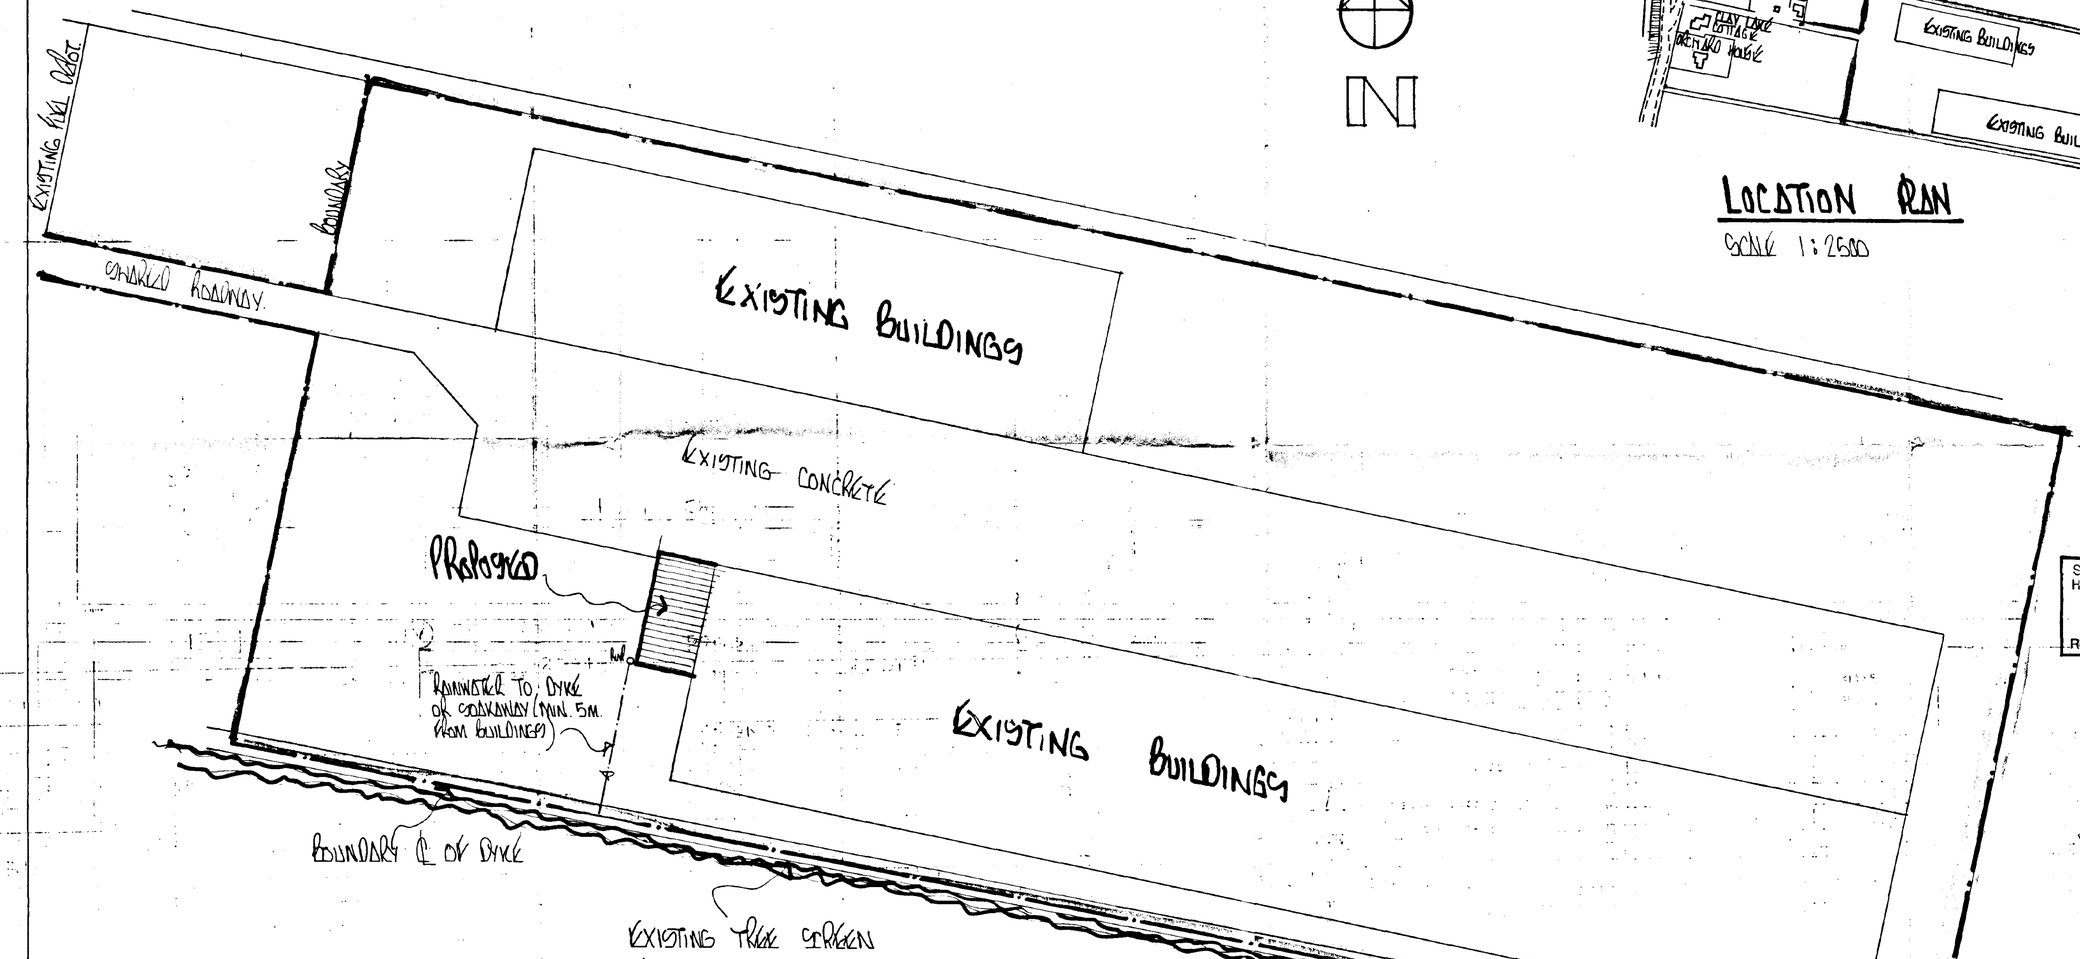


BLOCK PLAN

SCALE 1:500

SOUTH HOLLAND DC
HOUSING & PLANNING
17 MAY 1995
Ref: 0525/95

DETERMINATION PLAN

DRAWING NO.


**D.A. GREEN & SONS Ltd**
**WHAPLODE, SPALDING, LINCS, PE12 6TL.**
Tel: HOLBEACH (01406) 370585
Fax: HOLBEACH (01406) 370766


~~GENERAL NOTES~~
~~ALL HOLE SIZES MUST BE NOTED ON ACTUAL DETAILS.~~
~~ALL WELDING TO BE mm FILLET WELD CONT. EXCEPT WHERE NOTED.~~
~~ALL NOTCHES TO HAVE 10mm RADIUS~~

| REVISIONS | BY | DATE |
|---|---|---|
| ~~S/BLAST~~ | | |
| ~~PAINT~~ | | |
| ~~REPAINT~~ | | |

| | | | |
|---|---|---|---|
| SCALE | As Shown | DATE | |
| DRAWN | MM | | MAY 95 |
| CHKD. | | | |

DRAWING ISSUED TO

| F. | W. | SP. | U.A. | AP. | T. | SM. | CR. |
|---|---|---|---|---|---|---|---|
| SC. | LP | RC | CM. | SO. | ST. | B. | |

ARCHITECT

CONSULTING ENGINEER

MAIN CONTRACTOR

PROJECT
SPALDING ROTATORS LTD

SITE ADDRESS
SPALDING DROVE,
CLAY LAKE
SPALDING, LINCS.

DETAILS
LOCATION PLAN &
BLOCK PLAN

GREEN STRUCTURAL

DRAWING NO. 1759/2

SUMMIT D.O.S. 932558/A