

DRG Nº CEP 3

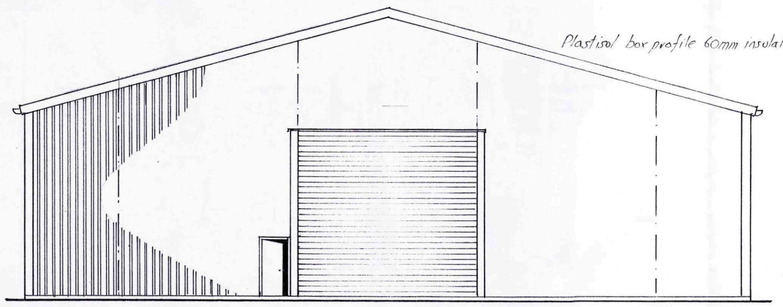


FRONT ELEVATION

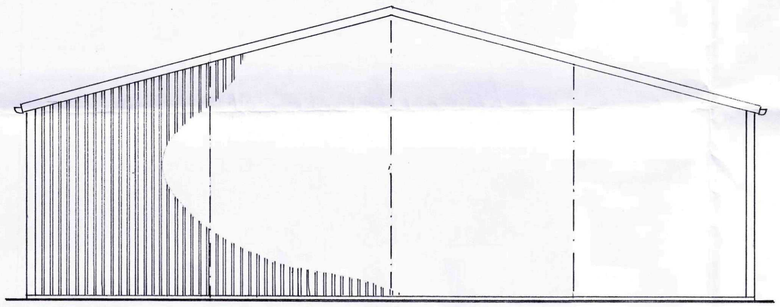


REAR ELEVATION

Plastisol box profile 60mm insulated composite wall cladding

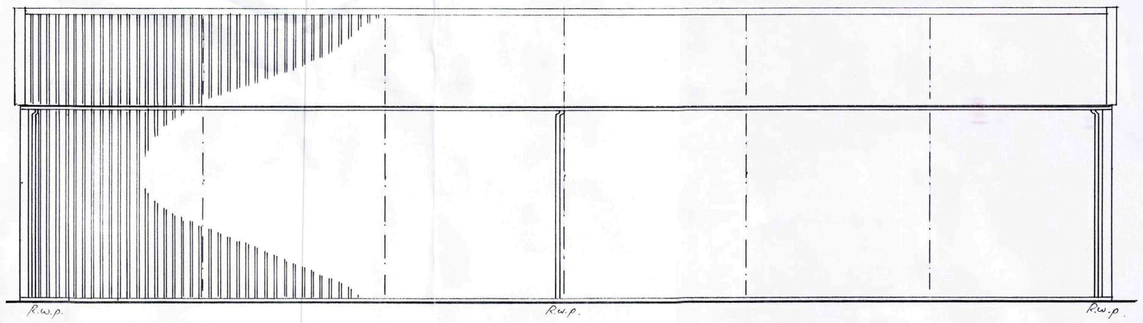


SIDE ELEVATION

Plastisol Box profile 60mm insulated composite wall cladding

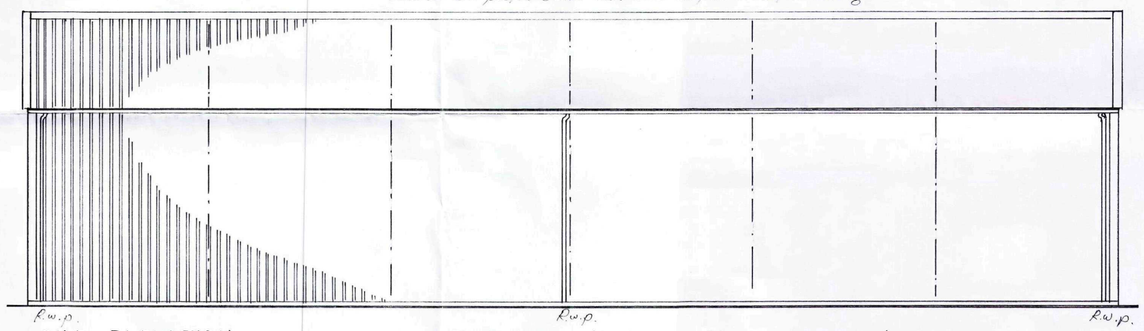


SIDE ELEVATION

Plastisol Box profile 60mm insulated composite wall cladding

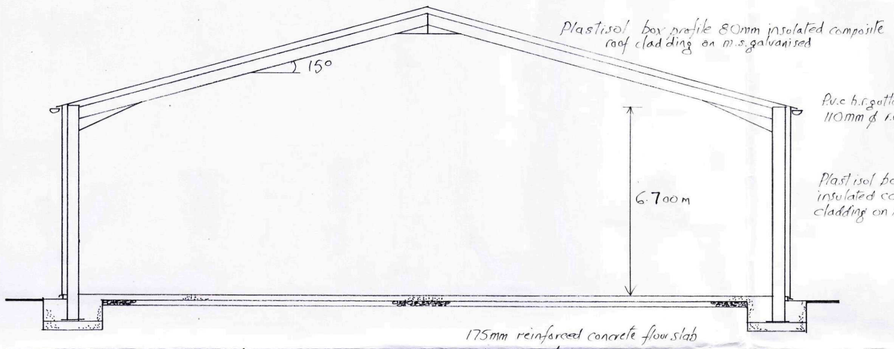


SECTION THRO'

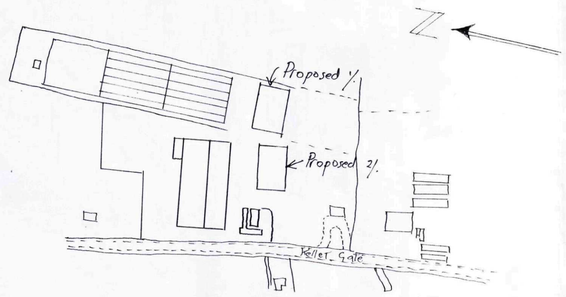

LOCATION PLAN 1:2500

SHDC
Planning & Development
08 JUL 2011
Ref: 0531/11

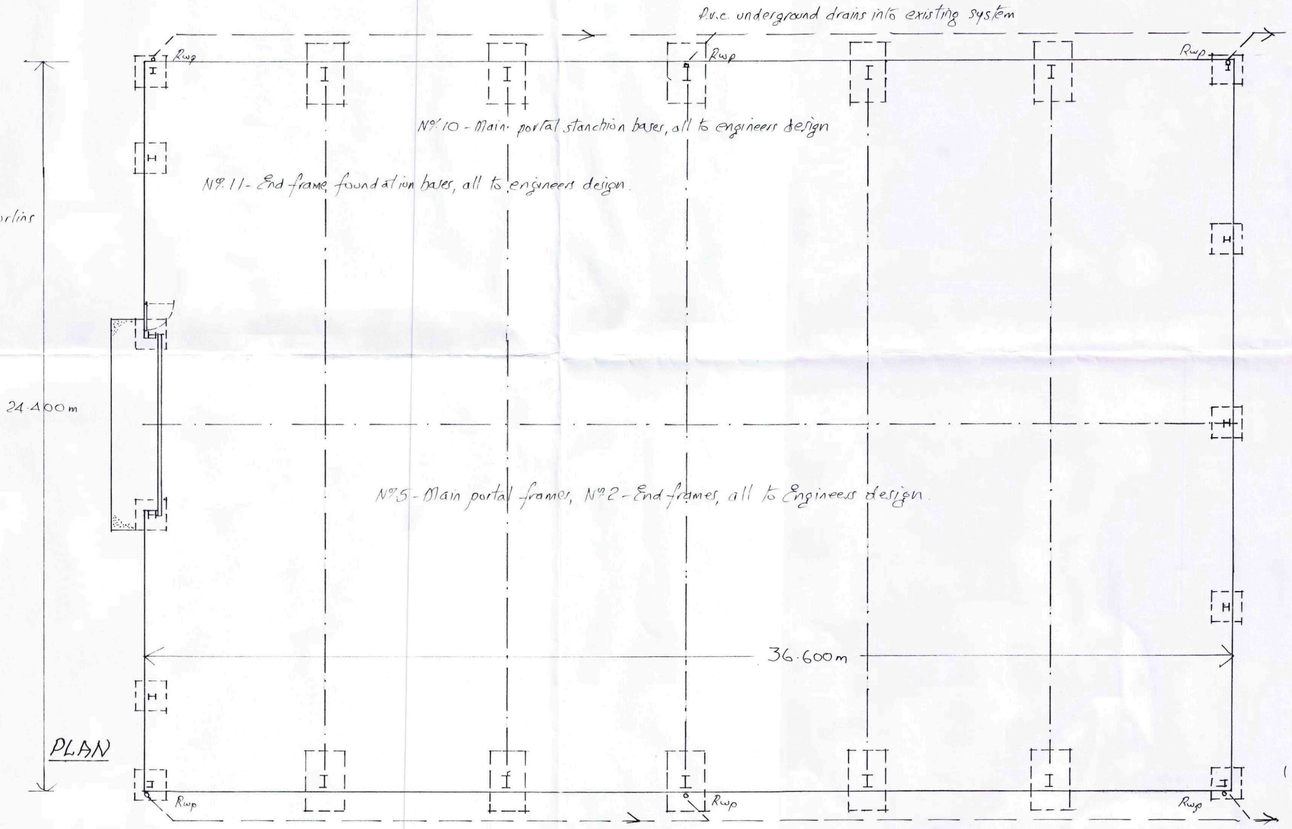

PLAN

PROPOSED POTATOE STORAGE BUILDINGS AT KELLET GATE, LOW FULNEY, SPALDING, LINCS. FOR C. ELEY (PRODUCE) LTD.

Drawn: R.W Date: June '11 Scale 1:100