

DRG Nº. CEP 3

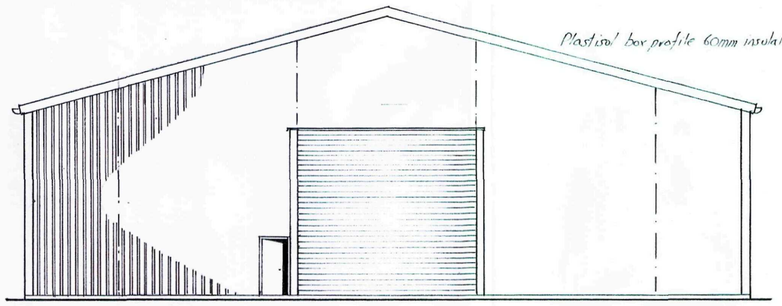


FRONT ELEVATION

6·000m wide × 5·500m high insulated Roller door
915mm × 1·980m high treated Timber access door

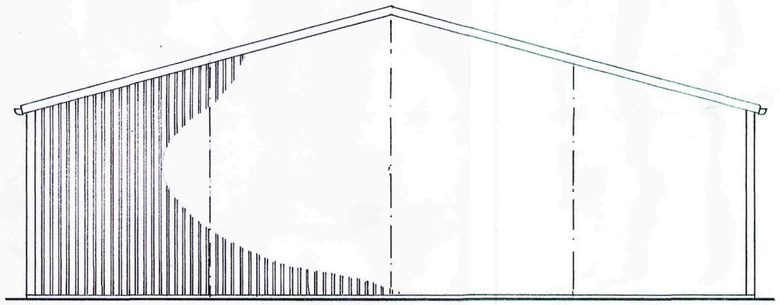


REAR ELEVATION

Plastisol box profile 60mm insulated composite wall cladding

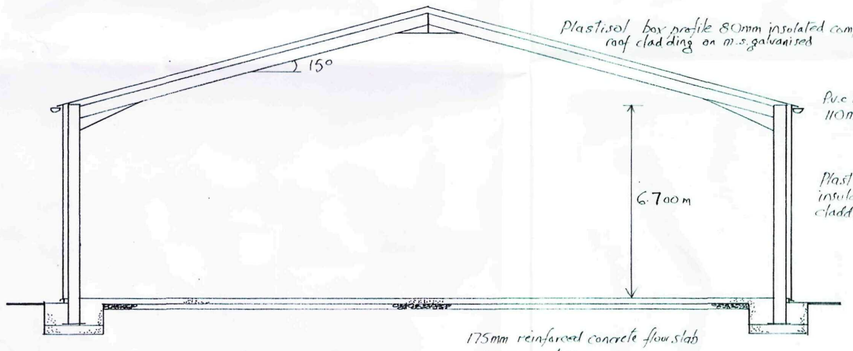


SECTION THRO'

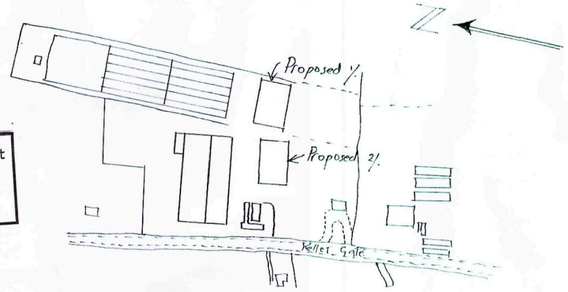


LOCATION PLAN 1:2500

SHDC
Planning & Development
08 JUL 2011
Ref: 0532-11

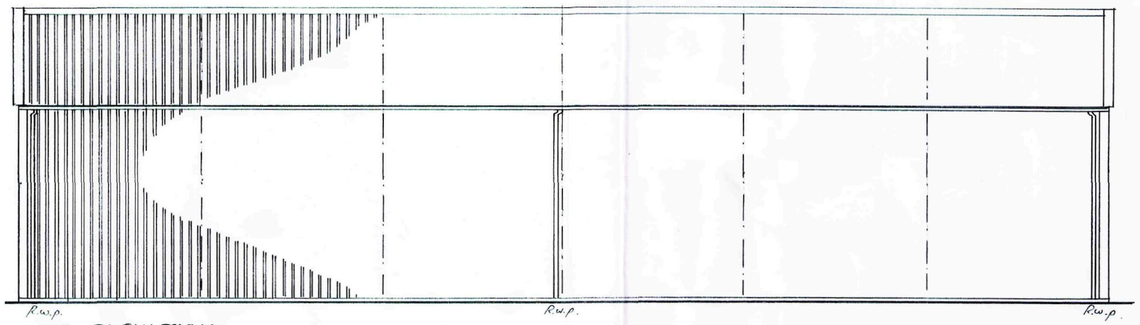


SIDE ELEVATION

Plastisol box profile 60mm insulated composite wall cladding

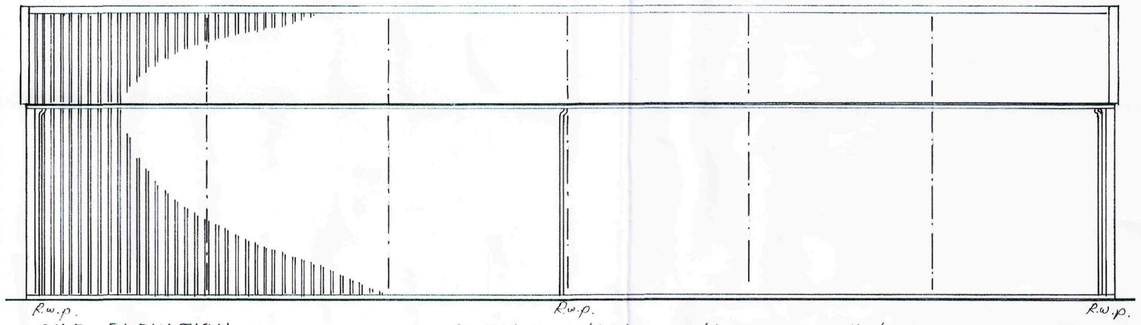

SIDE ELEVATION

Plastisol box profile 60mm insulated composite wall cladding

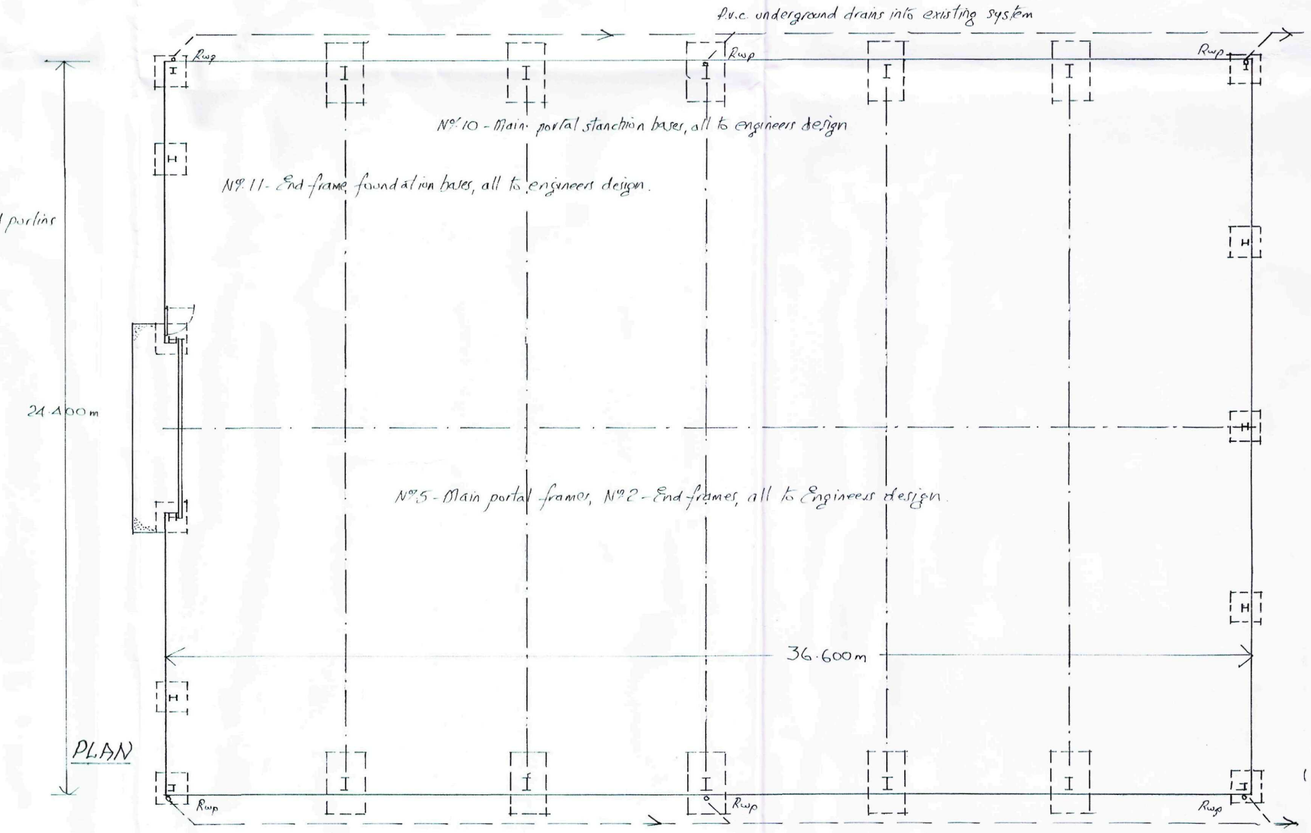

PLAN

PROPOSED POTATOE STORAGE BUILDINGS AT KELLET GATE, LOW FULNEY, SPALDING, LINCS. FOR C. ELEY (PRODUCE) LTD

Drawn: R.w Date: June'11 Scale 1:100