
Contractors are responsible for checking all dimensions on site prior to work commencing

Due to areas of the structure being covered, unexposed or otherwise inaccessible the notes / specifications of existing materials are subject to confirmation of site when it is feasible to expose the relevant areas of construction.

A3

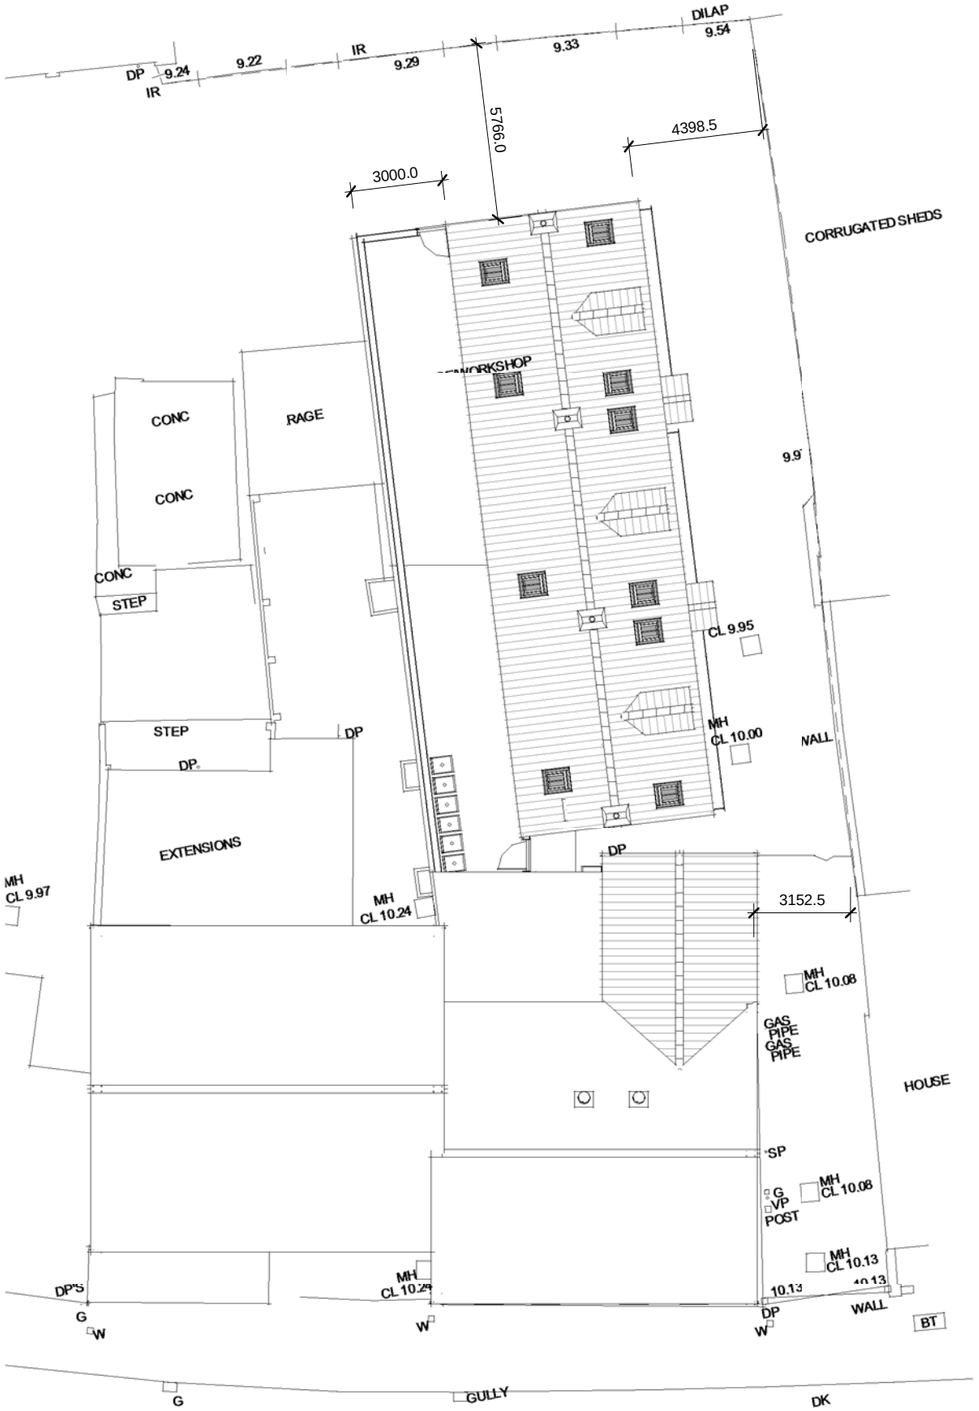

Site Block Plan

1 : 200



Site Location Plan

1 : 1000

Client:	**Centric Homes Ltd**	Site:	**30-31 Westlode Street Spalding**	Drg Title:	**Proposed Site Plans**	Contract No **2516**	Drg No **008B**

remway Design Ltd
"Treetops", The Raceground, Spalding, PE11 3AP Tel : 01775 768 921