Do not scale directly from this drawing. All discrepancies are to be brought to the attention of the Practice.

The copyright to this drawing is owned by Trevor A Clay RIBA Ltd.

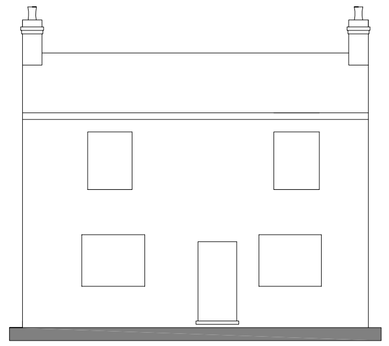

Existing front elevation (west)

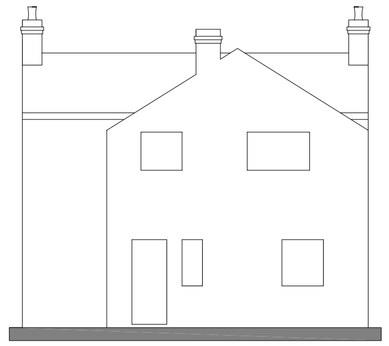

Existing rear elevation (east)

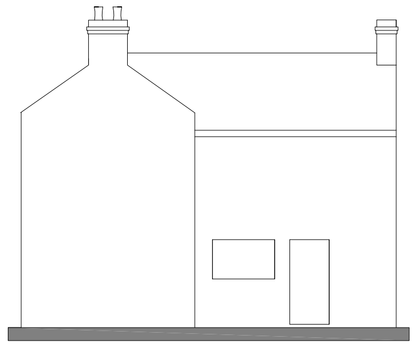

Existing side elevation (south)

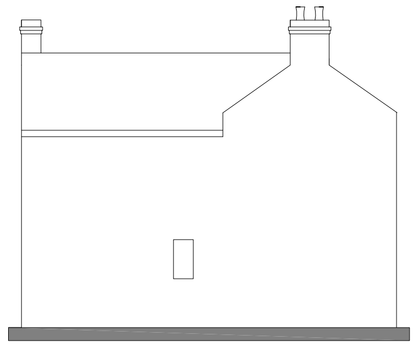

Existing side elevation (north)

Proposed front elevation (west)

Proposed rear elevation (east)

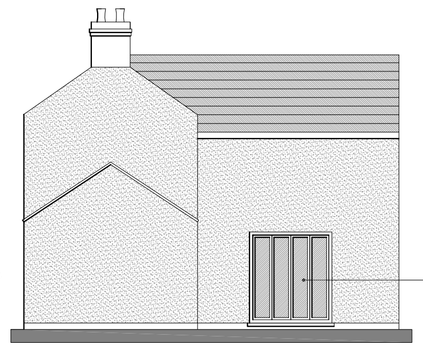

Proposed side elevation (south)

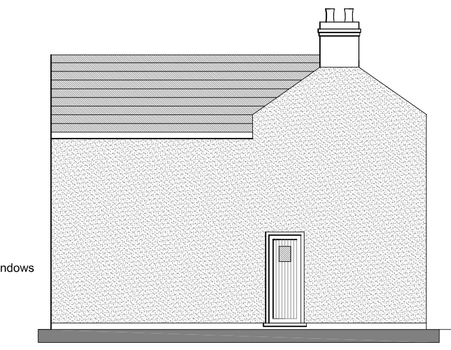

Proposed side elevation (north)

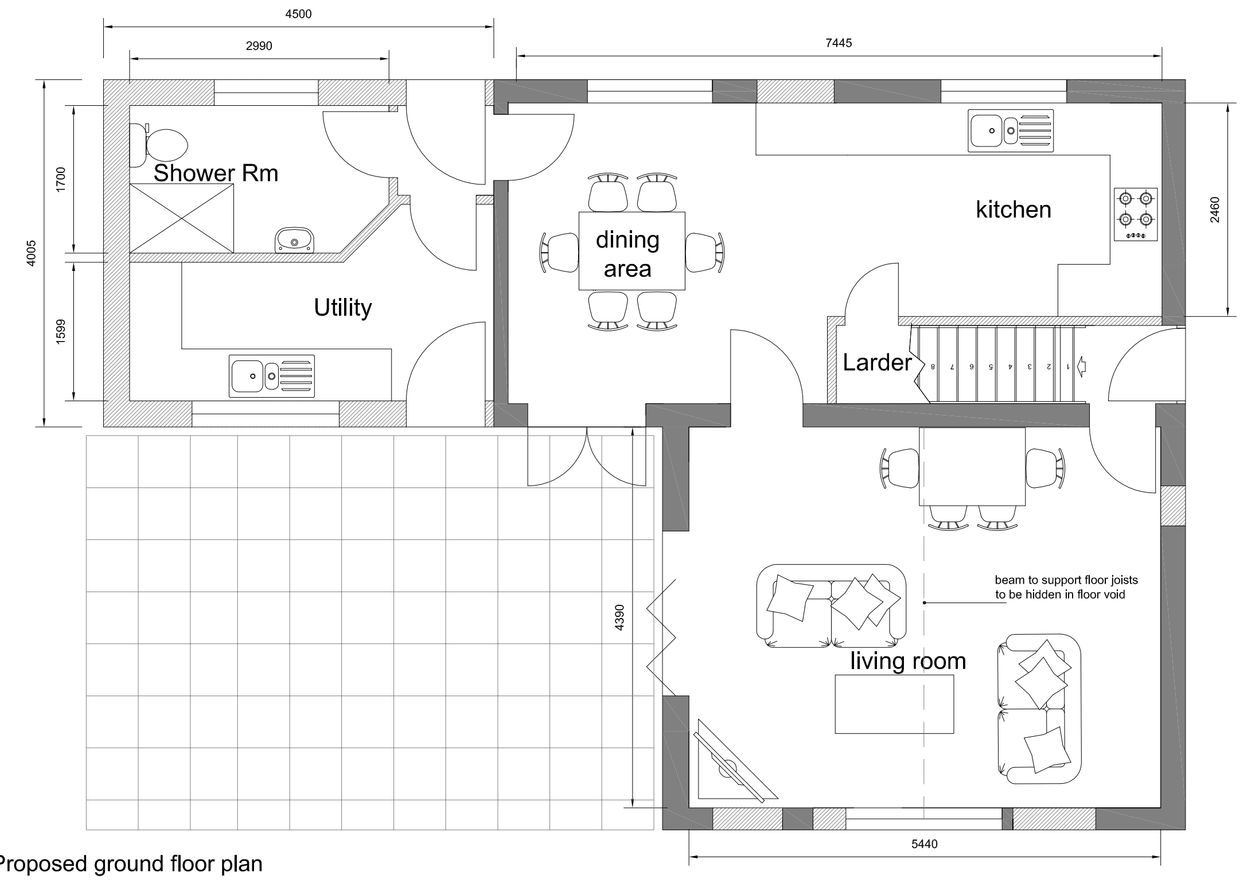

Proposed ground floor plan

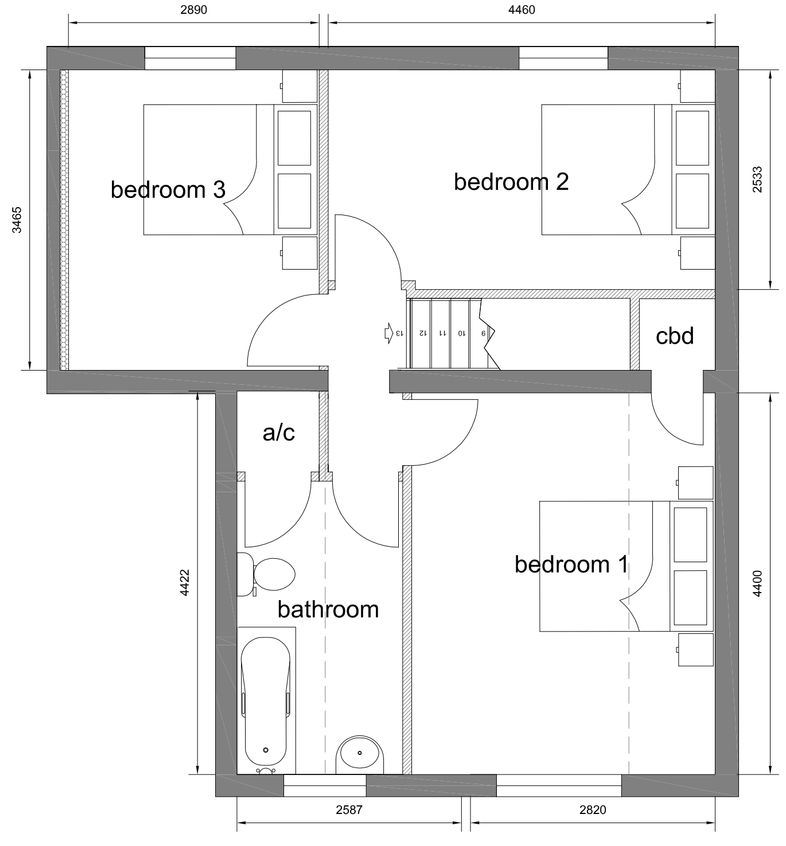

Proposed first floor plan

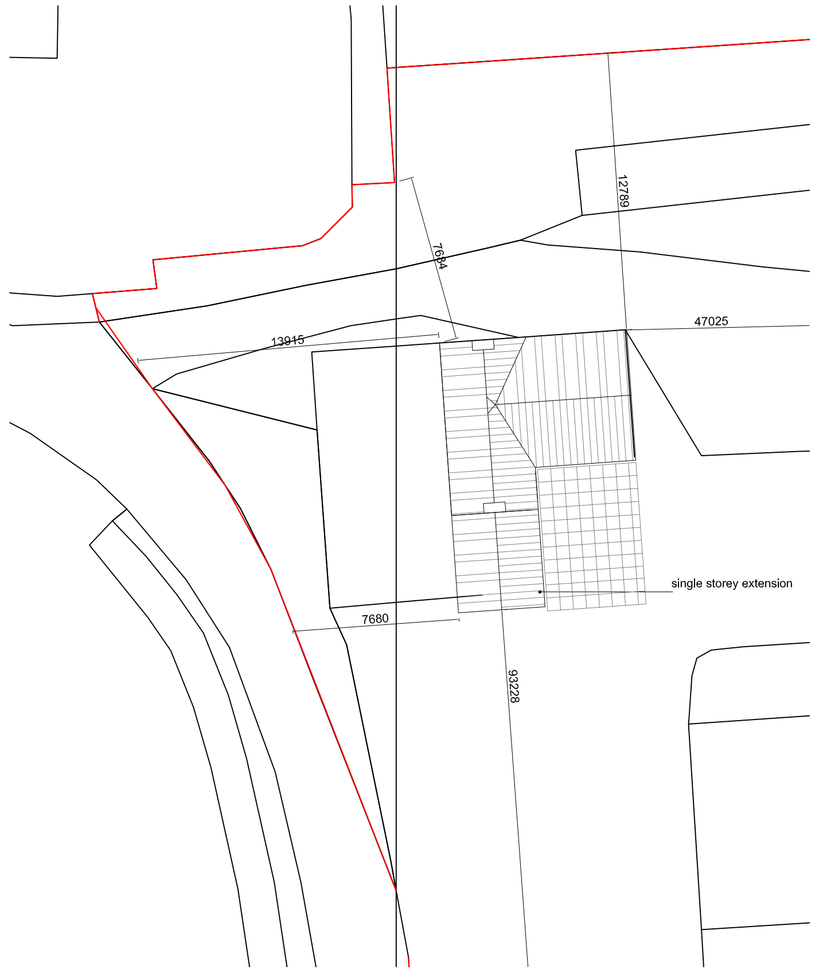

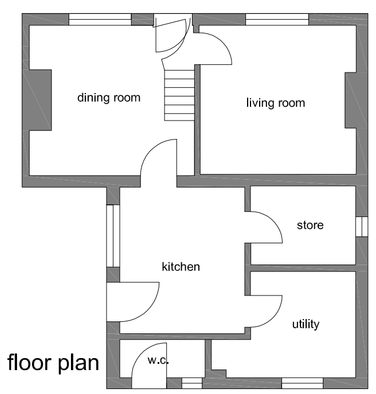

Existing ground floor plan

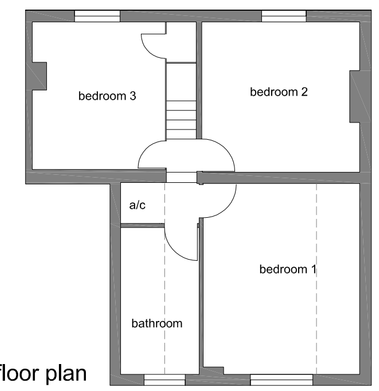

Existing first floor plan

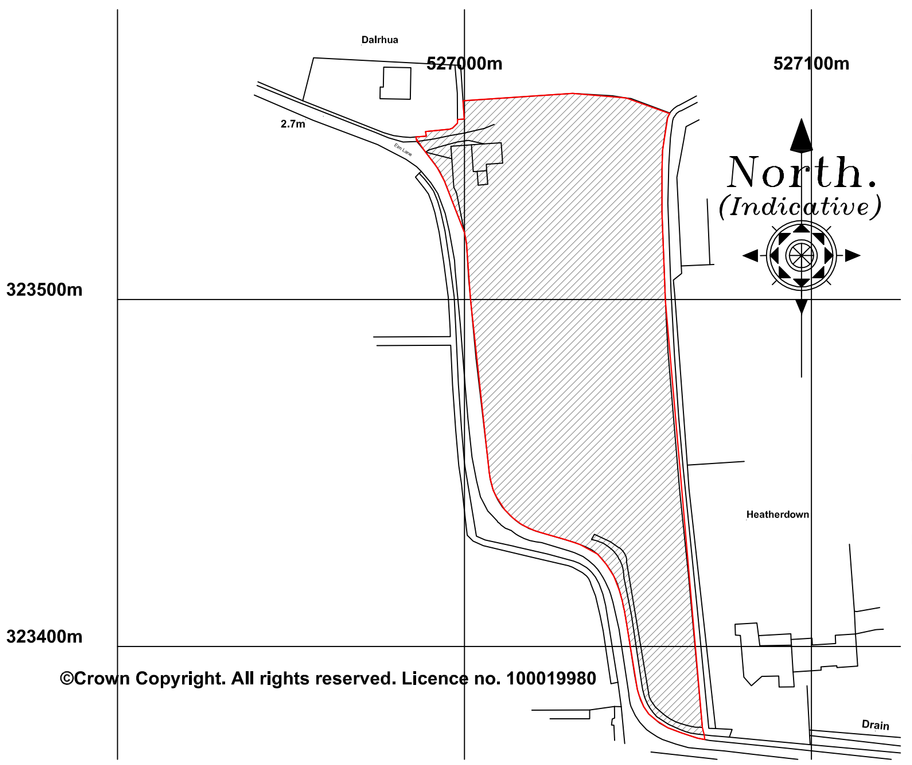

©Crown Copyright. All rights reserved. Licence no. 100019980

Revision	Date	Drawn	Description

Client: Mr C Edgeley

Project: Extensions and alteration to Bellevue Farm House, Elm Lane, Spalding

Drawing: Planning Drawing

Scale 1:50, 1:100, 1:200 1:1250 @ A1 Drawn AWM Checked TAC Date 20/06/2014

Drawing No. 14/389/PA/003

TaC ARCHITECTS

Trevor A Clay RIBA Ltd, 14 Old Fendike Road, Weston Hills, Spalding, Lincs. PE126DD
01406 380027 07778 597975 trevor@tacarchitects.co.uk www.tacarchitects.co.uk