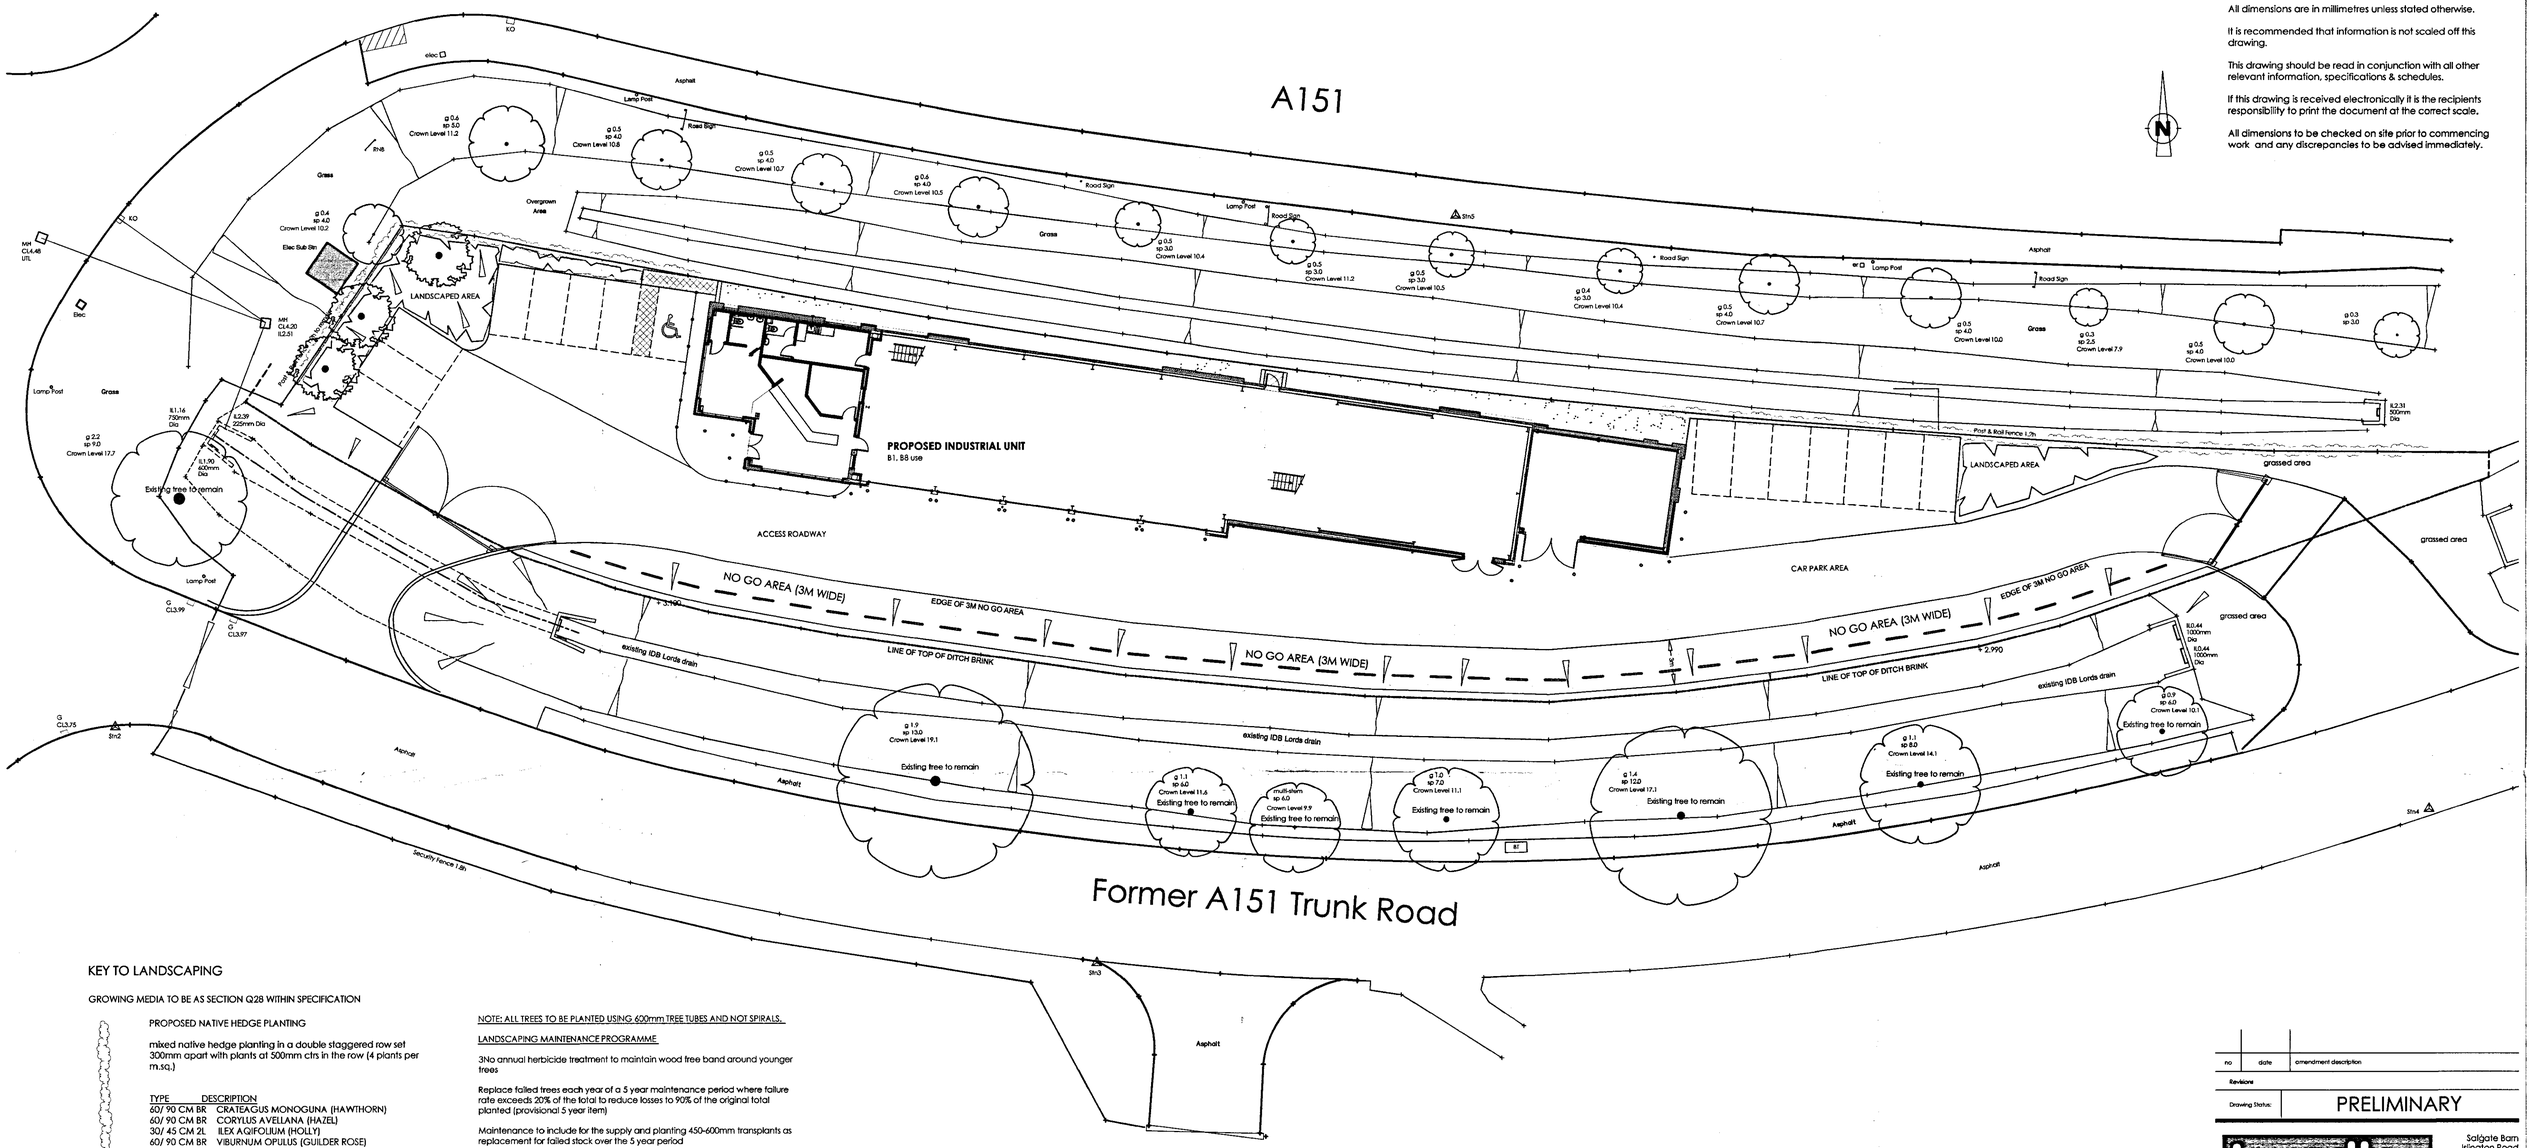


Notes:

This document is the property of David Trundley Design Services Ltd and may not be reissued, loaned or copied in part or in whole without written permission © 2008

All dimensions are in millimetres unless stated otherwise.

It is recommended that information is not scaled off this drawing.

This drawing should be read in conjunction with all other relevant information, specifications & schedules.

If this drawing is received electronically it is the recipients responsibility to print the document at the correct scale.

All dimensions to be checked on site prior to commencing work and any discrepancies to be advised immediately.

KEY TO LANDSCAPING

GROWING MEDIA TO BE AS SECTION Q28 WITHIN SPECIFICATION

PROPOSED NATIVE HEDGE PLANTING

mixed native hedge planting in a double staggered row set 300mm apart with plants at 500mm ctrs in the row (4 plants per m.sq.)

TYPE	DESCRIPTION
60/ 90 CM BR	CRATEAGUS MONOGUNA (HAWTHORN)
60/ 90 CM BR	CORYLUS AVELLANA (HAZEL)
30/ 45 CM 2L	ILEX AQIFOLIUM (HOLLY)
60/ 90 CM BR	VIBURNUM OPULUS (GUILDER ROSE)

FEATURE PLANTING AREA WITH A MIXTURE OF EVERGREEN SPECIES INCLUDING:
BERGENIA CORDIFOLIA
CISTUS CORBARIENSIS
EUONYMUS 'EMERALD & GOLD'
PHORMIUM 'PURPUREA'
PYRACANTHA 'RED CUSHION'

PRPOSED TREE PLANTING

TYPE	DESCRIPTION
8/ 10CMG BR -	ACER CAMPSTRE (FIELD MAPLE)
12/ 14 CMG BR -	FRAXINUS EXCELSIOR (ASH)

NOTE: ALL TREES TO BE PLANTED USING 600mm TREE TUBES AND NOT SPIRALS.

LANDSCAPING MAINTENANCE PROGRAMME

3No annual herbicide treatment to maintain wood free band around younger trees

Replace failed trees each year of a 5 year maintenance period where failure rate exceeds 20% of the total to reduce losses to 90% of the original total planted (provisional 5 year item)

Maintenance to include for the supply and planting 450-600mm transplants as replacement for failed stock over the 5 year period

SITE PLAN

SCALE 1:200

12/3/08

no	date	amendment description
Revisions		

Drawing Status: PRELIMINARY

trundley DESIGN SERVICES
Salgate Barn
Islington Road
Tilney All Saints
King's Lynn
Norfolk
PE34 4RY
Tel: 01553 617700
Fax: 01553 617874
www.trundley.com
Email: enquiries@trundley.com

Project Title:

BUSH TYRES
ADJ A151
SPALDING
LINCS

PROPOSED FACILITY

Bush Tyres

Drawing Title:

PROPOSED LANDSCAPING PLAN

Scale:	Date:	Drawn:
1:200@A1	OCT 2008	SJ

Drawing Number: 08-194-C09 - Revision:

Checked by: Date:

If this drawing is unsigned in the check box then the drawing is an unauthorised issue and should not be used for any purposes