
EXISTING SITE PLAN @ 1:200

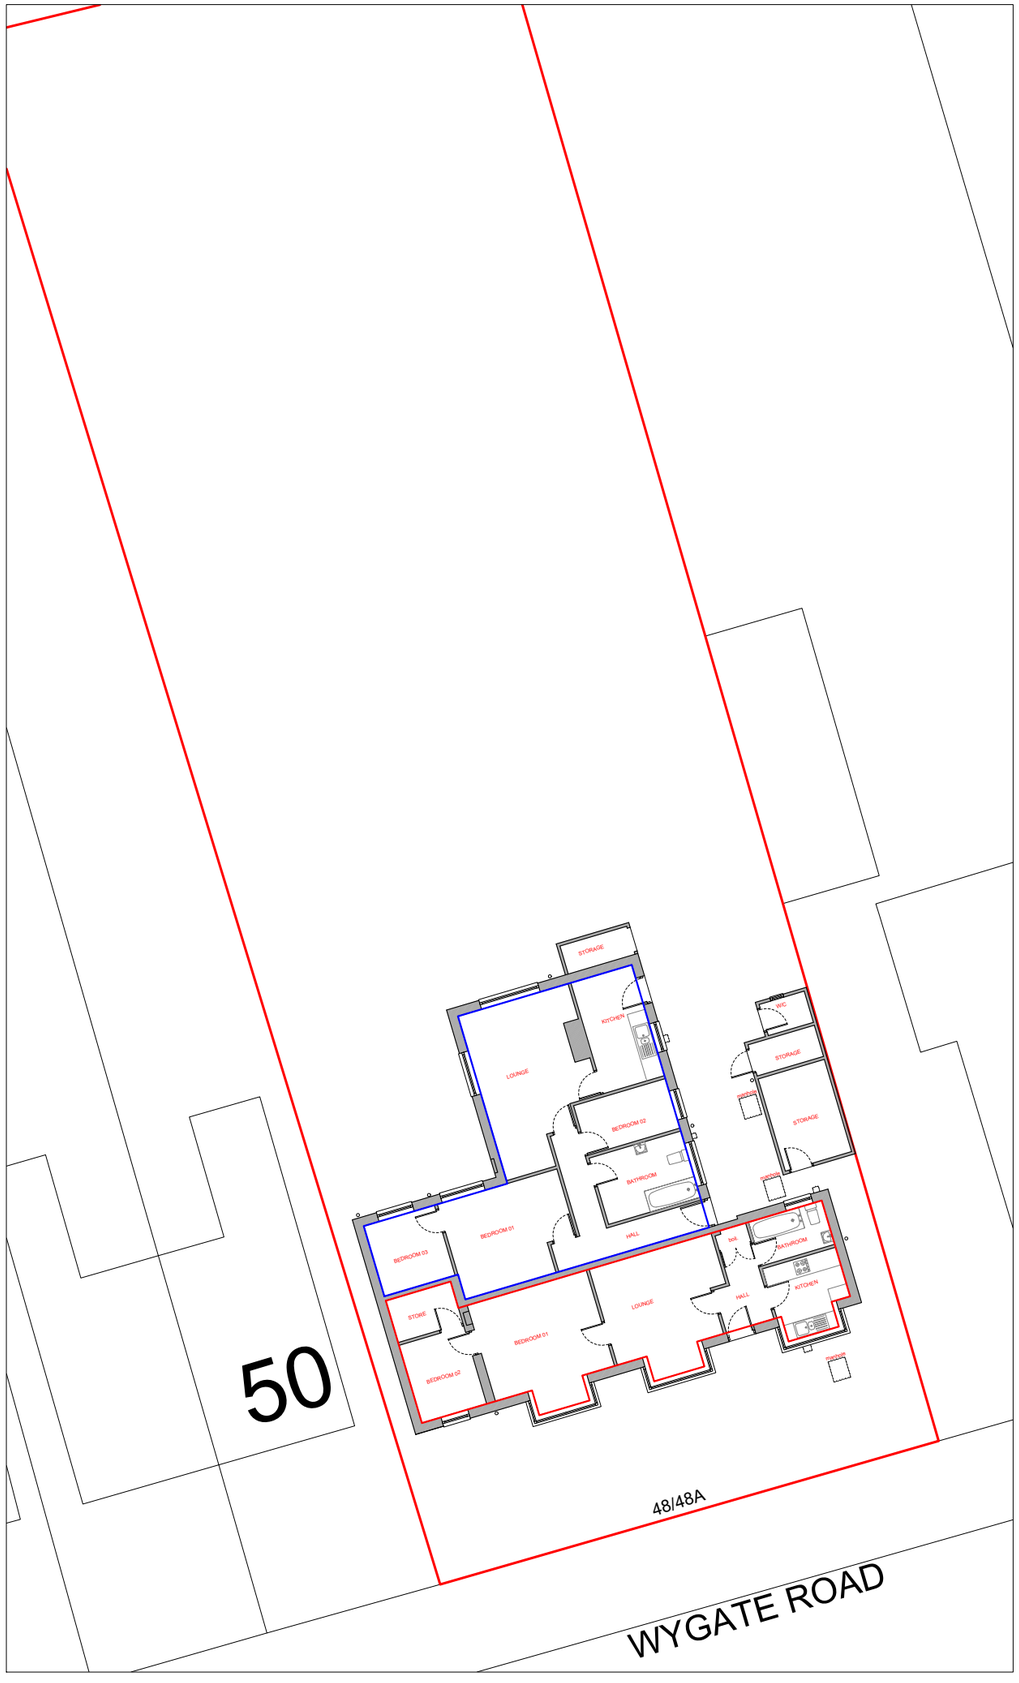

PROPOSED SITE PLAN @ 1:200



N

CA

JOB TITLE :
48-48a Wygate Road,
Spalding,
PE11 1NT

DWG TITLE :
Existing & Proposed site/block plans

DWG. NO. :
029-02

SCALE :
As Shown (@A3)
Do not scale from drawing

DATE :
17/05/2018

© CLAYTON ARCHITECTURE LIMITED.
Tel: 07435569465 E: joeclayton_91@hotmail.co.uk