




ROOF PLAN @ 1:200

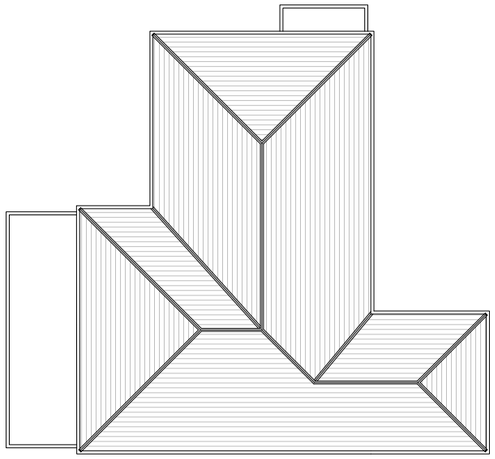

FRONT ELEVATION @ 1:50

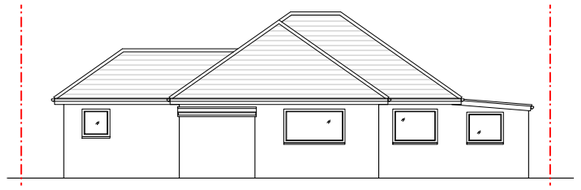


REAR ELEVATION @ 1:50

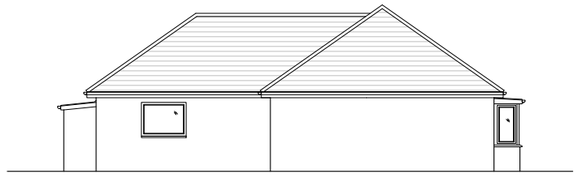

LEFT ELEVATION @ 1:50



RIGHT ELEVATION @ 1:50

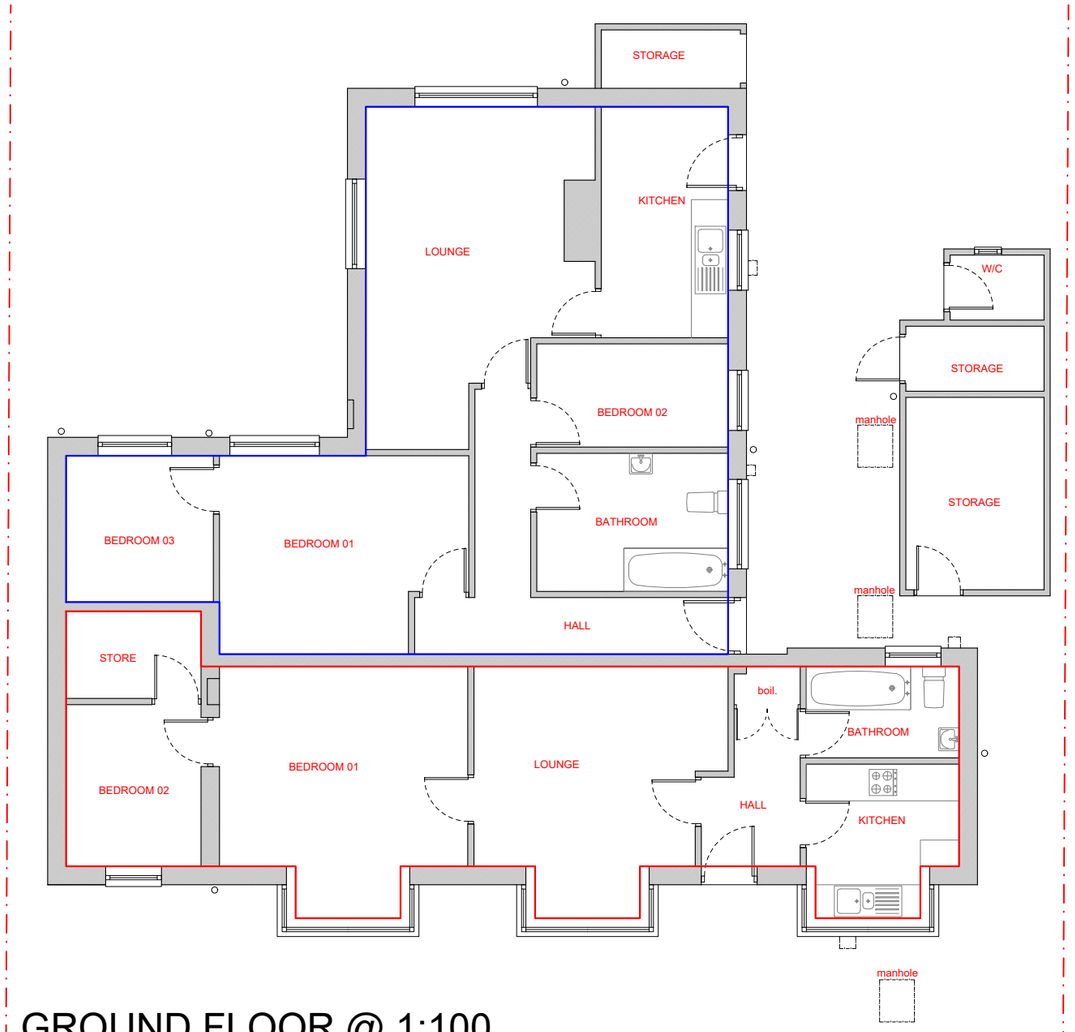

GROUND FLOOR @ 1:100

JOB TITLE : 48-48a Wygate Road, Spalding, PE11 1NT		DWG. NO. : 029-03
DWG TITLE : Existing Dwellings		SCALE : As shown (@A3) Do not scale from drawing
		DATE : 17/05/2018

© CLAYTON ARCHITECTURE LIMITED. 2017
Tel: 07435569465 E: joeclayton_91@hotmail.co.uk