
SHDC
Planning & Development
30 JUN 2010
Ref. 0542-10

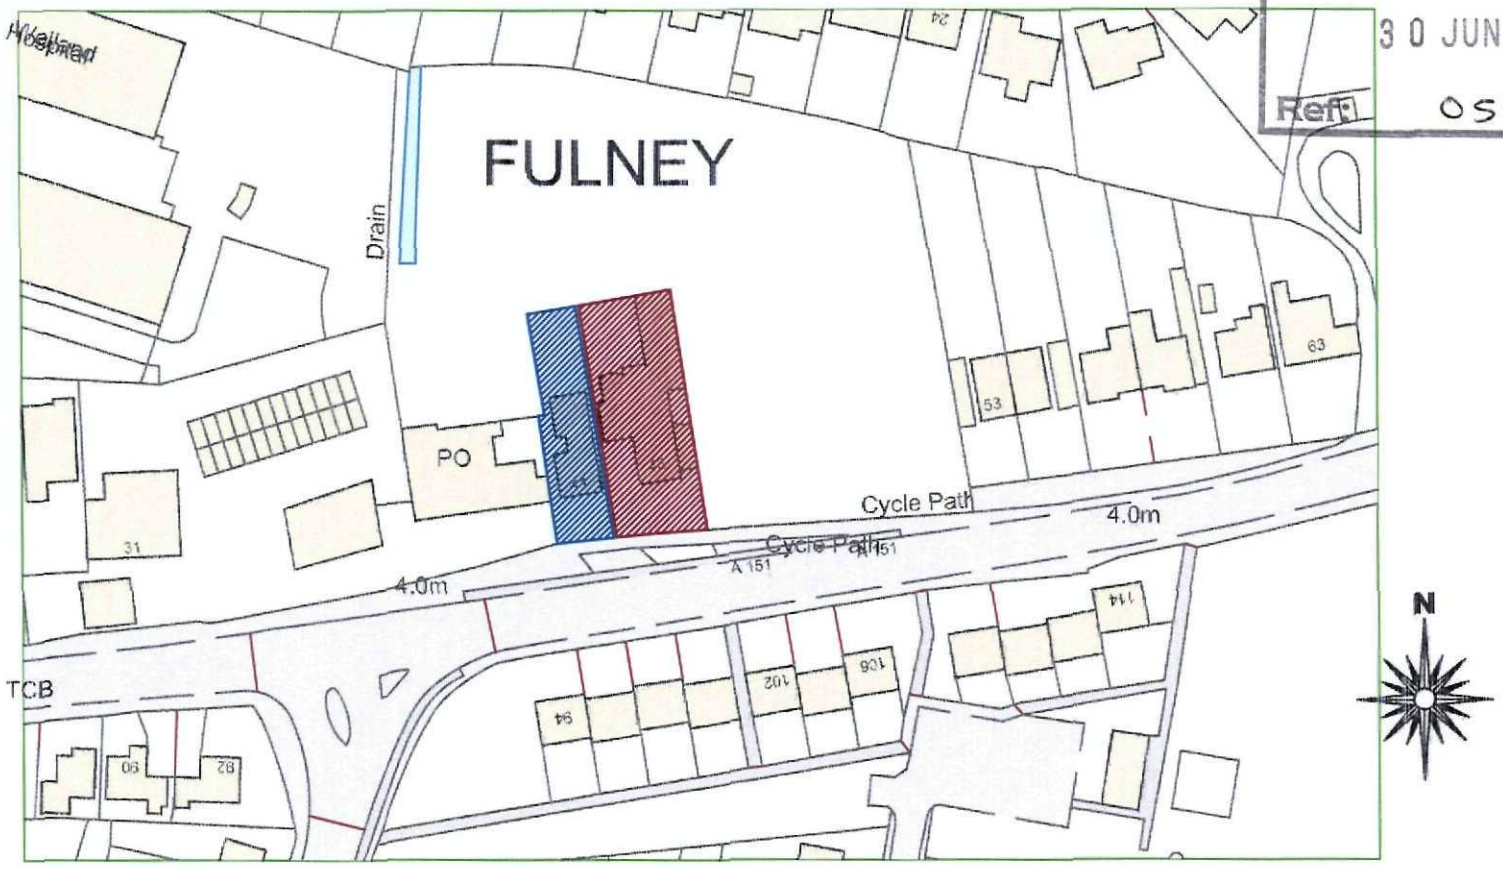

Ordnance Survey, (c) Crown Copyright 2010. All rights reserved. Licence number 100020449

Site Location Plan

Scale 1:1250

renway Design Ltd
2nd Floor - 5B Sheepmarket
Spalding
PE11 1BH
Tel: 01775 768 921
e-mail: enquiries@renwaydesign.co.uk

Site :
43 Holbeach Road
Spalding

Client :
Mr T Tott

Date : *****
Scale : as noted

Drawing No:
1900 - 01

PO

41

43

Increase Drive entrance to 4m wide to aid vehicle access and lift height of wall to 2m

A 151

n

SHDC
Planning & Development
30 JUN 2010
Ref: 0542.10

N

Site Block Plan

Scale 1:250

remway Design Ltd
2nd Floor - 5B Sheepmarket
Spalding
PE11 1BH
Tel: 01775 768 921
e-mail: enquiries@remwaydesign.co.uk

Site :
43 Holbeach Road
Spalding

Client :
Mr T Tott

Date : *****


Scale : as noted

Drawing No:
1900 - 02

Contractor to check all Dimensions on site prior to ordering materials / commencing work.Do Not Scale from this Drawing - If in doubt then please ask

1900 04 3 Side Elevation

1 Grd Floor Existing
1 : 50

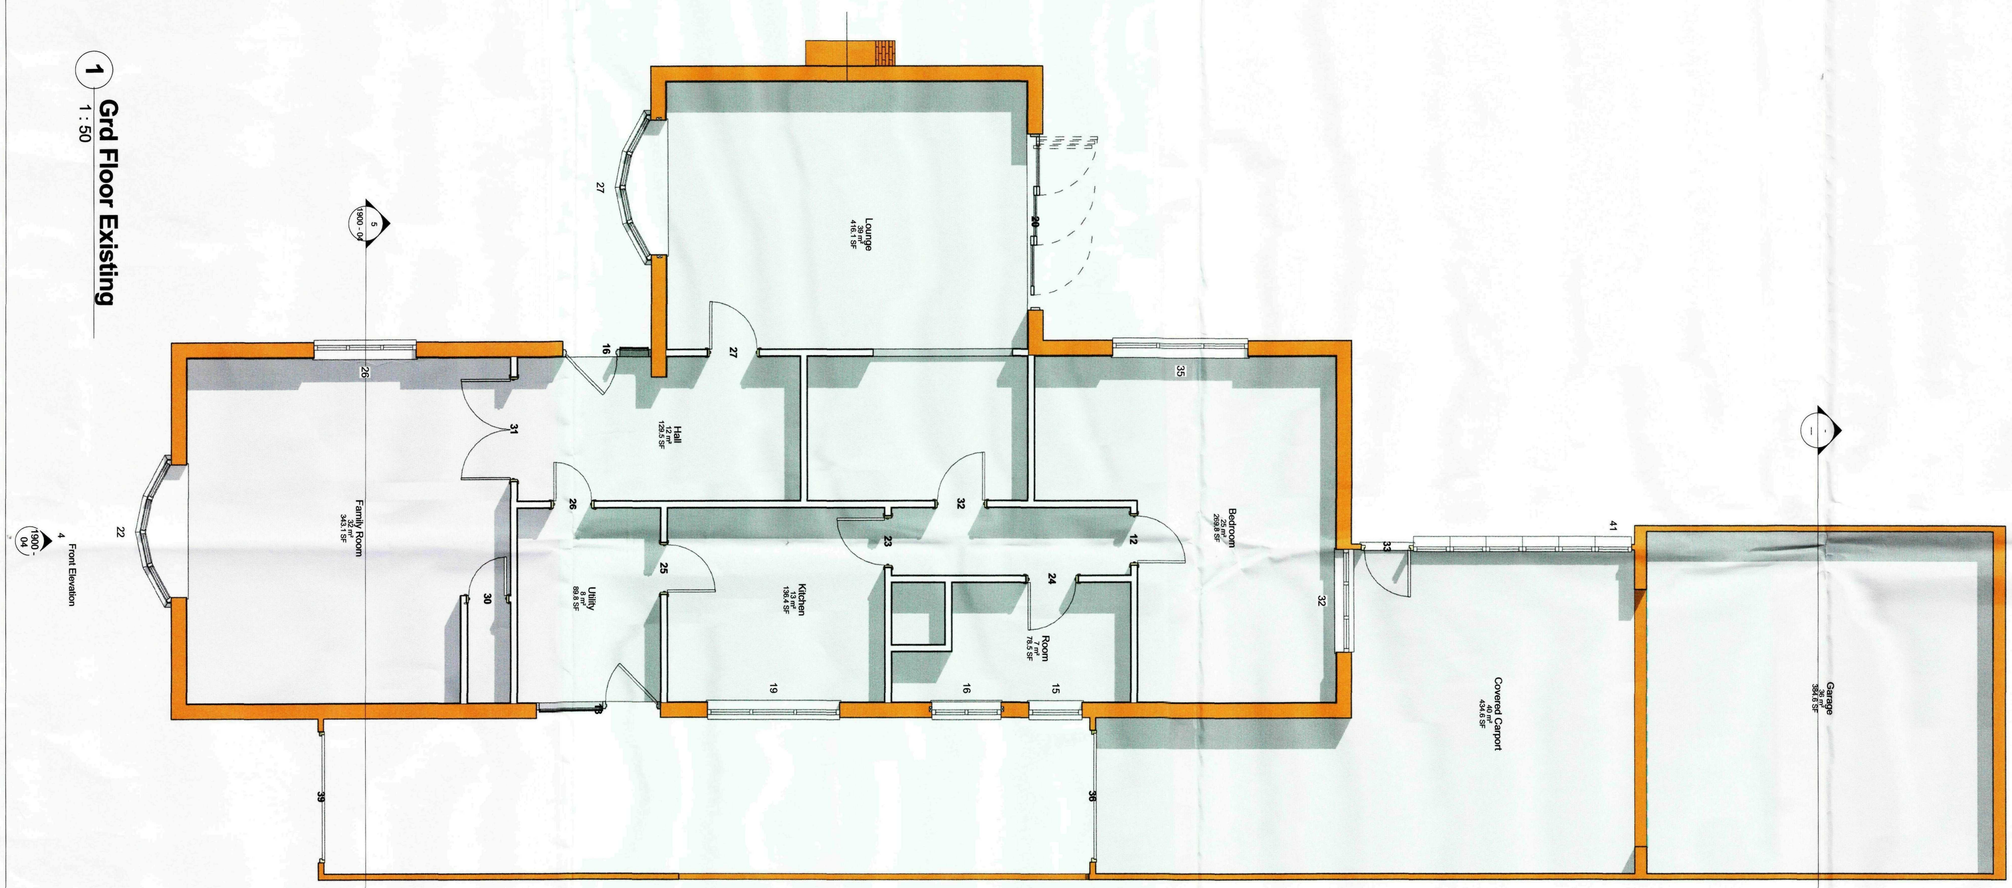

GENERAL CONDITIONS
Contractors are responsible for checking all dimensions on site when work commences and before ordering any materials.Any discrepancies should be brought to the attention of the Client for remedial action before commencing further.
All materials not specified to be of a standard suitable for the work proposed and be fit for purpose.All work to be in accordance with good building practise and all necessary BS codes for Workmanship on Building Sites.

Due to areas of the structure being covered, unexposed or otherwise inaccessible the notes / specifications of existing materials are subject to confirmation of site when it is feasible to expose the relevant areas of construction.

SHDC Planning & Development 30 JUN 2010 Ref: 0542-10

Revisions

Client: **Mr T Tott**


Site: **Alterations to 43 Holbeach Road, Spalding**

Drg Title: **Existing Plans**

remway Design Ltd
2nd Floor - 5B Sheepmarket
Spalding
PE11 1BH
Tel : 01775 768 921
e-mail: enquiries@remwaydesign.co.uk

Drg Size	Drawing Number	Revision:
a1	1900 - 03	

Contractor to check all Dimensions on site prior to ordering materials / commencing work.Do Not Scale from this Drawing - If in doubt then please ask

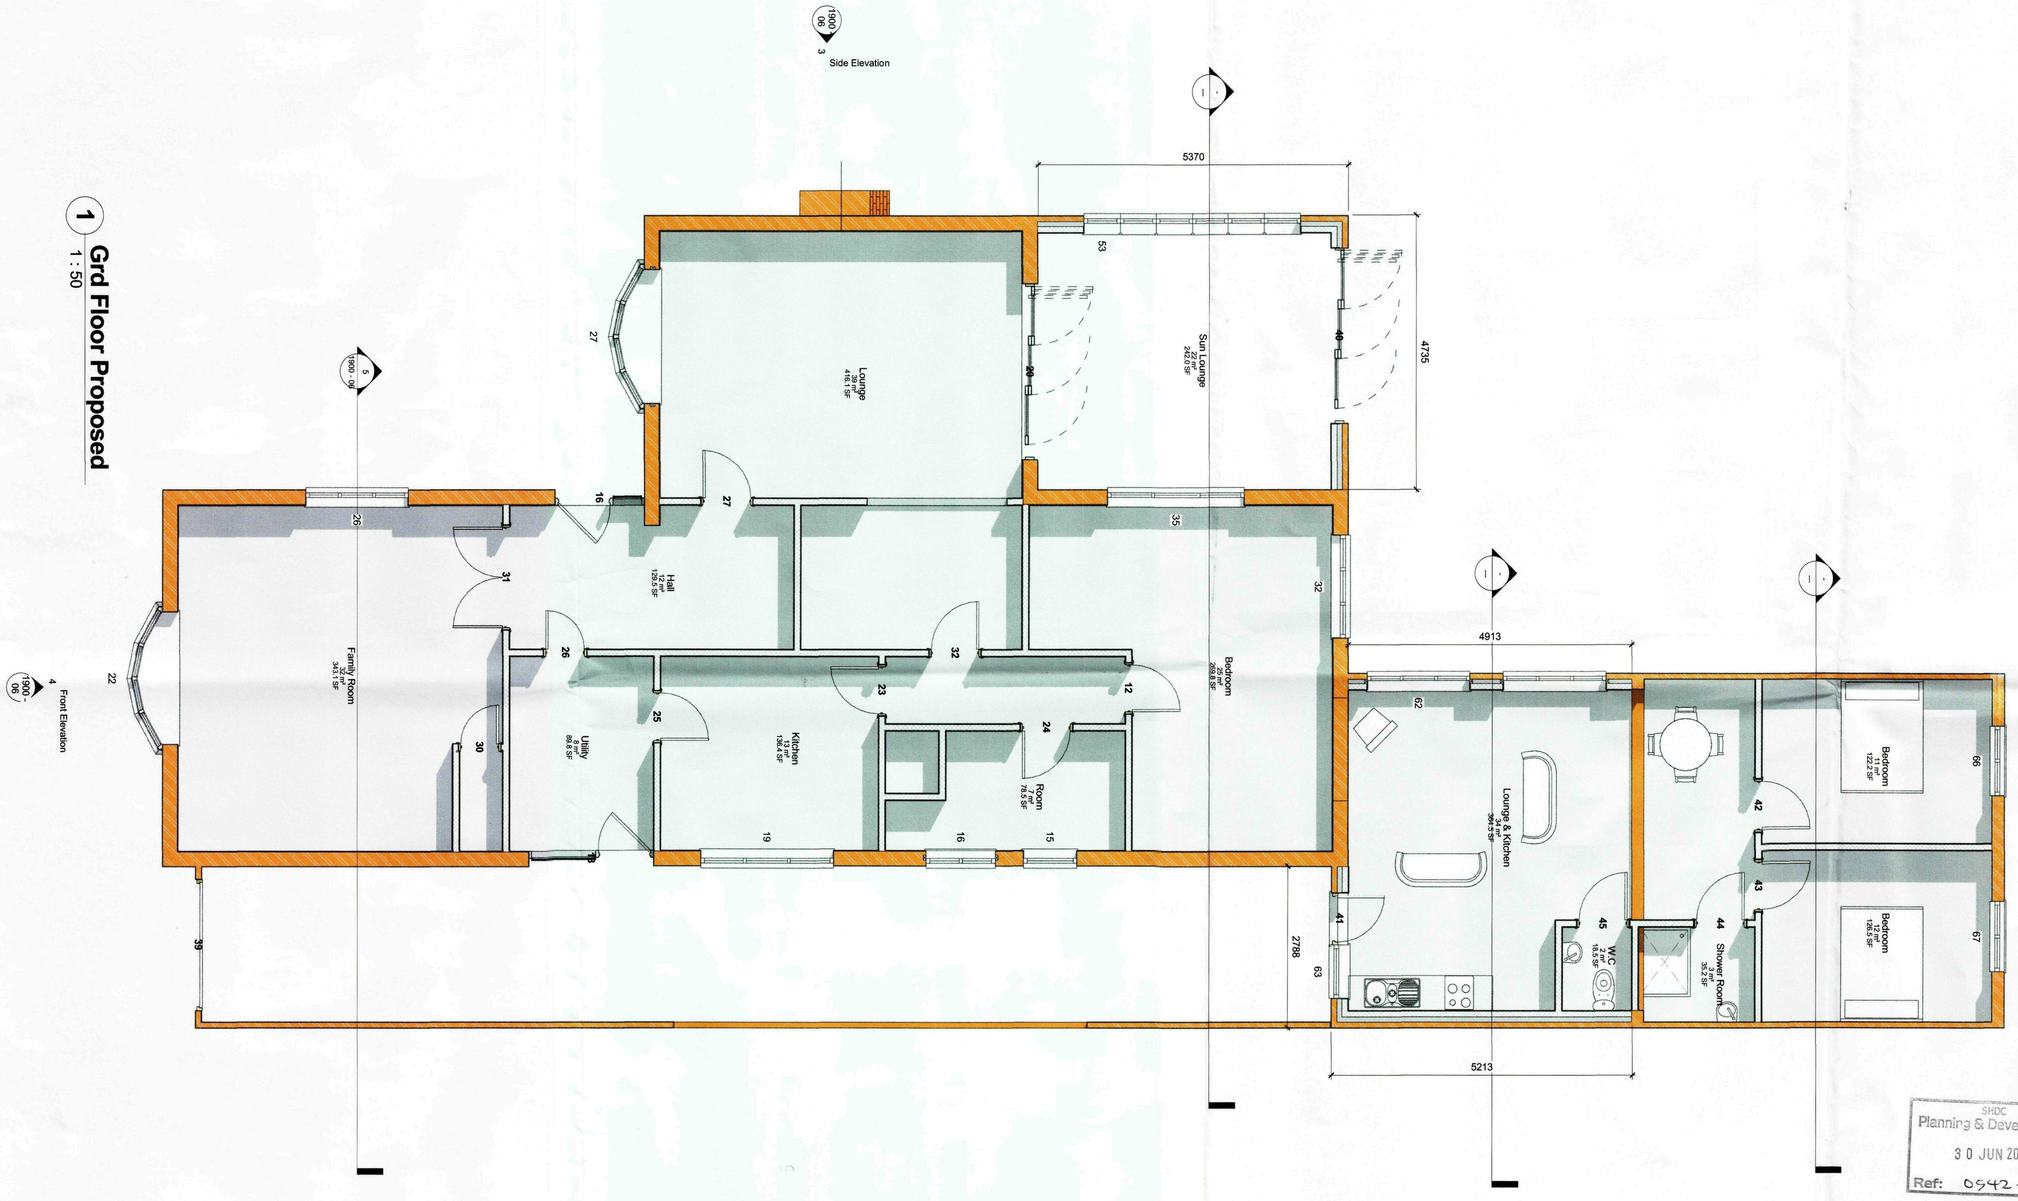

1 Grd Floor Proposed
1 : 50

GENERAL CONDITIONS
Contractors are responsible for checking all dimensions on site when work commences and before ordering any materials.Any discrepancies should be brought to the attention of the Client for remedial action before commencing further.
All materials not specified to be of a standard suitable for the work proposed and be fit for purpose.All work to be in accordance with good building practise and all necessary BS codes for Workmanship on Building Sites.

SHDC
Planning & Development
3 0 JUN 2010
Ref: 0542-10

Revisions

Client:
Mr T Tott

Site:
Alterations to 43 Holbeach Road, Spalding


Drg Title:
Proposed Plans

remway Design Ltd
2nd Floor - 5B Sheepmarket
Spalding
P E11 1B H
Tel : 01775 768 921
e-mail: enquiries@remwaydesign.co.uk

Drg Size	Drawing Number	Revision:
a1	1900 - 05	

Due to areas of the structure being covered, unexposed or otherwise inaccessible the notes / specifications of existing materials are subject to confirmation of site when it is feasible to expose the relevant areas of construction.


Contractor to check all Dimensions on site prior to ordering materials / commencing work.Do Not Scale from this Drawing - If in doubt then please ask

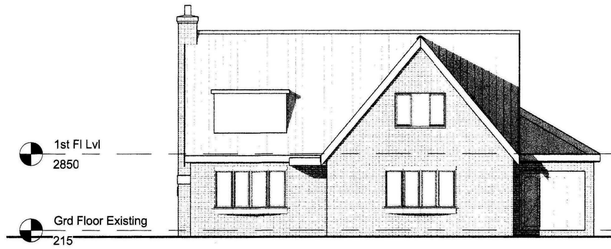


4 **Front Elevation**
1 : 100




1 **Side 2 Elevation**
1 : 100

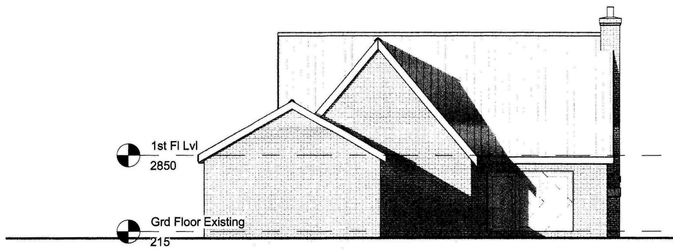


2 **Rear Elevation**
1 : 100

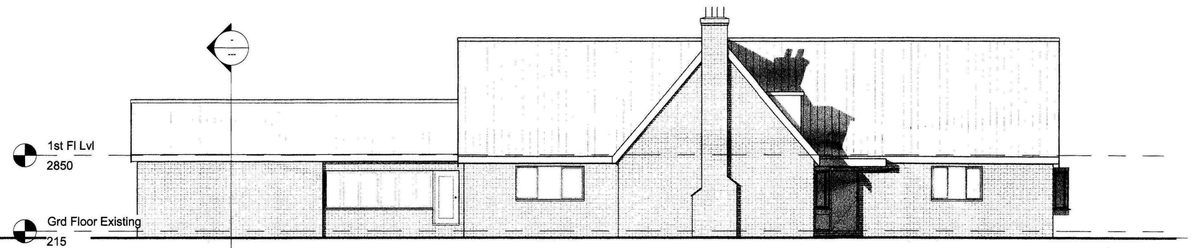

3 **Side Elevation**
1 : 100

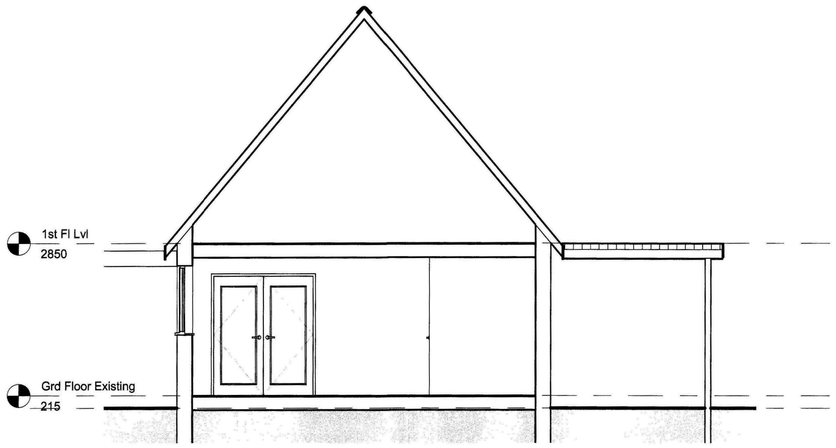

5 **Section Front House**
1 : 50

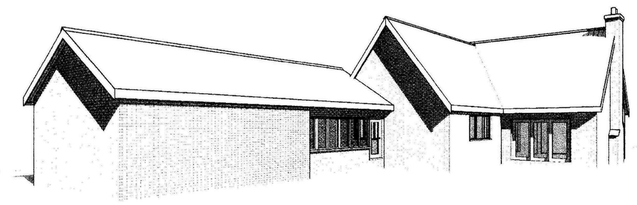

6 **3D View 1**

Planning & Development
30 JUN 2016
Ref: 0542.10

GENERAL CONDITIONS
Contractors are responsible for checking all dimensions on site when work commences and before ordering any materials.Any discrepancies should be brought to the attention of the Client for remedial action before commencing further.
All materials not specified to be of a standard suitable for the work proposed and be fit for purpose.All work to be in accordance with good building practise and all necessary BS codes for Workmanship on Building Sites.

Revisions

Client:
Mr T Tott

Site:
Alterations to 43 Holbeach Road, Spalding


Drg Title:
Existing Elevations

remway Design Ltd
2nd Floor - 5B Sheepmarket
Spalding
PE11 1BH
Tel : 01775 768 921
e-mail: enquiries@remwaydesign.co.uk

Drg Size	Drawing Number	Revision:
a1	1900 - 04	

Due to areas of the structure being covered, unexposed or otherwise inaccessible the notes / specifications of existing materials are subject to confirmation of site when it is feasible to expose the relevant areas of construction.


Contractor to check all Dimensions on site prior to ordering materials / commencing work.Do Not Scale from this Drawing - If in doubt then please ask

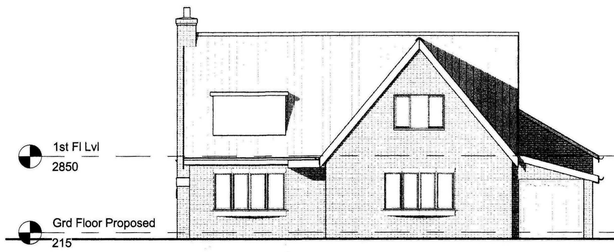


4 Front Elevation
1 : 100




1 Side 2 Elevation
1 : 100

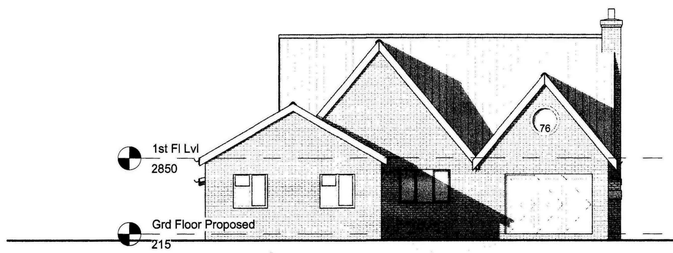


2 Rear Elevation
1 : 100

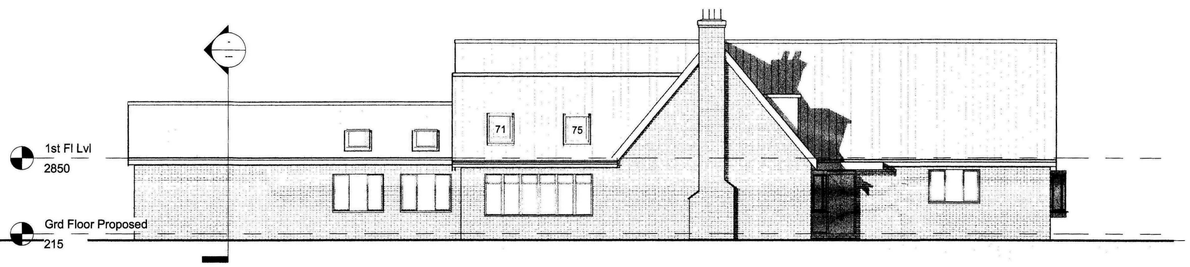


3 Side Elevation
1 : 100

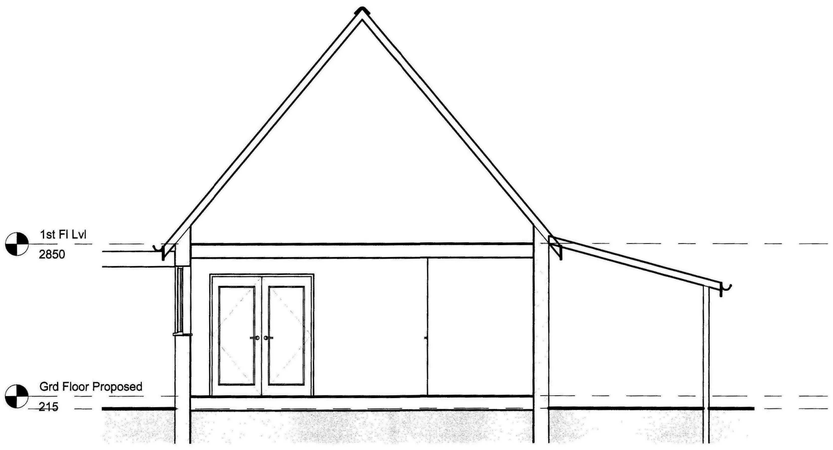

5 Section Front House
1 : 50

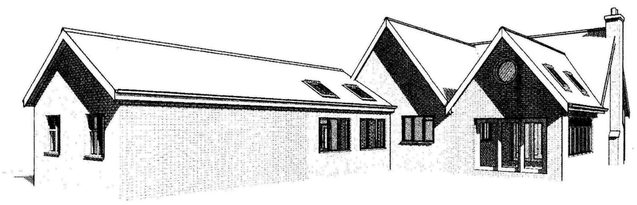

6 3D View 1

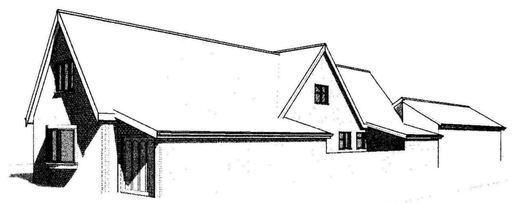

7 3D View 2

Planning & Development
30 JUN 2010
Ref: 0542-10

GENERAL CONDITIONS
Contractors are responsible for checking all dimensions on site when work commences and before ordering any materials.Any discrepancies should be brought to the attention of the Client for remedial action before commencing further.
All materials not specified to be of a standard suitable for the work proposed and be fit for purpose.All work to be in accordance with good building practise and all necessary BS codes for Workmanship on Building Sites.

Revisions

Client:
Mr T Tott

Site:
Alterations to 43 Holbeach Road, Spalding

Drg Title:
Proposed Elevations

remway Design Ltd
2nd Floor - 5B Sheepmarket
Spalding
PE11 1BH
Tel : 01775 768 921
e-mail: enquiries@remwaydesign.co.uk

Drg Size	Drawing Number	Revision:
a1	1900 - 06	

Due to areas of the structure being covered, unexposed or otherwise inaccessible the notes / specifications of existing materials are subject to confirmation of site when it is feasible to expose the relevant areas of construction.