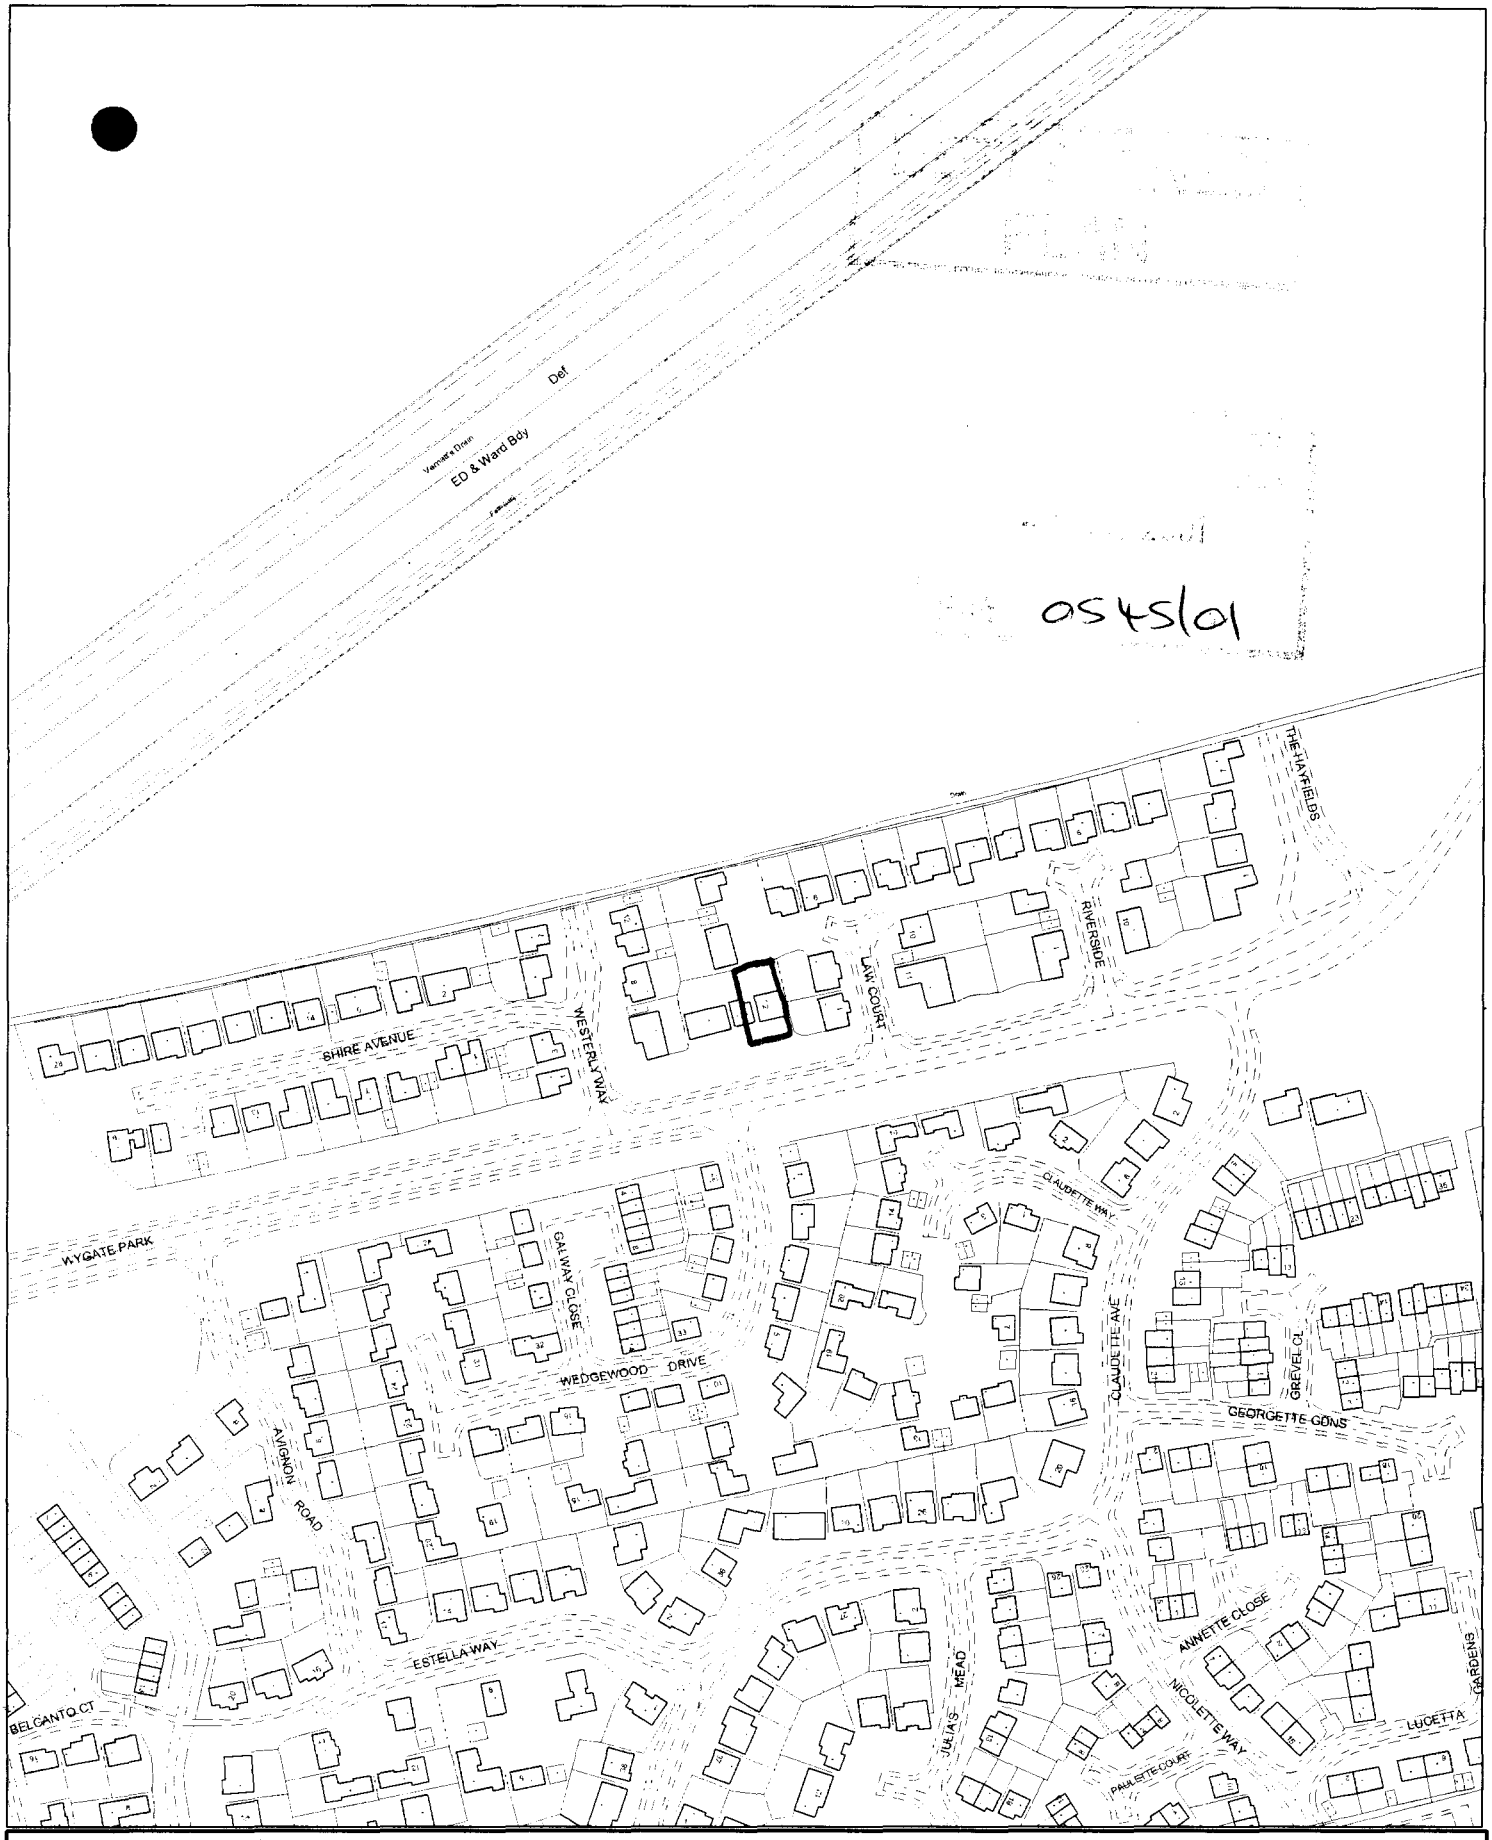


[redacted]


This copy has been produced specifically for the map return scheme purposes only. No further copies may be made.

Scale: 1:2500


Council Offices, Priory Road, Spalding, Lincolnshire PE11 2XE

This map is reproduced from Ordnance Survey material with permission of Ordnance Survey on behalf of Her Majesty's Stationery Office (c) Crown copyright. Unauthorised reproduction infringes Crown copyright and may lead to prosecution or civil proceedings. South Holland District Council LA079413 2001

N

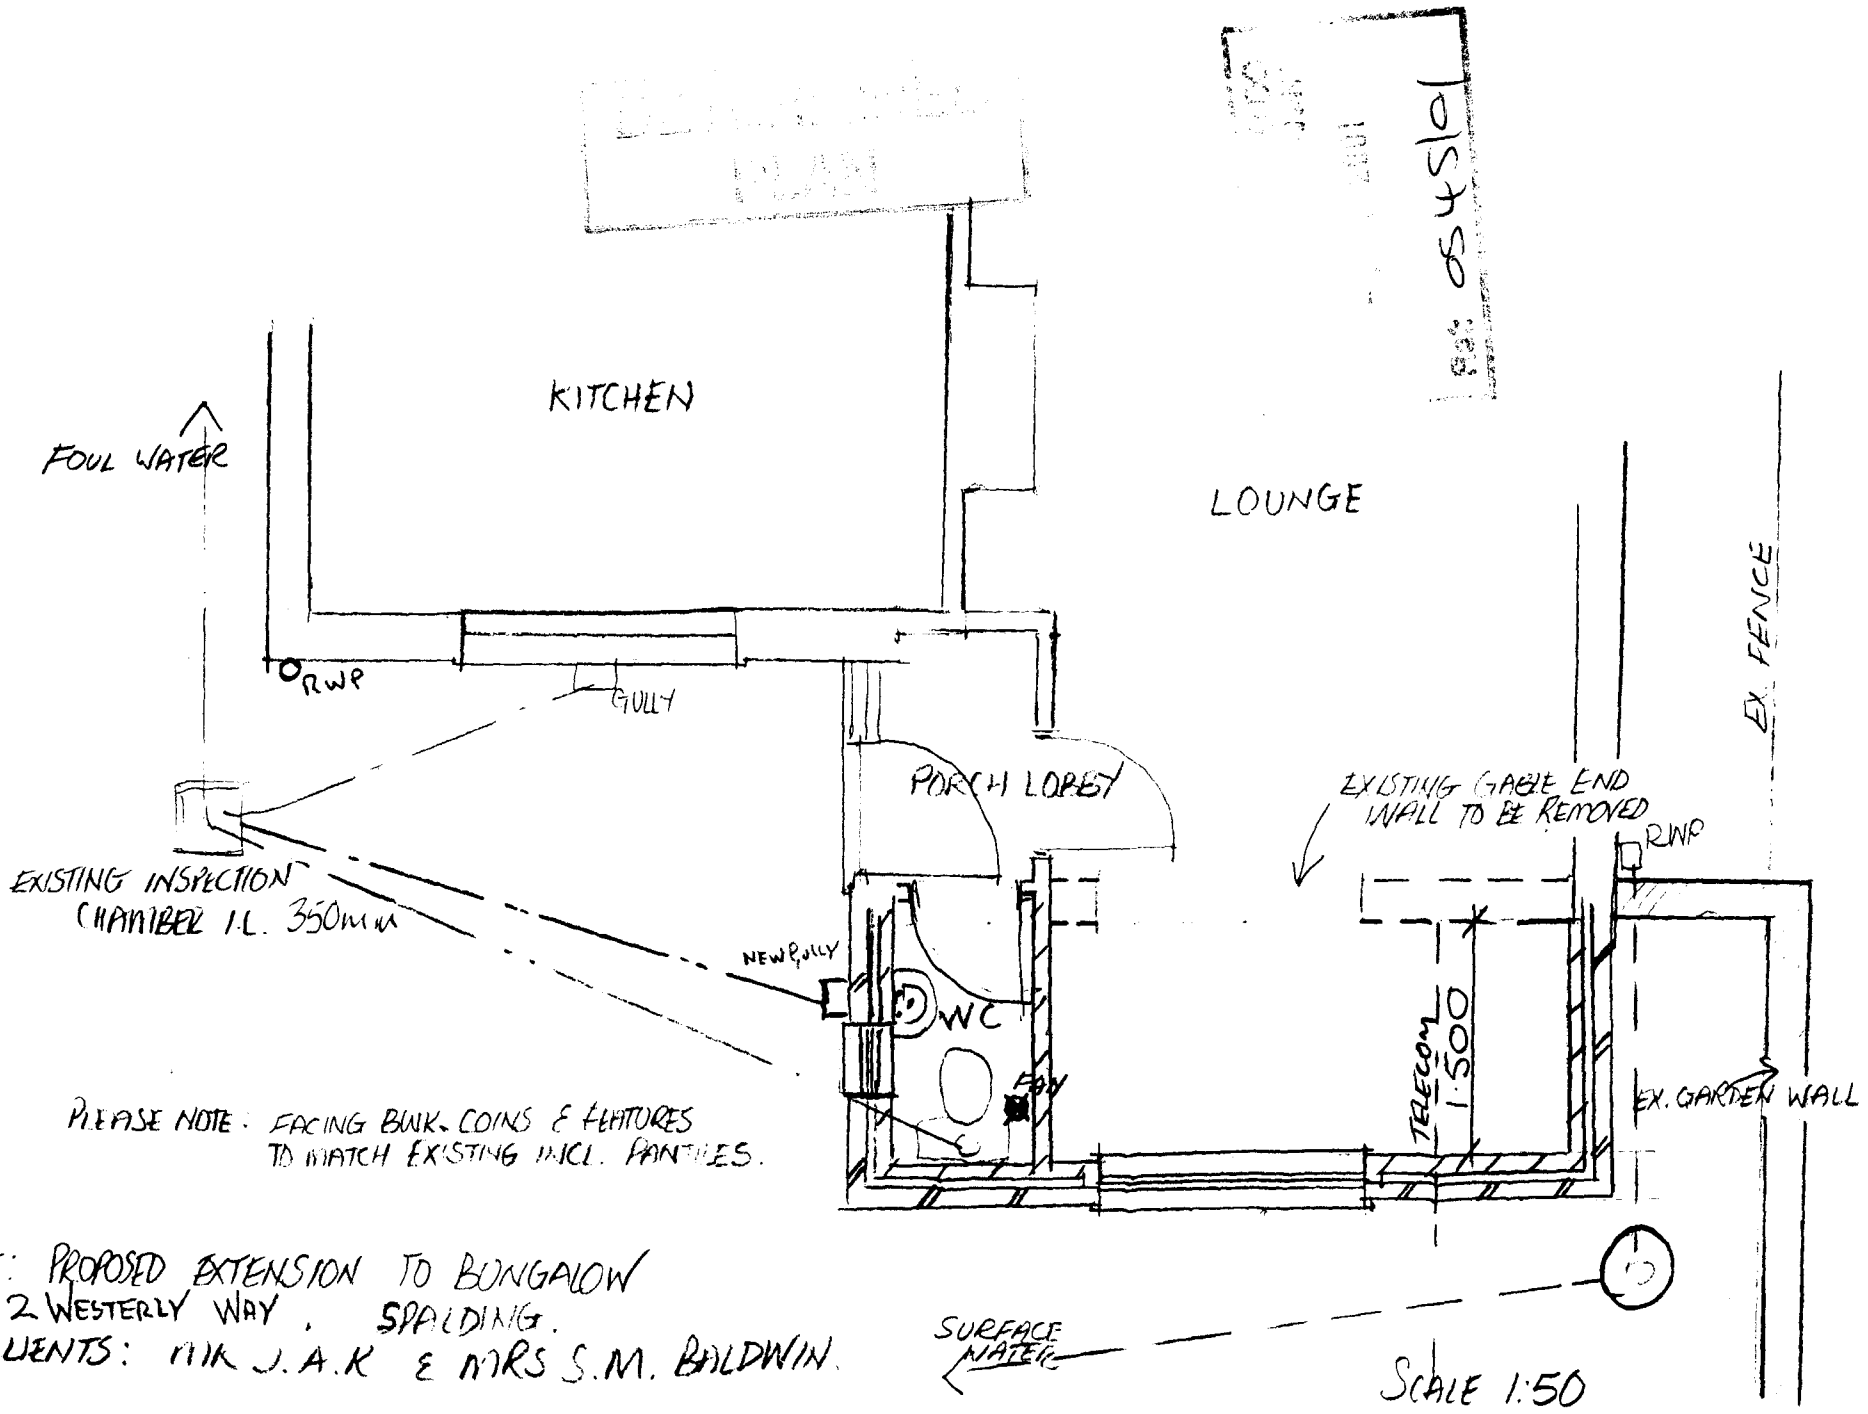

KITCHEN
LOUNGE
FOUL WATER
RWP
GULLY
PORCH LOBBY
EXISTING GABLE END WALL TO BE REMOVED
RWP
EX. FENCE
EXISTING INSPECTION CHAMBER I.L. 350mm
NEW P.CLLY
WC
FOUL
TELECOM 1:500
EX. GARDEN WALL
SURFACE WATER
PLEASE NOTE: FACING BRK. COPINGS & FEATURES TO MATCH EXISTING INCL. PANTILES.
PROJECT: PROPOSED EXTENSION TO BUNGALOW
2 WESTERLY WAY, SPALDING.
CLIENTS: MR J.A.K & MRS S.M. BALDWIN.
SCALE 1:50

0545/01
SCANNED

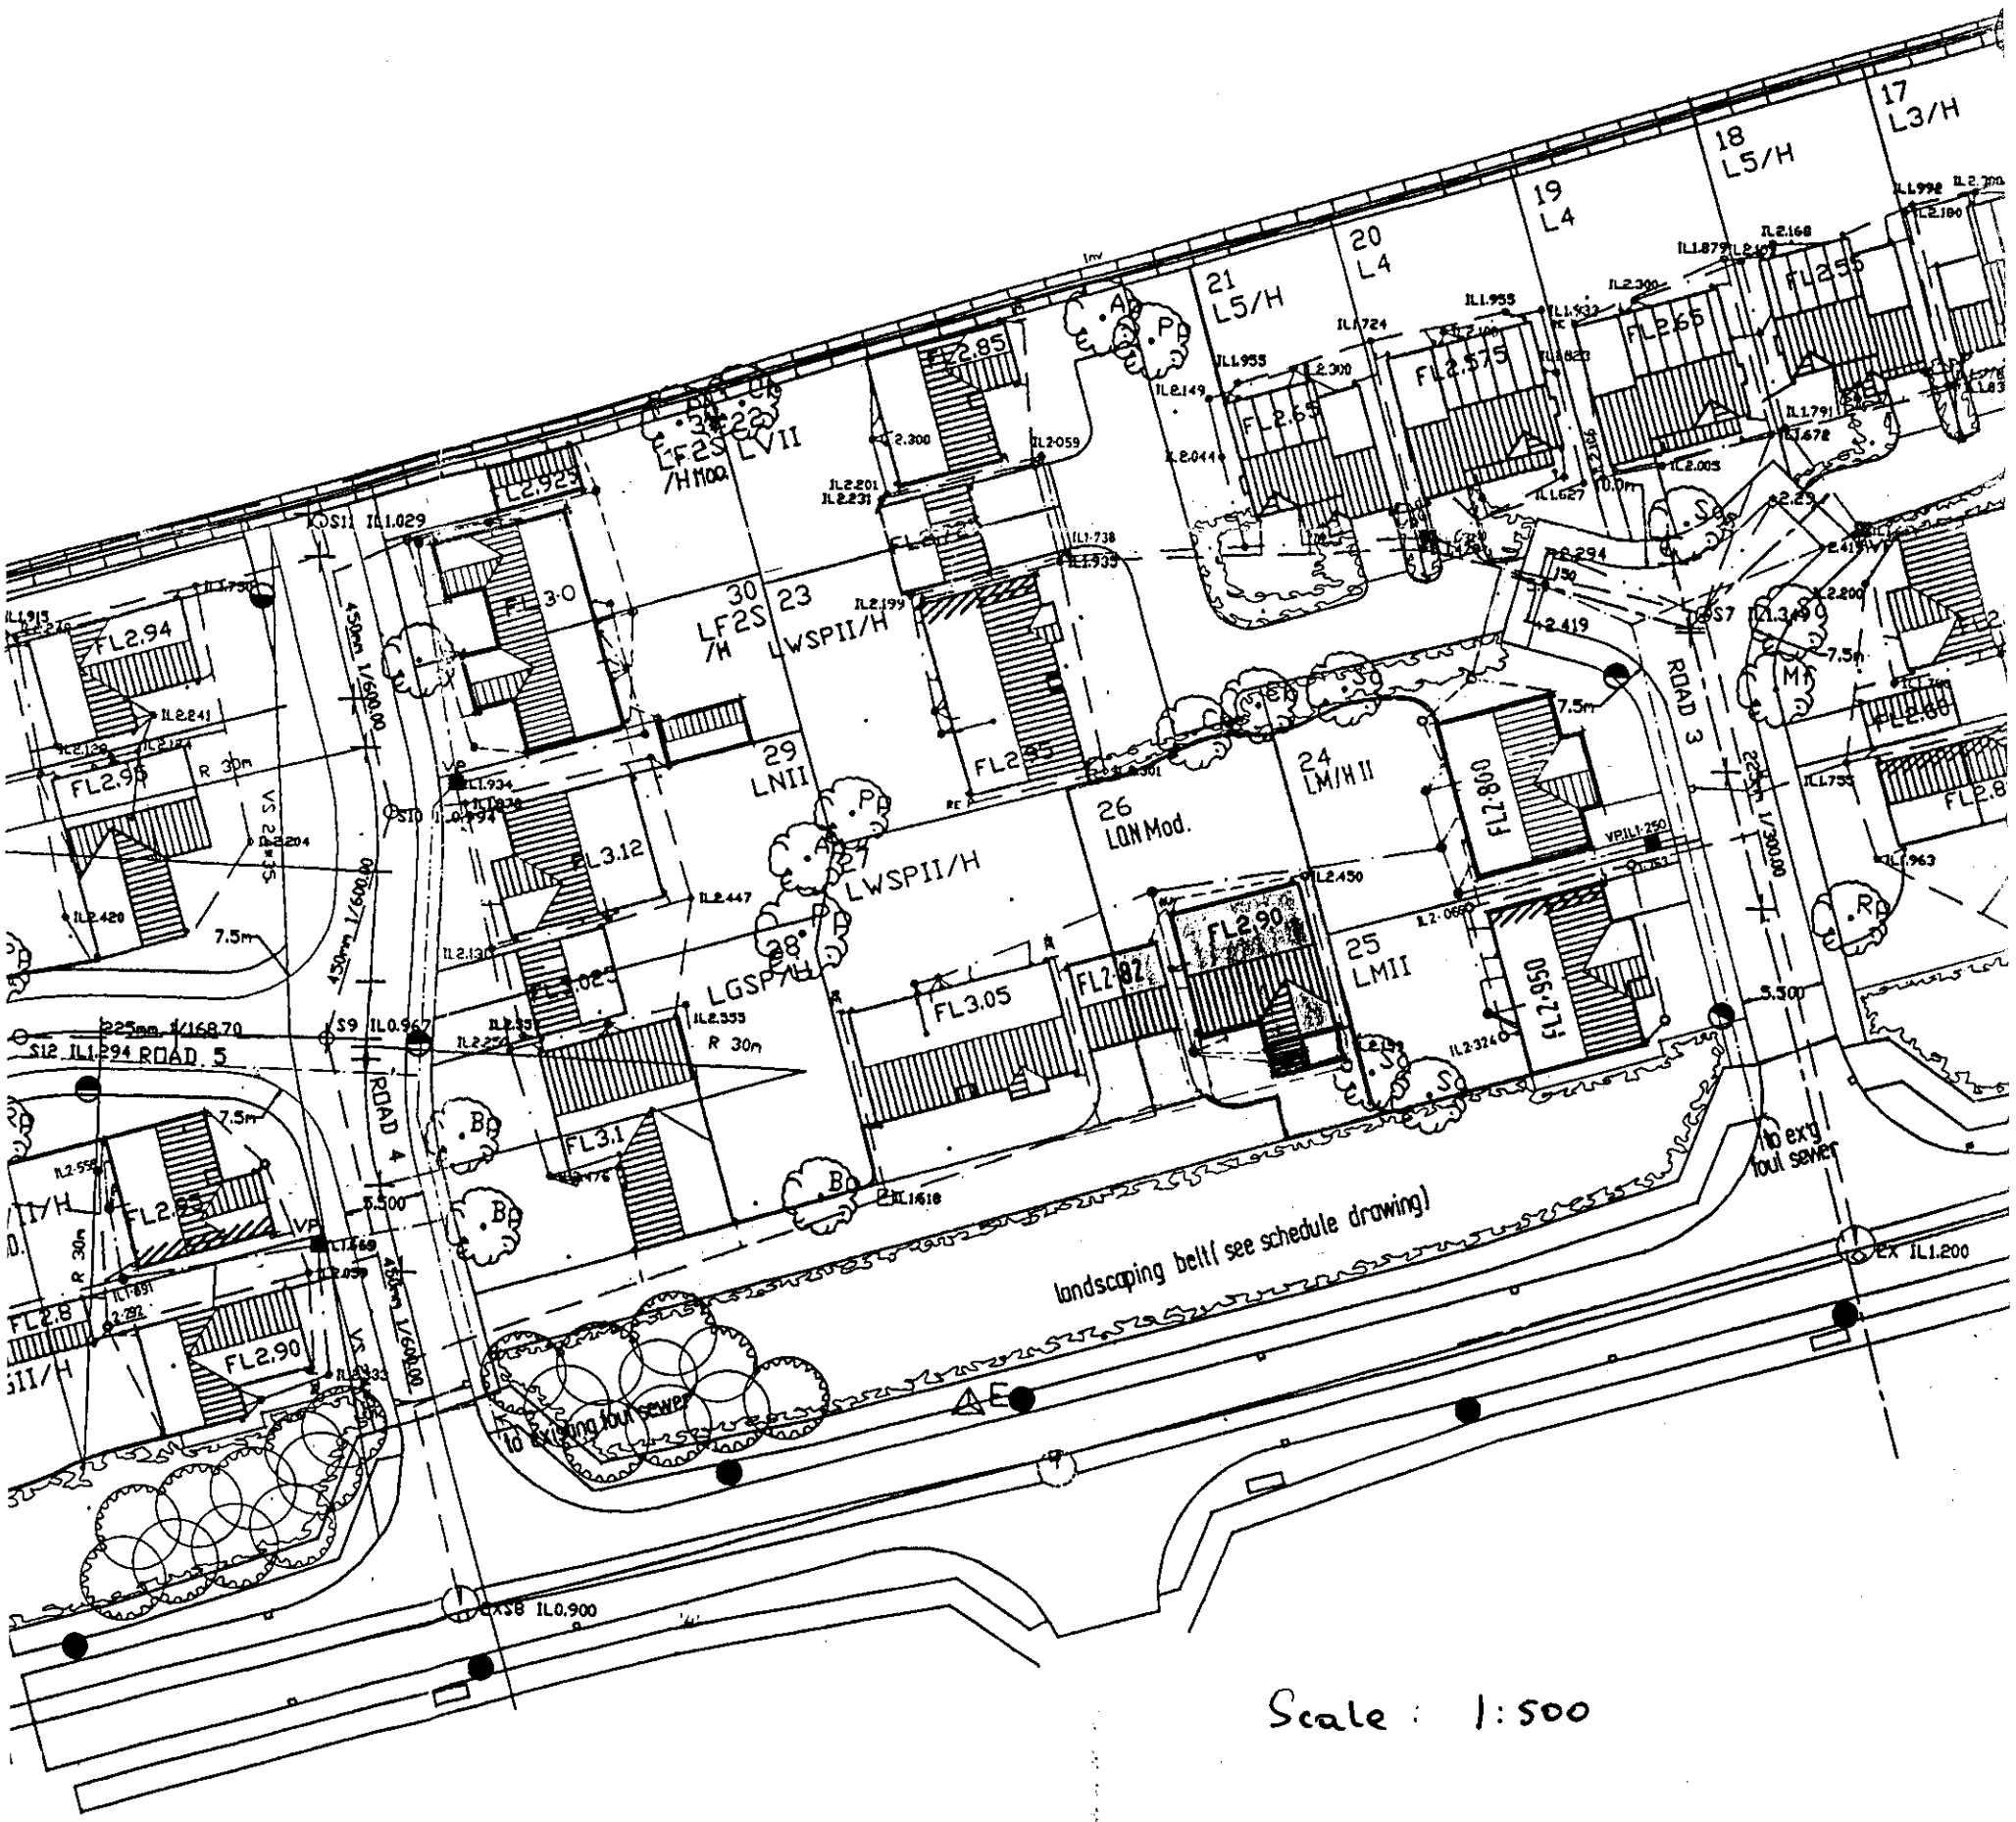


Scale : 1:500

elevations

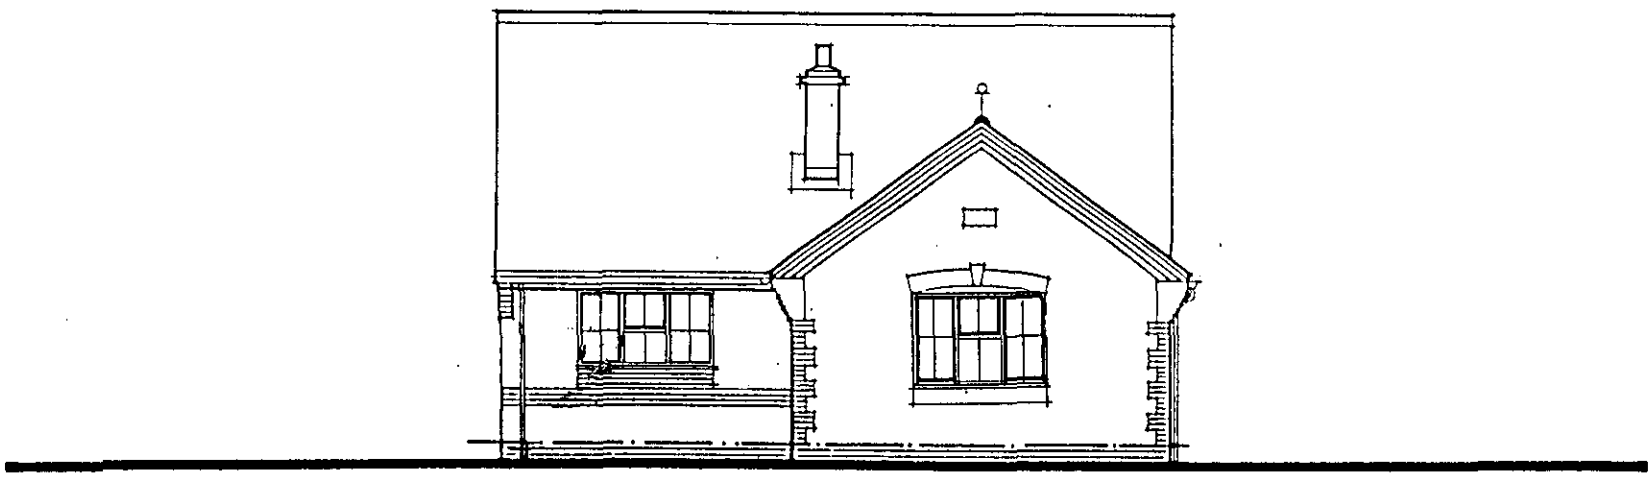


front elevation

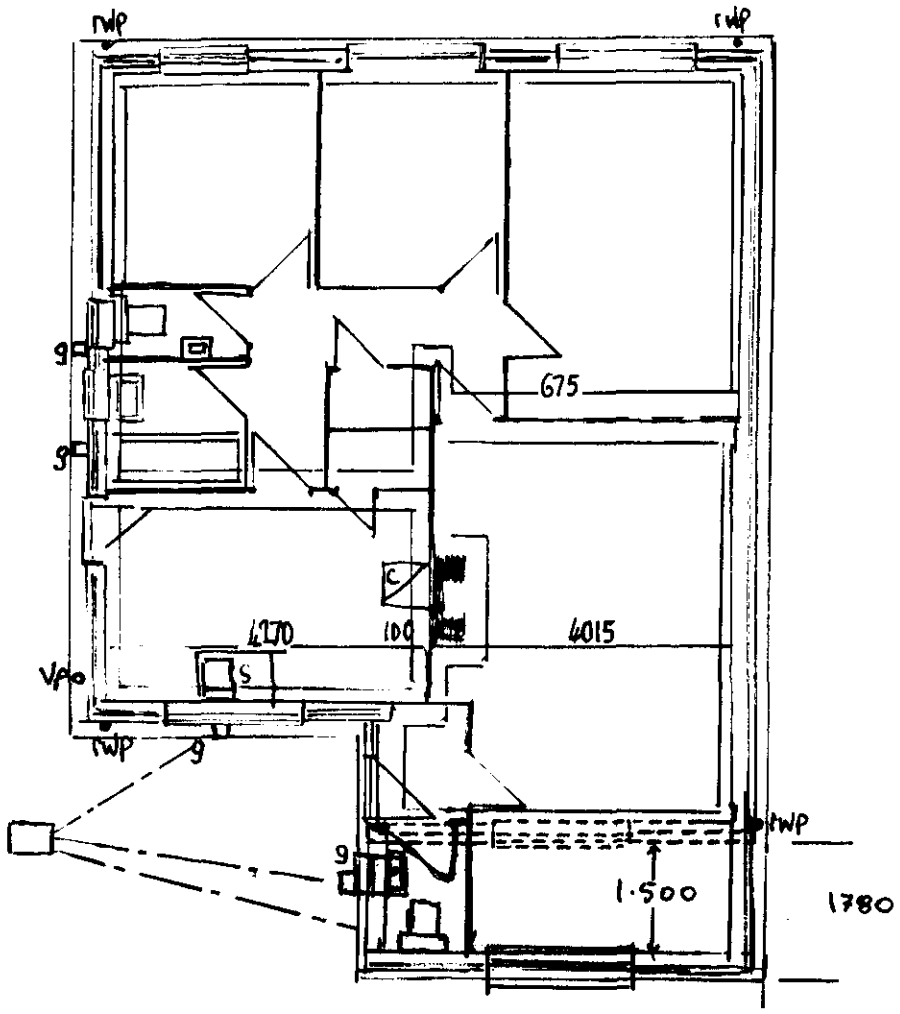


Scale 1:100

Proposed extension for Mr & Mrs Baldwin

2 Westerly Way, Spalding.

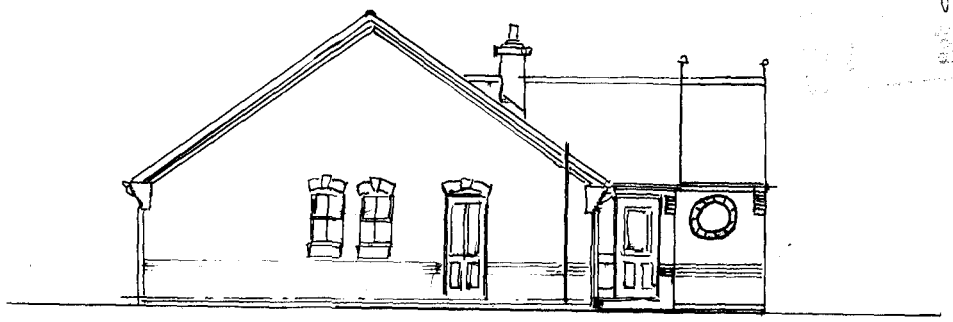

side elevation

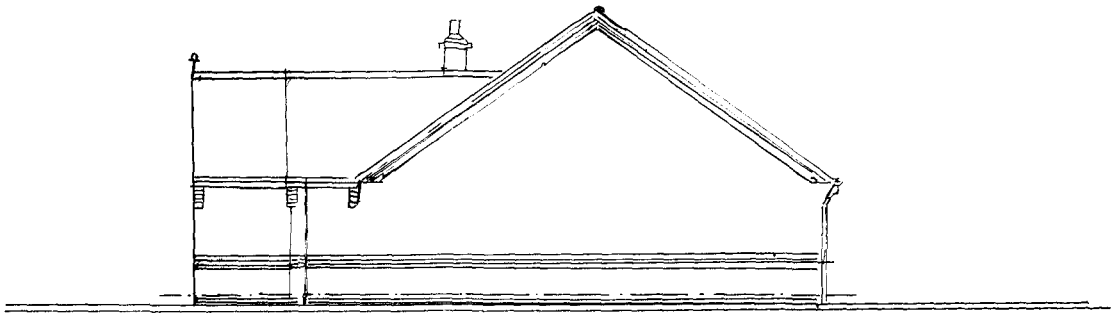

side elevation

Scale 1:100