PROPOSED RESIDENTIAL DEVELOPMENT ~ PHASE ONE - SEE DRAWING 2537/11

NEW ESTATE ROAD

EXISTING BRICKWORK WALLING

FOOTWAY

EXISTING WINDOW

EXISTING DRIVE

EXISTING GARAGE

NEW FENCING

EXIST SHED.

PROPOSED OPEN SPACE

NEW CLOSE BOARDED TIMBER FENCE BOUNDARY LINE

EXISTING DWELLING 86A

EXISTING VEHICULAR ACCESS FROM WINSOVER ROAD SERVING TWO STOREY DWELLING 86A

DETERMINED PLAN

PODDINGTONS

Architectural Design Consultants

Rabbit Hollow, Church Lane, North Rauceby, Sleaford, Lincs. NG34 8QU
Tel. (01529) 488033 Fax. (01529) 488044

Project. RESIDENTIAL DEVELOPMENT


LAND OFF WEST PARADE, SPALDING.


CLIENT : MR. J. PARKINSON


Drawing. SITE PLAN PROPOSED PHASE 1

Scale.	Drawing. No.
1:250	2537 - 12
Drawn.	
Date.	Rev.

SHDC Planning & Development 18 DEC 2002 Ref H16/576/02

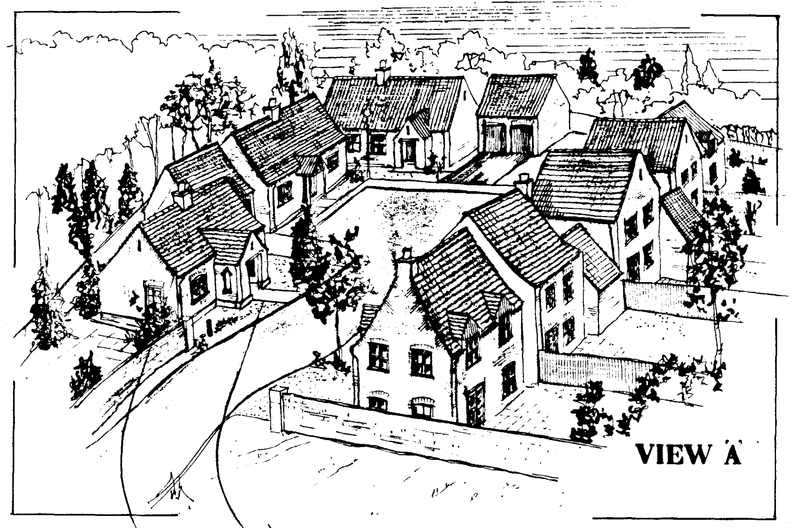

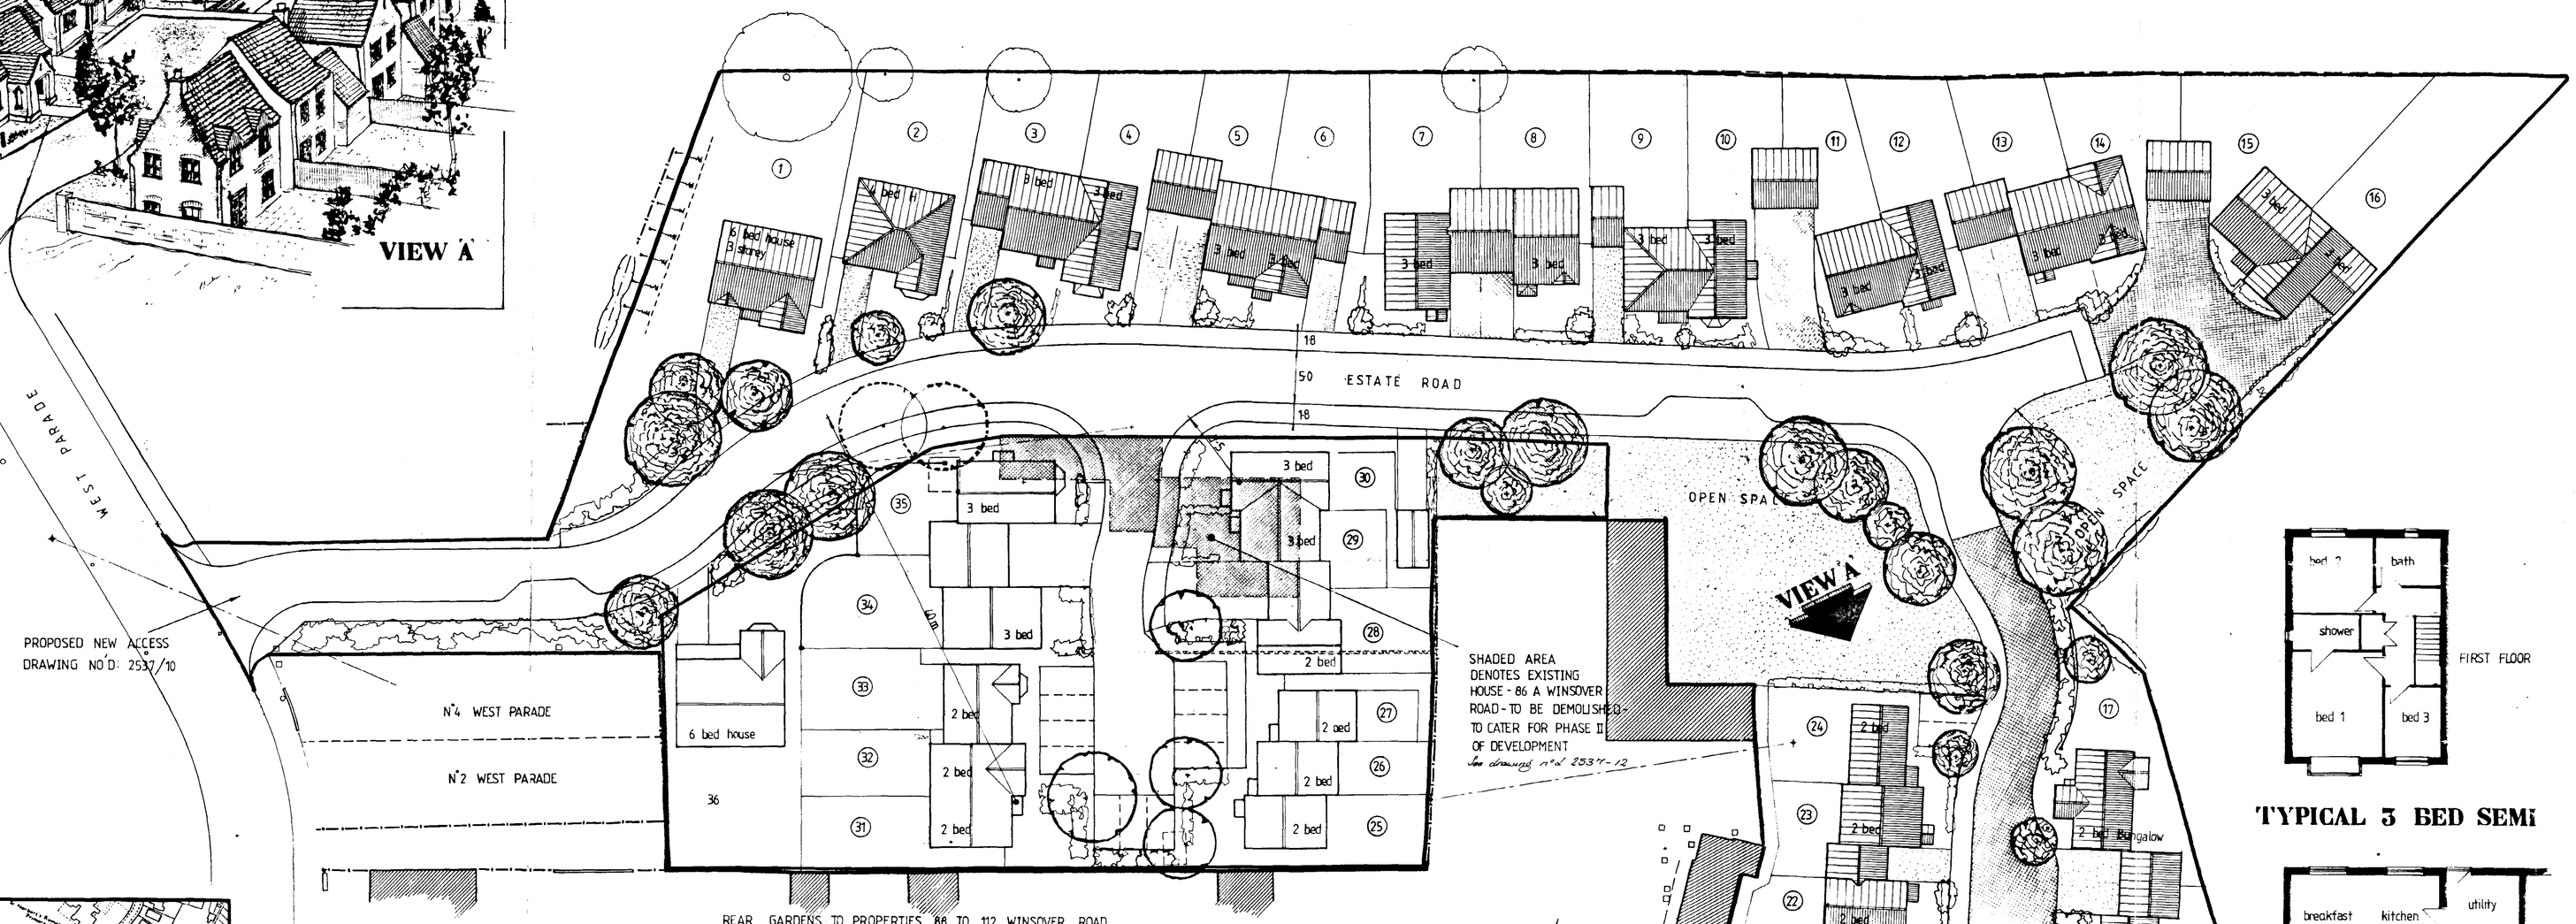


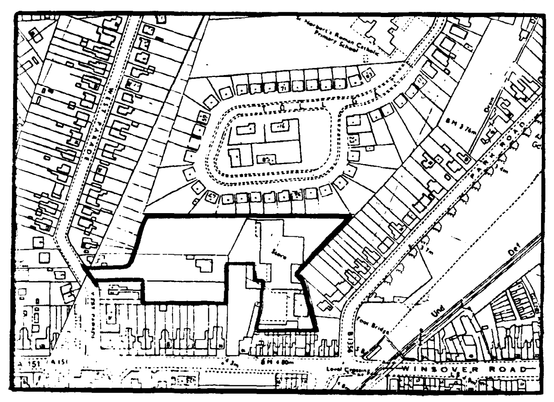

INDICATIVE SITE LAYOUT PLAN ONLY

THIS DRAWING IS TO BE READ IN CONJUNCTION WITH DRAWINGS NO'D 2537/10 AND 2537/12

TYPICAL 3 BED SEMi

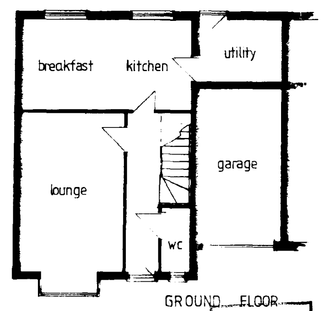

H16/0554/21
SHDC Development
13 DEC 2021

Contractor To Check All Dimensions On Site Before Work Commences.

Rev.	Date.	Init.	Revision Details.
			DETERMINED PLAN

PODDINGTONS
Architectural Design Consultants
Rabbit Hollow, Church Lane, North Rauceby, Sleaford, Lincs. NG34 8QU
Tel. (01529) 488033 Fax. (01529) 488044

Project. RESIDENTIAL DEVELOPMENT
LAND OFF WEST PARADE, SPALDING.
CLIENT: MR. J. PARKINSON

Drawing. SITE PLAN PROPOSED PHASES 1 AND 2

Scale.	Drawing. No.
1:250	2537-11
Drawn.	
Date.	Rev.