
PLAN A

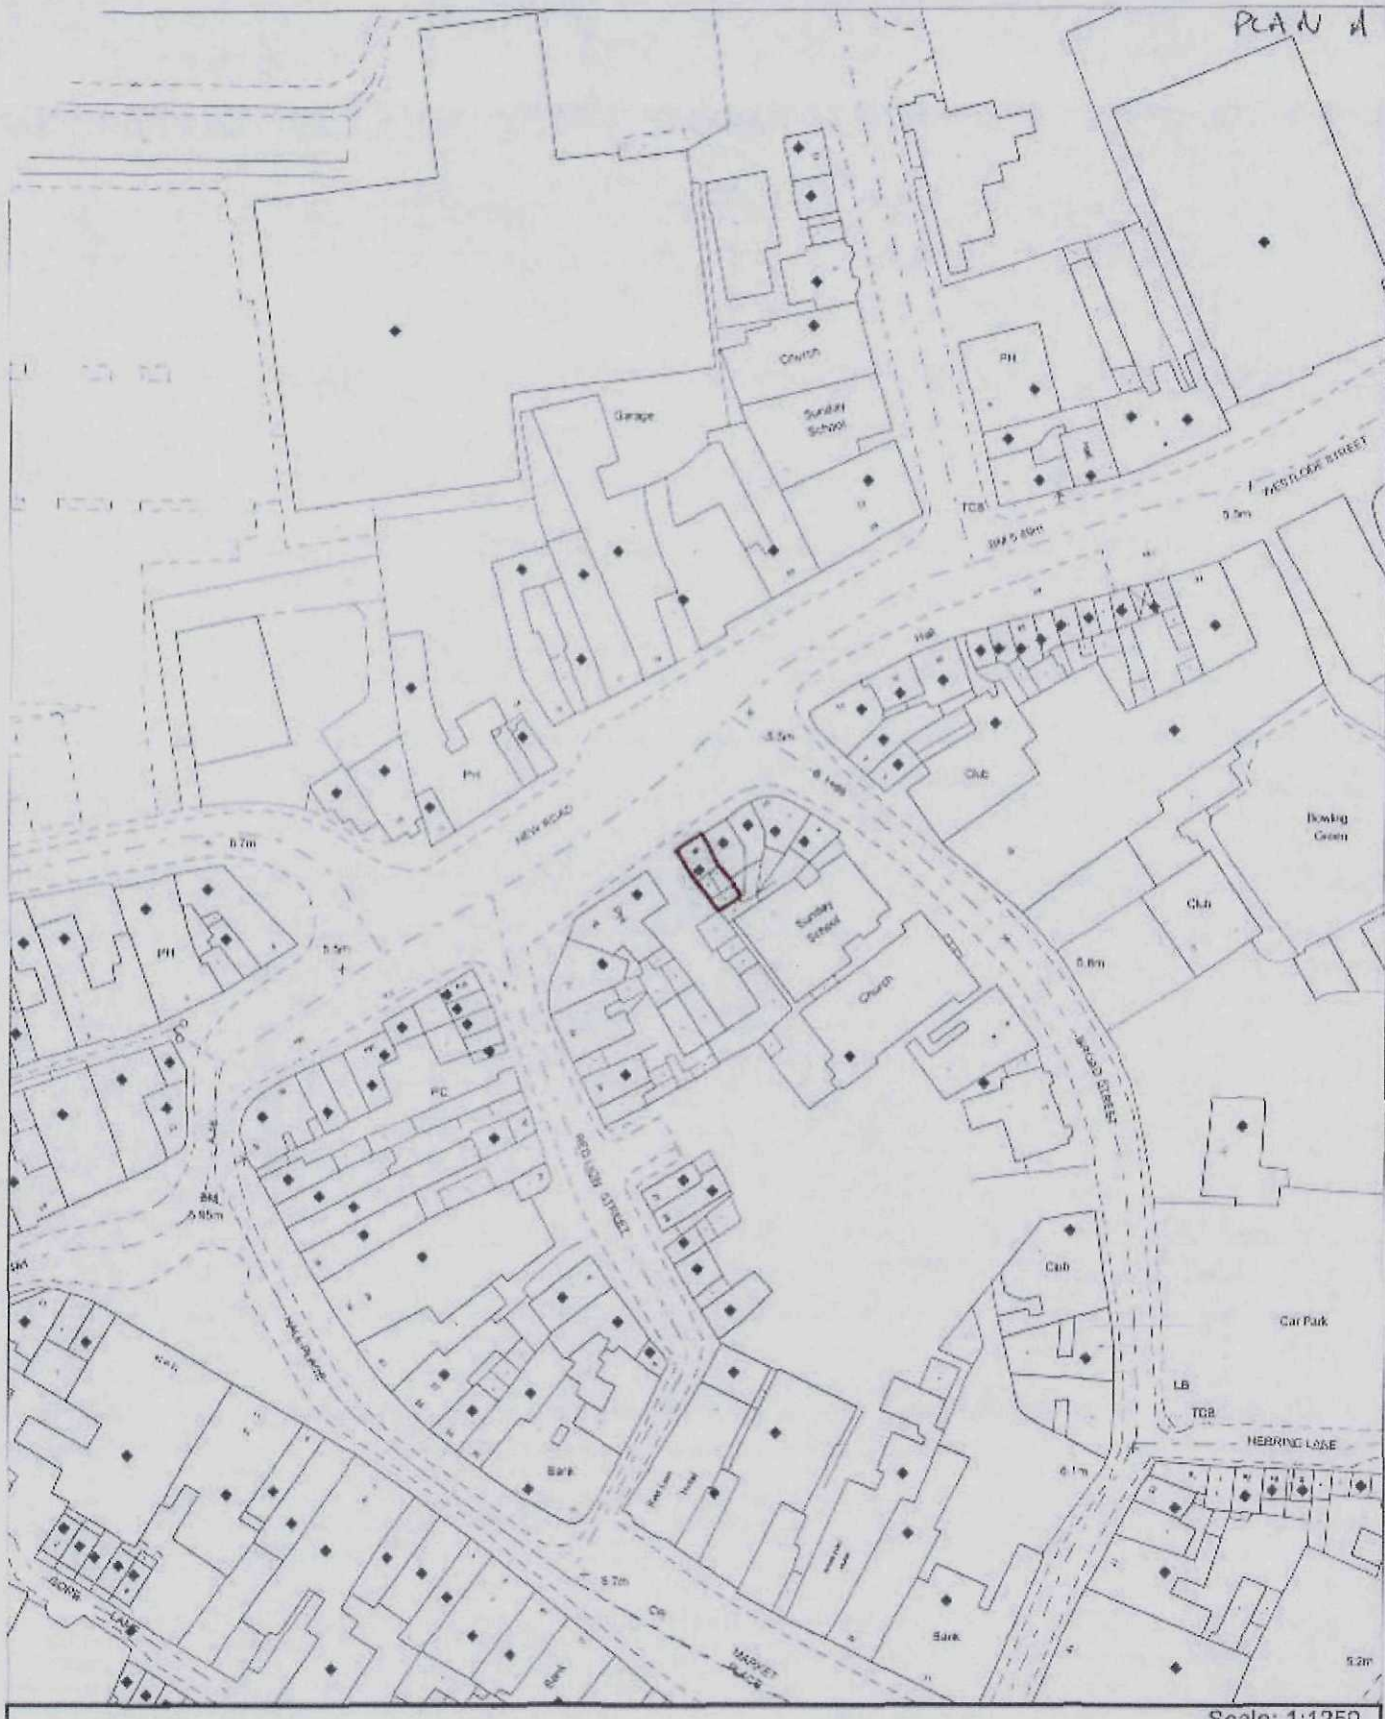

Scale: 1:1250


May 2009

SHDC
Planning & Development
01 JUL 2010
Planning and Development
Council Offices, Priory Road, Spalding, Lincolnshire
PE11 2XE
Ref: 0546-10

This map is reproduced from Ordnance Survey material with permission of Ordnance Survey on behalf of Her Majesty's Stationery Office (c) Crown copyright. Unauthorised reproduction infringes Crown copyright and may lead to prosecution or civil proceedings. South Holland District Council 100018215 2009

Ordnance Survey®

OS Sitemap®

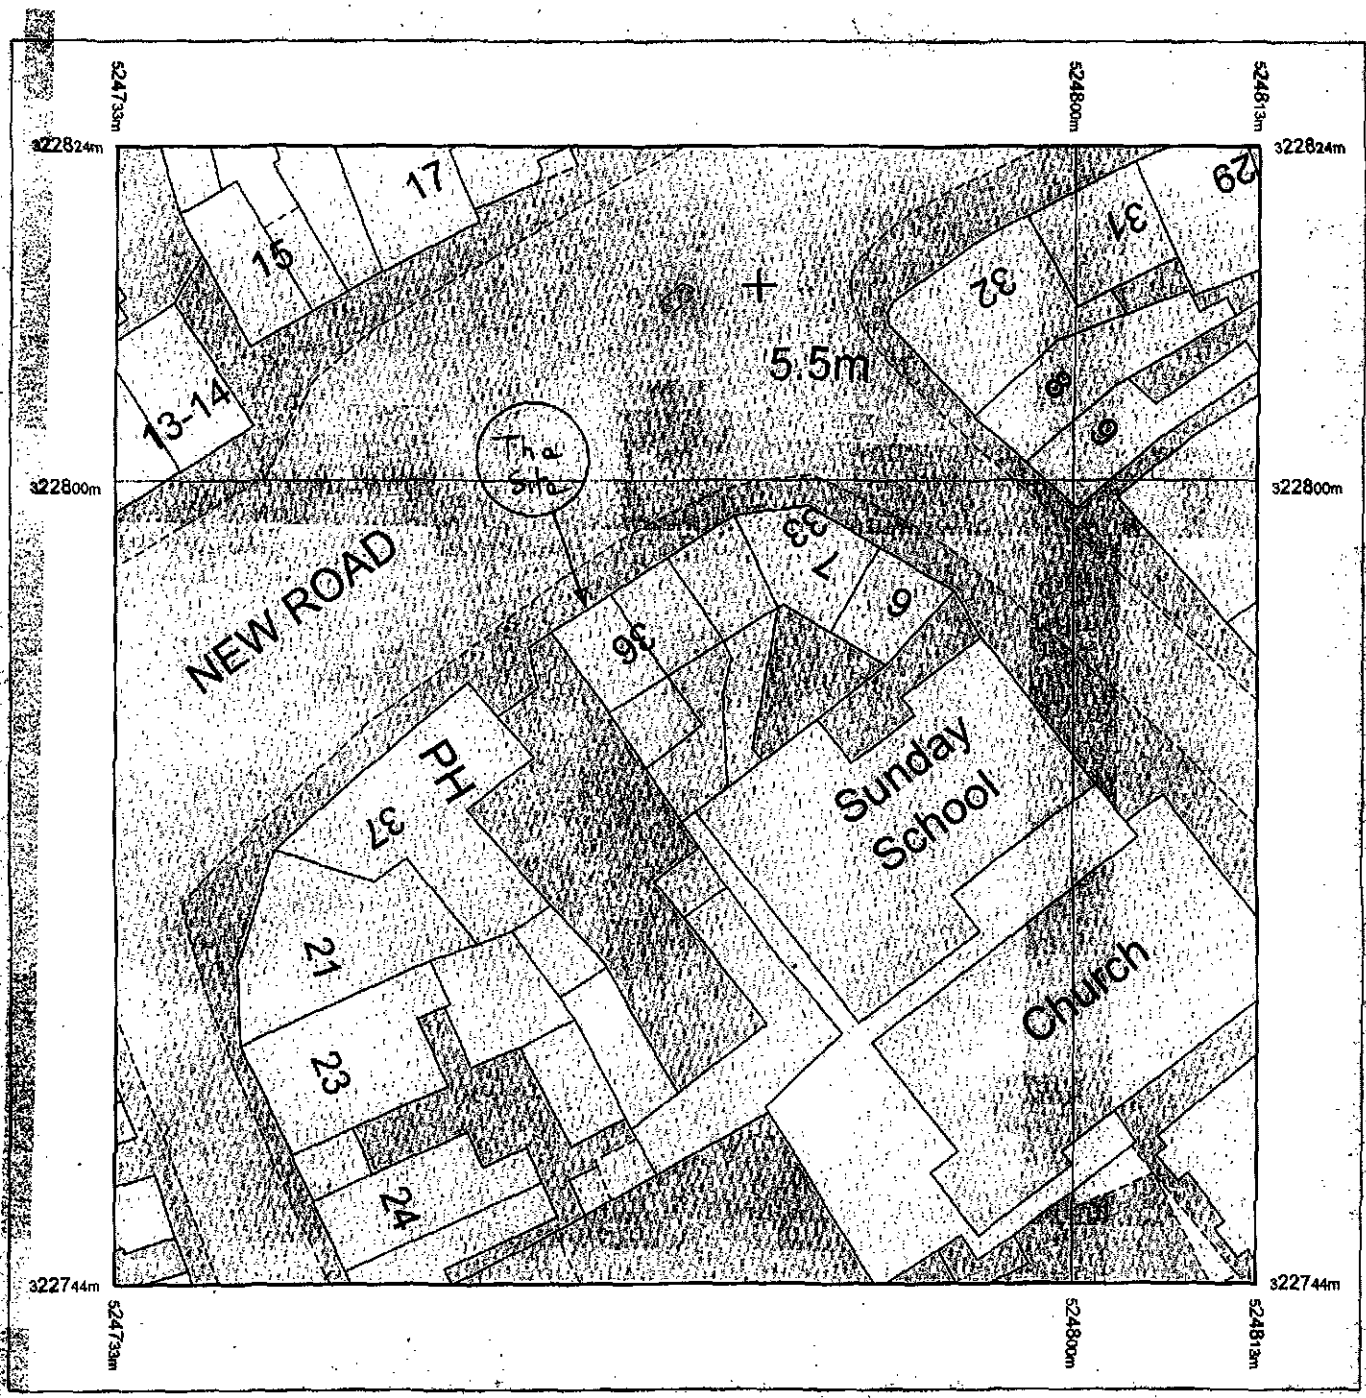

Produced 01.07.2010 from the Ordnance Survey National Geographic Database and incorporating surveyed revision available at this date. © Crown Copyright 2010.

Reproduction in whole or part is prohibited without the *prior permission of Ordnance Survey.*

Ordnance Survey, the OS Symbol and OS Sitemap are registered trademarks of Ordnance Survey, the national mapping agency of Great Britain.

The representation of a road, track or path is no evidence of a right of way.

The representation of features as lines is no evidence of a property boundary.

Part or all of this OS Sitemap is enlarged from mapping produced at one or more of the following scales: 1:1250, 1:2500, 1:10000.

BLOCK PLAN

Metres
0 5 10 15 20
Scale 1:500


Supplied by: **Outlet User**
Serial number: 00033000
Centre coordinates: 524773 322783.5

Further information can be found on the OS Sitemap Information leaflet or the Ordnance Survey web site: www.ordnancesurvey.co.uk

Planning & [illegible]
01 JUL 2010
Ref: OS46-10

SCOPE OF WORK: Replace existing first and second floor windows..

Windows: White timber with false glazing beads between glazing.

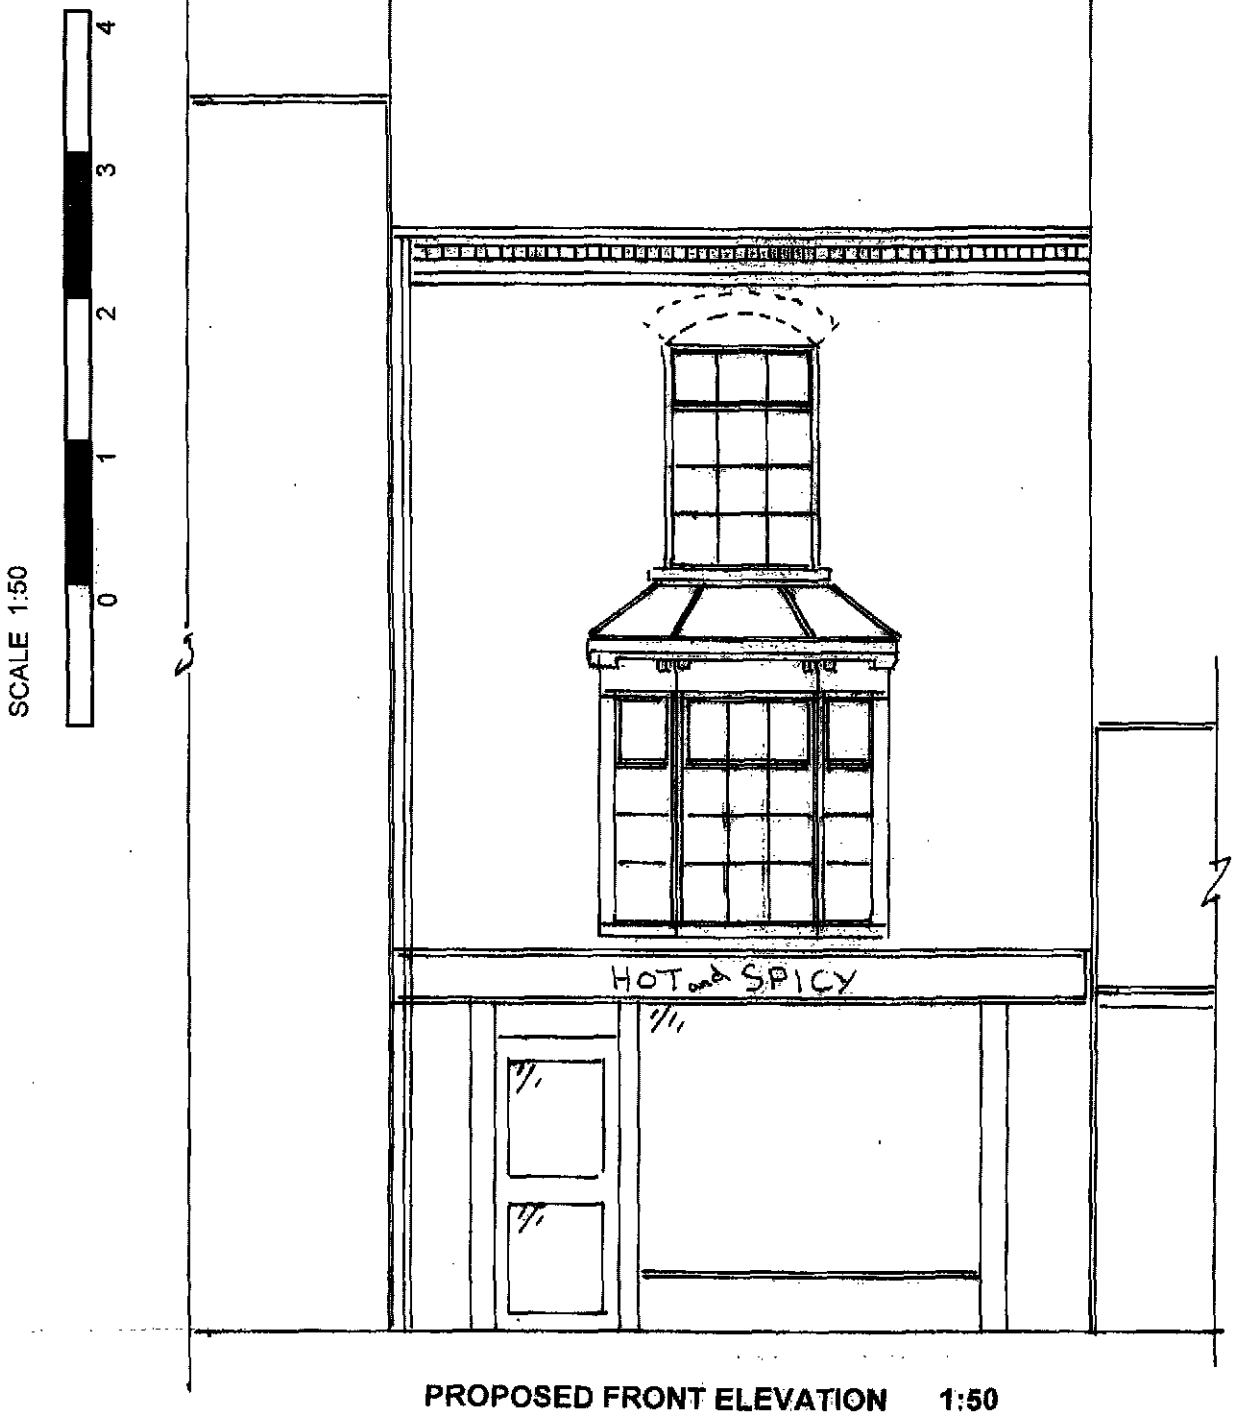


PROPOSED FRONT ELEVATION 1:50

PROPOSED REPLACEMENT WINDOWS
36 NEW ROAD,
SPALDING

SHDC
Planning & Development
0 1 JUL 2010
Ref: 0546-10

N. P. Branston mrics.
400 Eastfield Road,
Peterborough
01733 348119
philbranston@btinternet.com

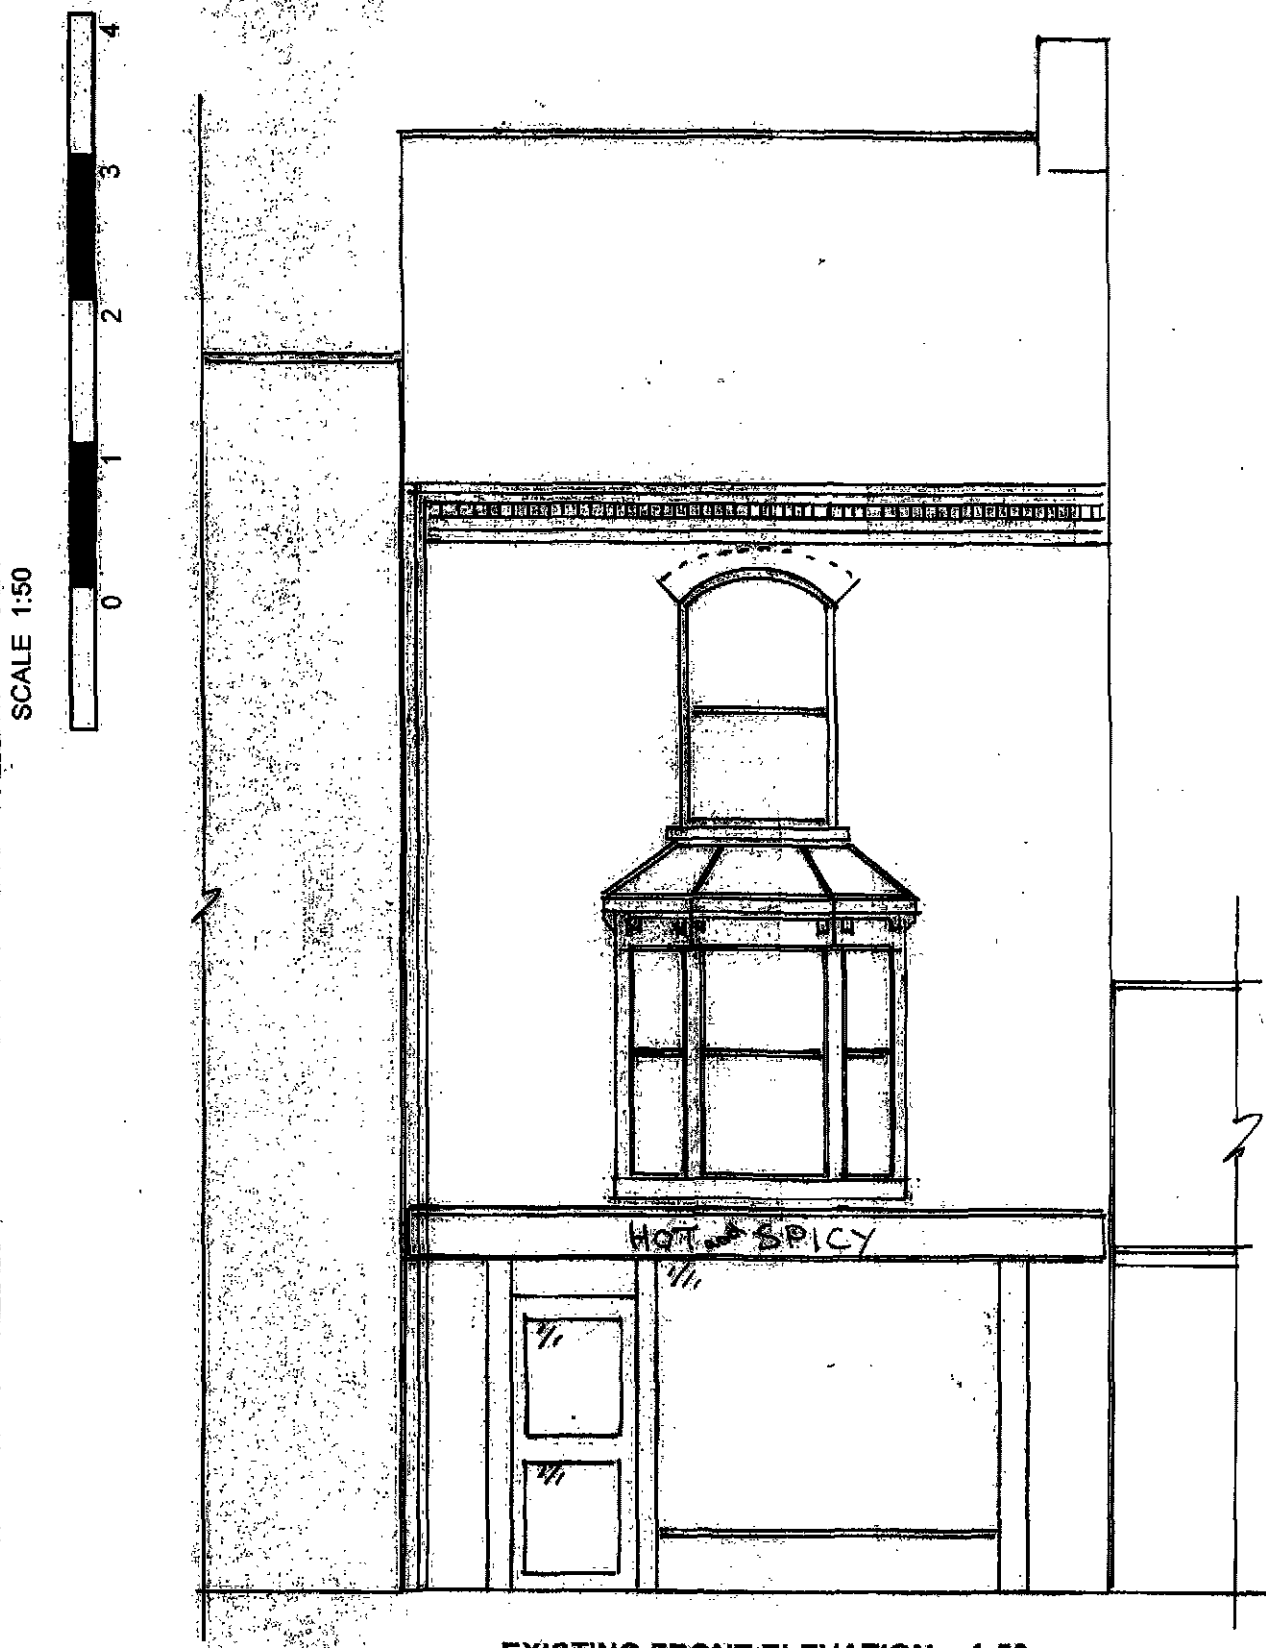

EXISTING FRONT ELEVATION 1:50

PROPOSED REPLACEMENT WINDOWS
36 NEW ROAD,
SPALDING

SHDC
Planning & Development
0 1 JUL 2010
Ref: 0546-10

N. P. Branston mrics.
400 Eastfield Road,
Peterborough
01733-348119
philbranston@btinternet.com