
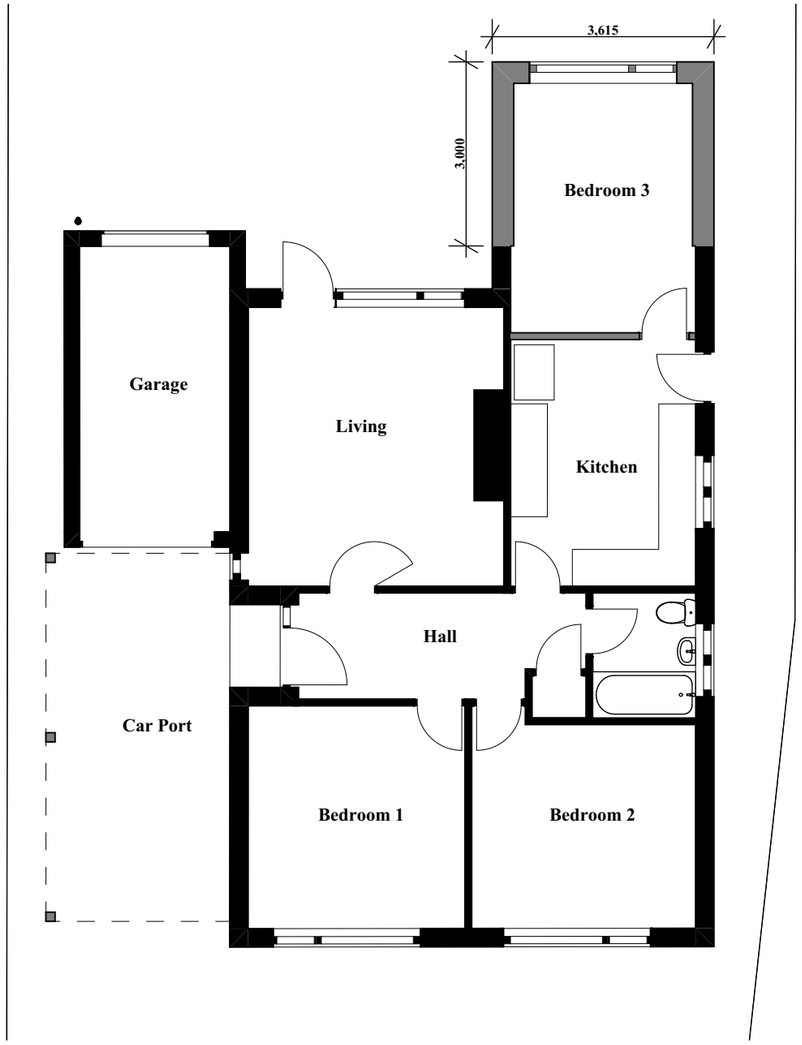


1:100 Proposed Ground Floor Plan

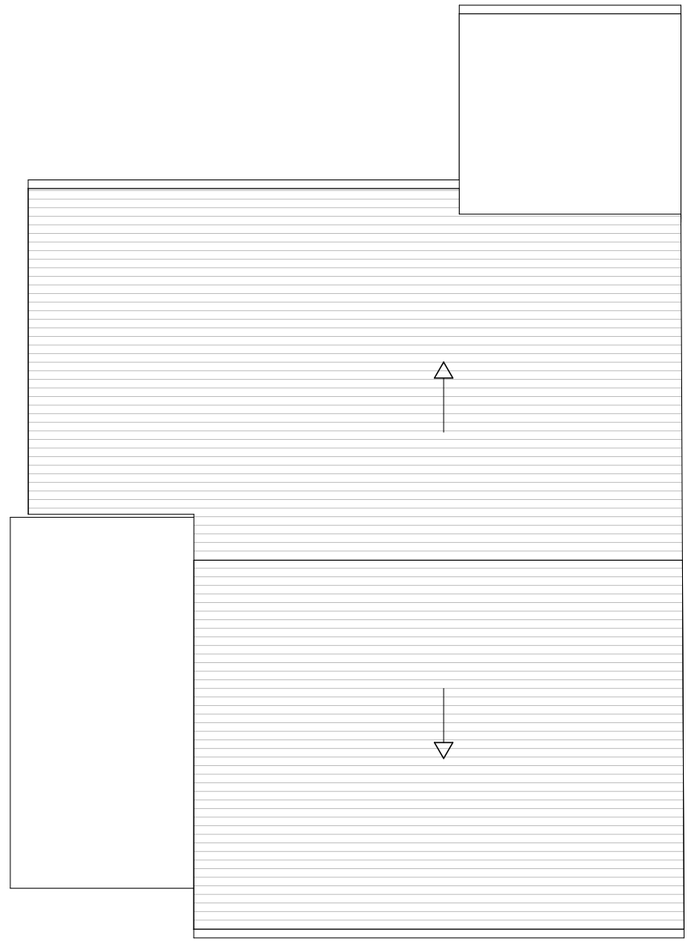

1:100 Proposed Roof Plan

Cameron Bosque Brookes Architects
London | Cambridge | St Ives
0208 050 6206 | 01480 301 554
info@cbb-architects.co.uk

Status	Title
Planning	Proposed Plans
Client Name: DSM Construction Services Limited	Scale: 1:100@A3 — Date: 19/06/2024
Project Address: 11 Campbells Close Spalding PE11 2UH	Drawing Number: 24150-1100 — Revision: P1

Rev	Date	Drawn by	Change description
P1	19/06/2024	GC	Issued for Planning

0m 2m 4m 6m 8m 10m
0ft 20ft

N

General Notes
Do not scale from this drawing, apart from Town Planning purposes. Work to figure dimensions only. This drawing is the property of Cameron Bosque Brookes Architects Limited and copyright is reserved by them
This drawing is issued on the basis that it is not copied, used or disclosed by or to any unauthorised person without the prior written consent of Cameron Bosque Brookes Architects Limited
The drawing representative of the building or site and intended works. Contractors should carry out their own independent site surveys to confirm dimensions