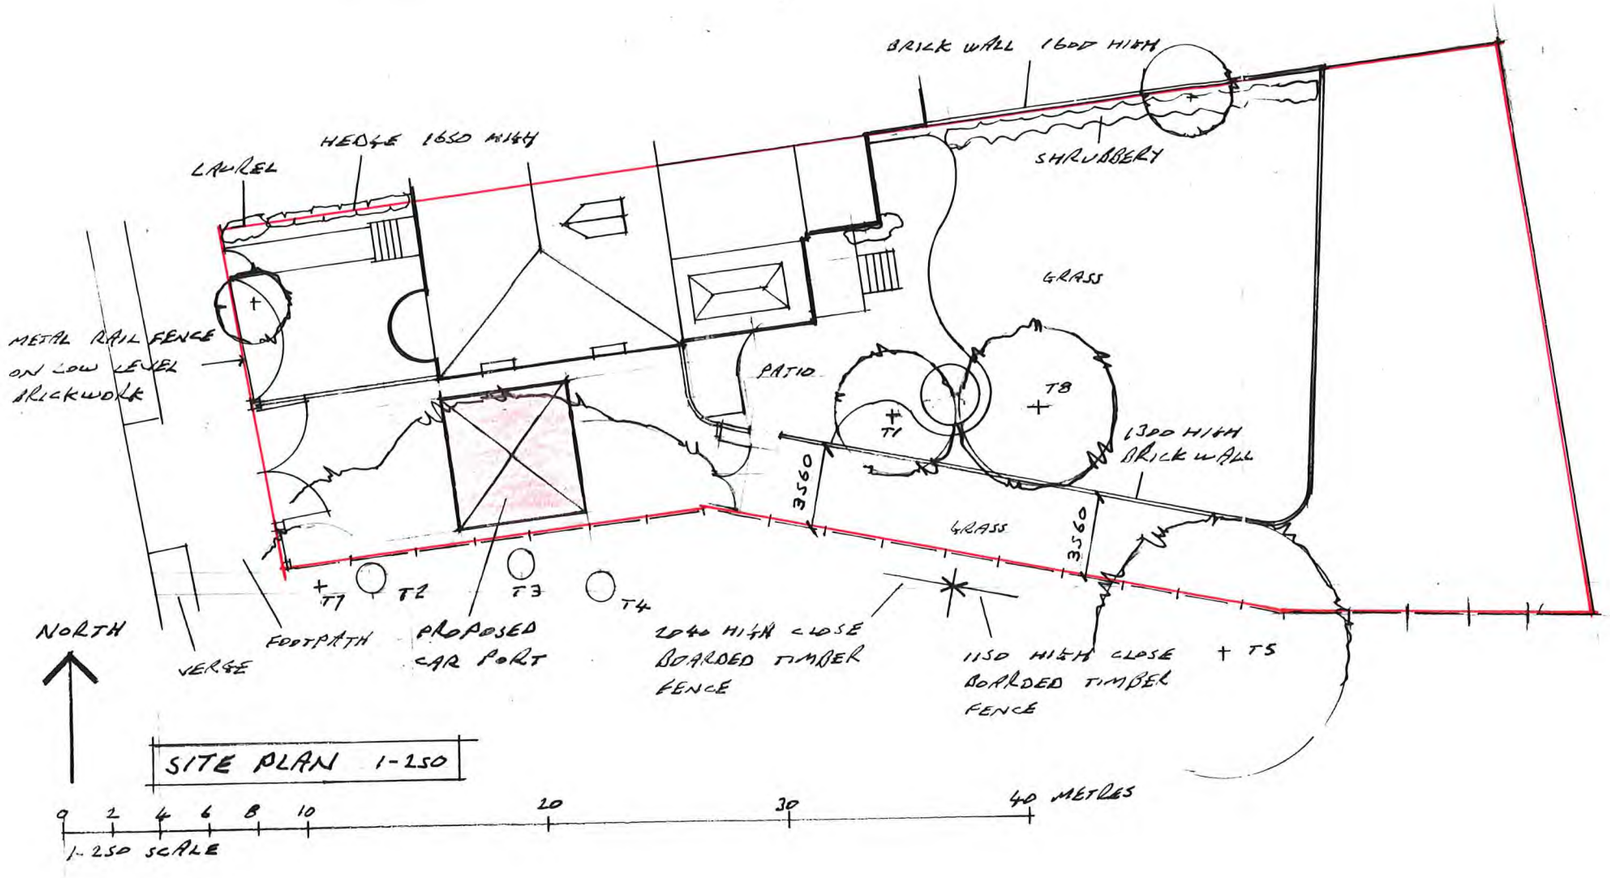


Contractor To Check All Dimensions On Site Before Work Commences.

Rev.	Date.	Init.	Revision Details.
A	25.6.24		UPDATE SITE AS EXISTING
B	4-9-24		ADD PROPOSED
C	16-9-24		CLIENT ALTS
D	27-1-25		CHANGE TO OAK CAR PORT
E	2-6-25		UPDATE FOR PLANNING APP'
F	6.6.25		ALT TO MATCH CAD

R. BOOR DRAUGHTSMAN

26 Fengate
Moulton Chapel
Spalding
Lincolnshire
PE12 0XL

Phone
01406 380279

Project.
MR AND MRS S AUSTIN.
62 PINCHBECK ROAD,
SPALDING.

PROPOSED CAR PORT

Drawing.
SITE PLANS

Scale. 1-250

Drawing. No. 3560-3

Drawn. RMB

Date. JUNE 2040

Rev. F | A | B | C | D | E