

Drg. No. 2295/02/a

CLIENT West Nurseries, Low Fulney, Spalding

DATE Oct.03

BRIDGE GREENHOUSES LTD

PROJECT

Proposed Triple Span Venlo Glasshouse Extension - Site Plan


DRAWN N.W.

SCALE 1:1250


Park Lane, Donington
Spalding, Lincs. PE11 4UE
Tel 01775 821131 Fax 820306

BRIDGE


No.	REVISION	DATE

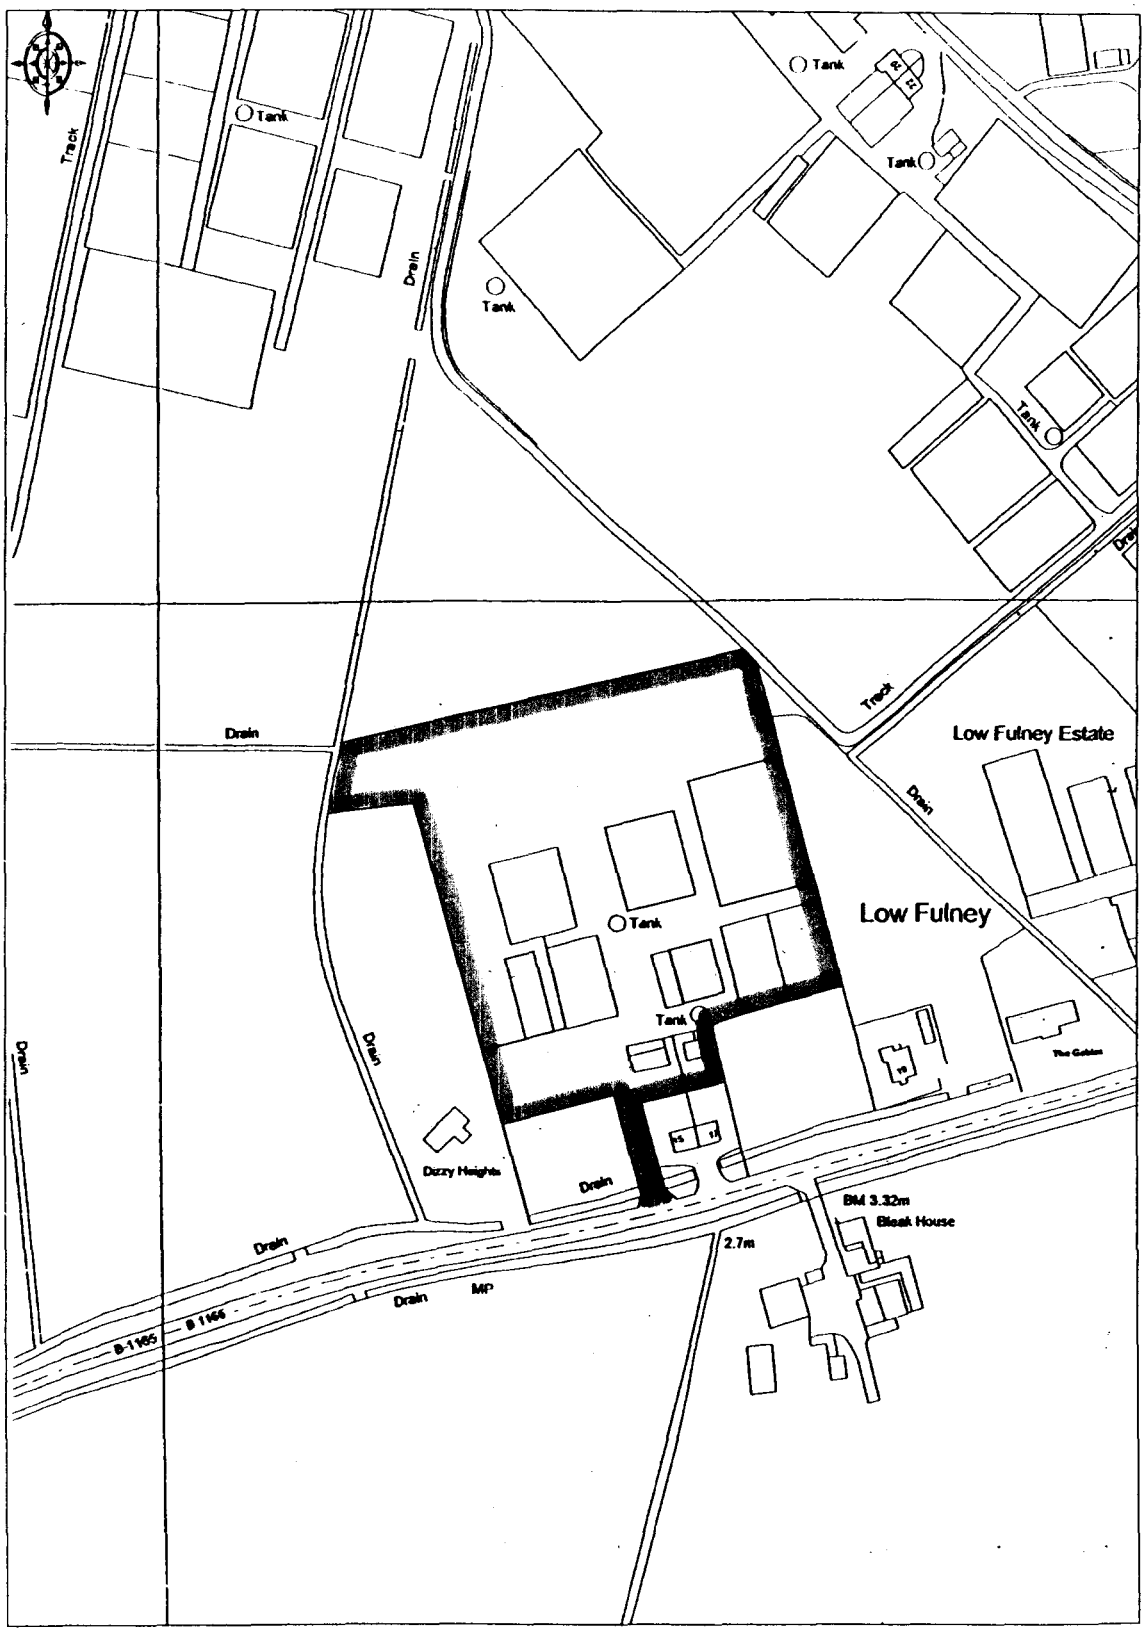


SHDC
Planning & Development
Received
E/55/03

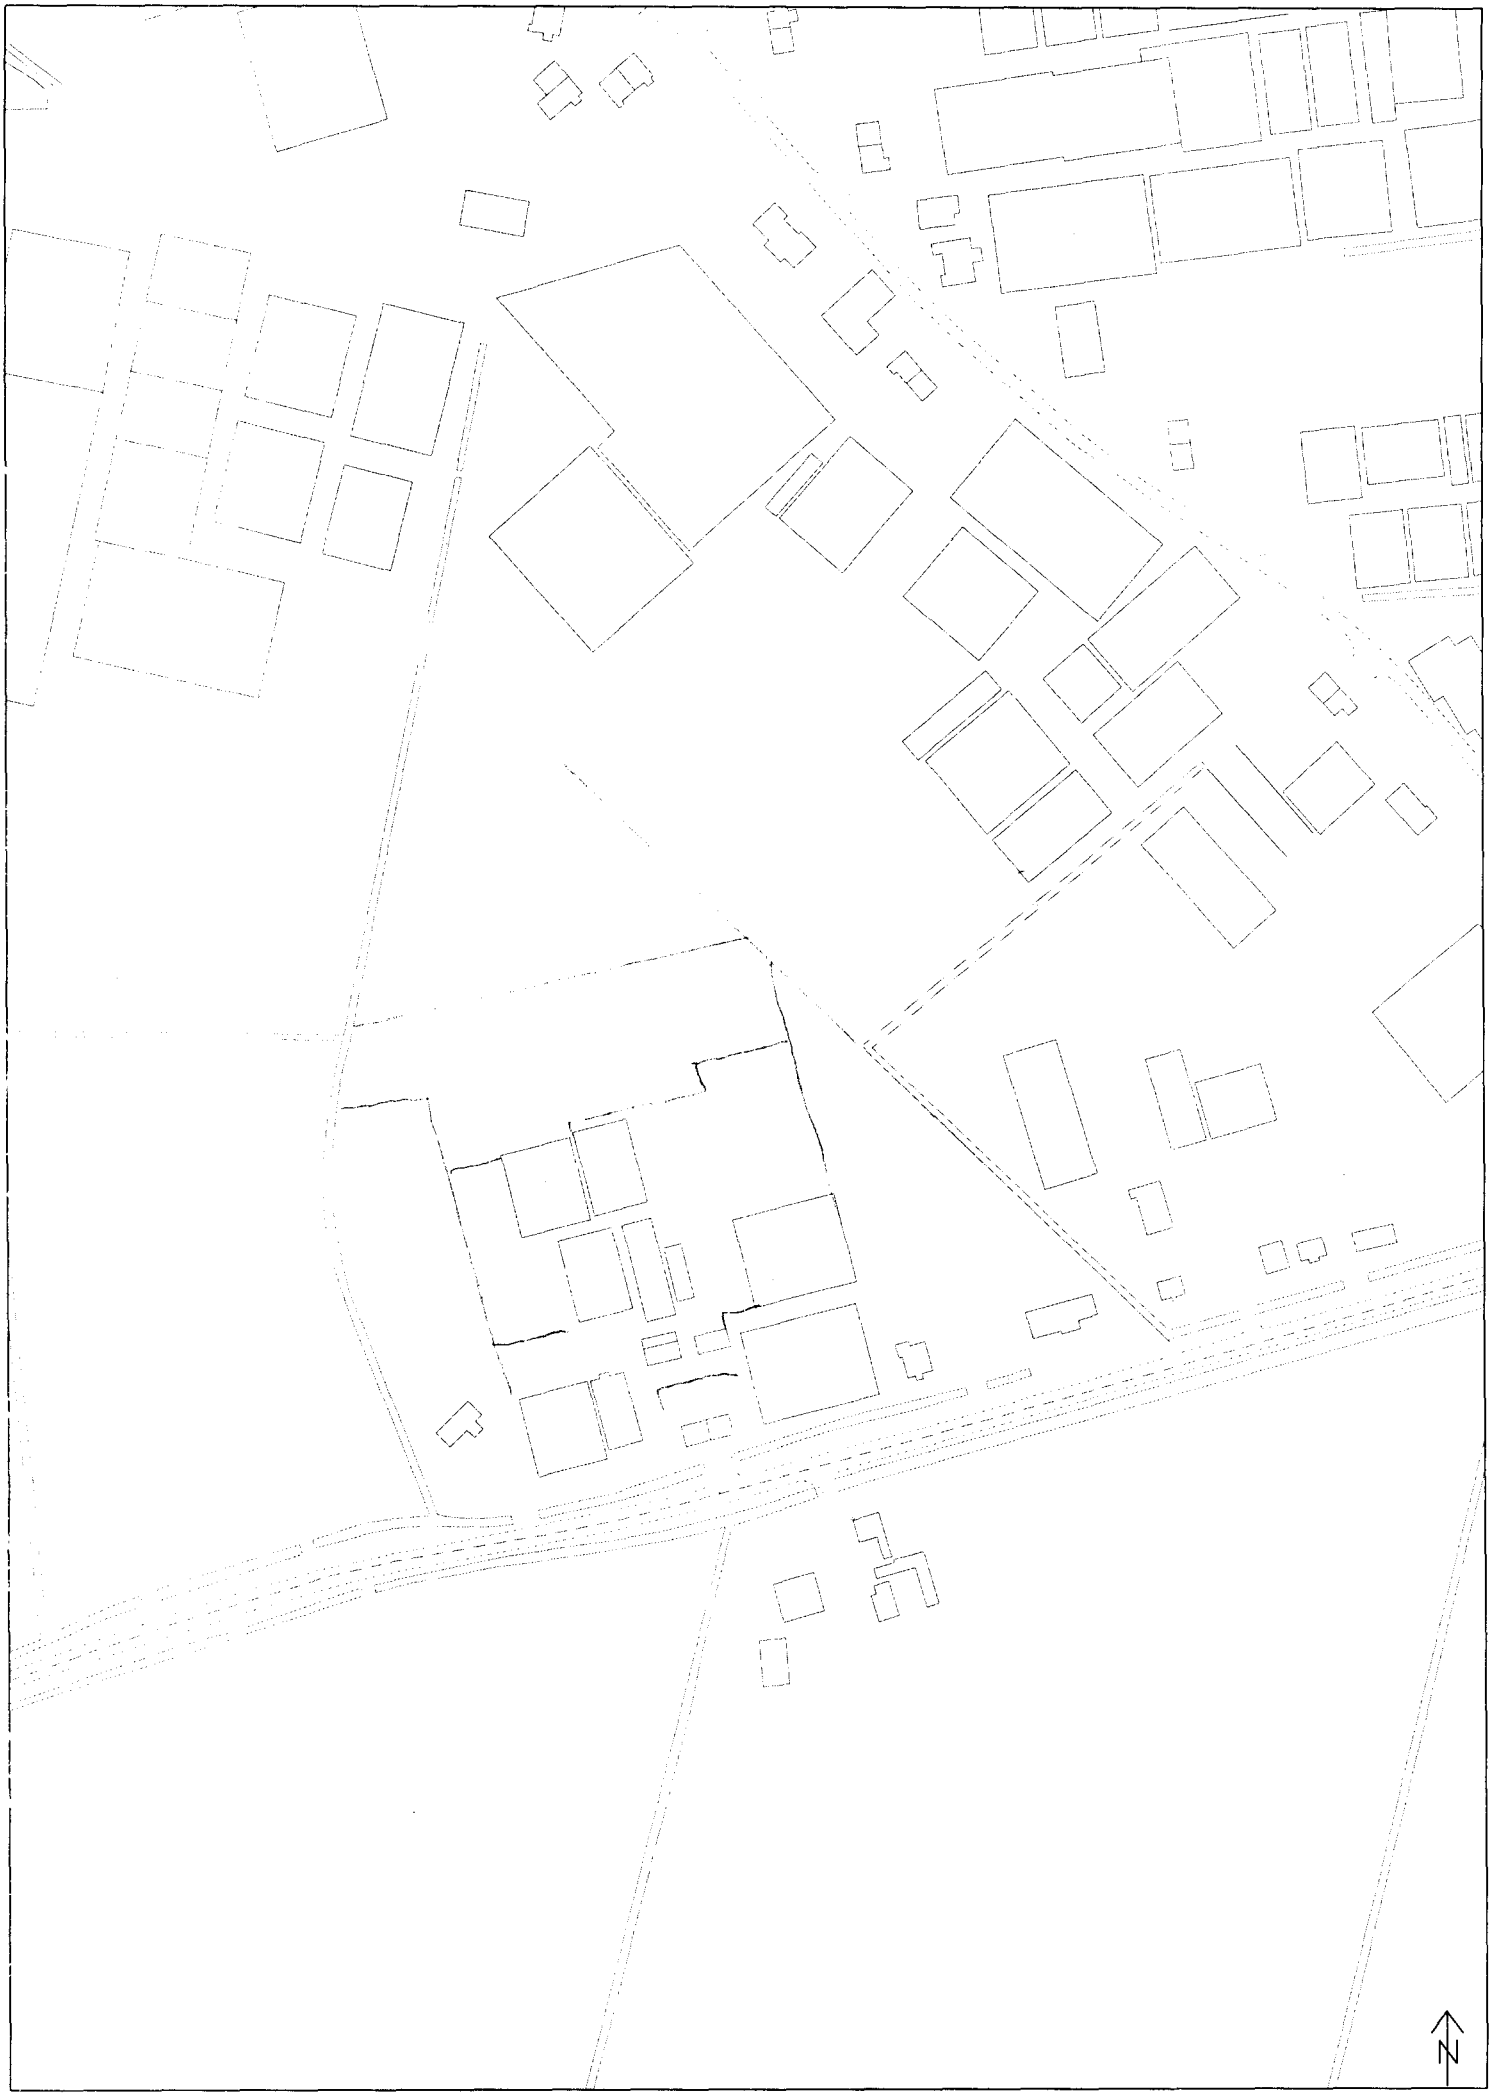

(c) Crown Copyright South Holland District Council LA 079413 2003 TF2721NW 1:2500

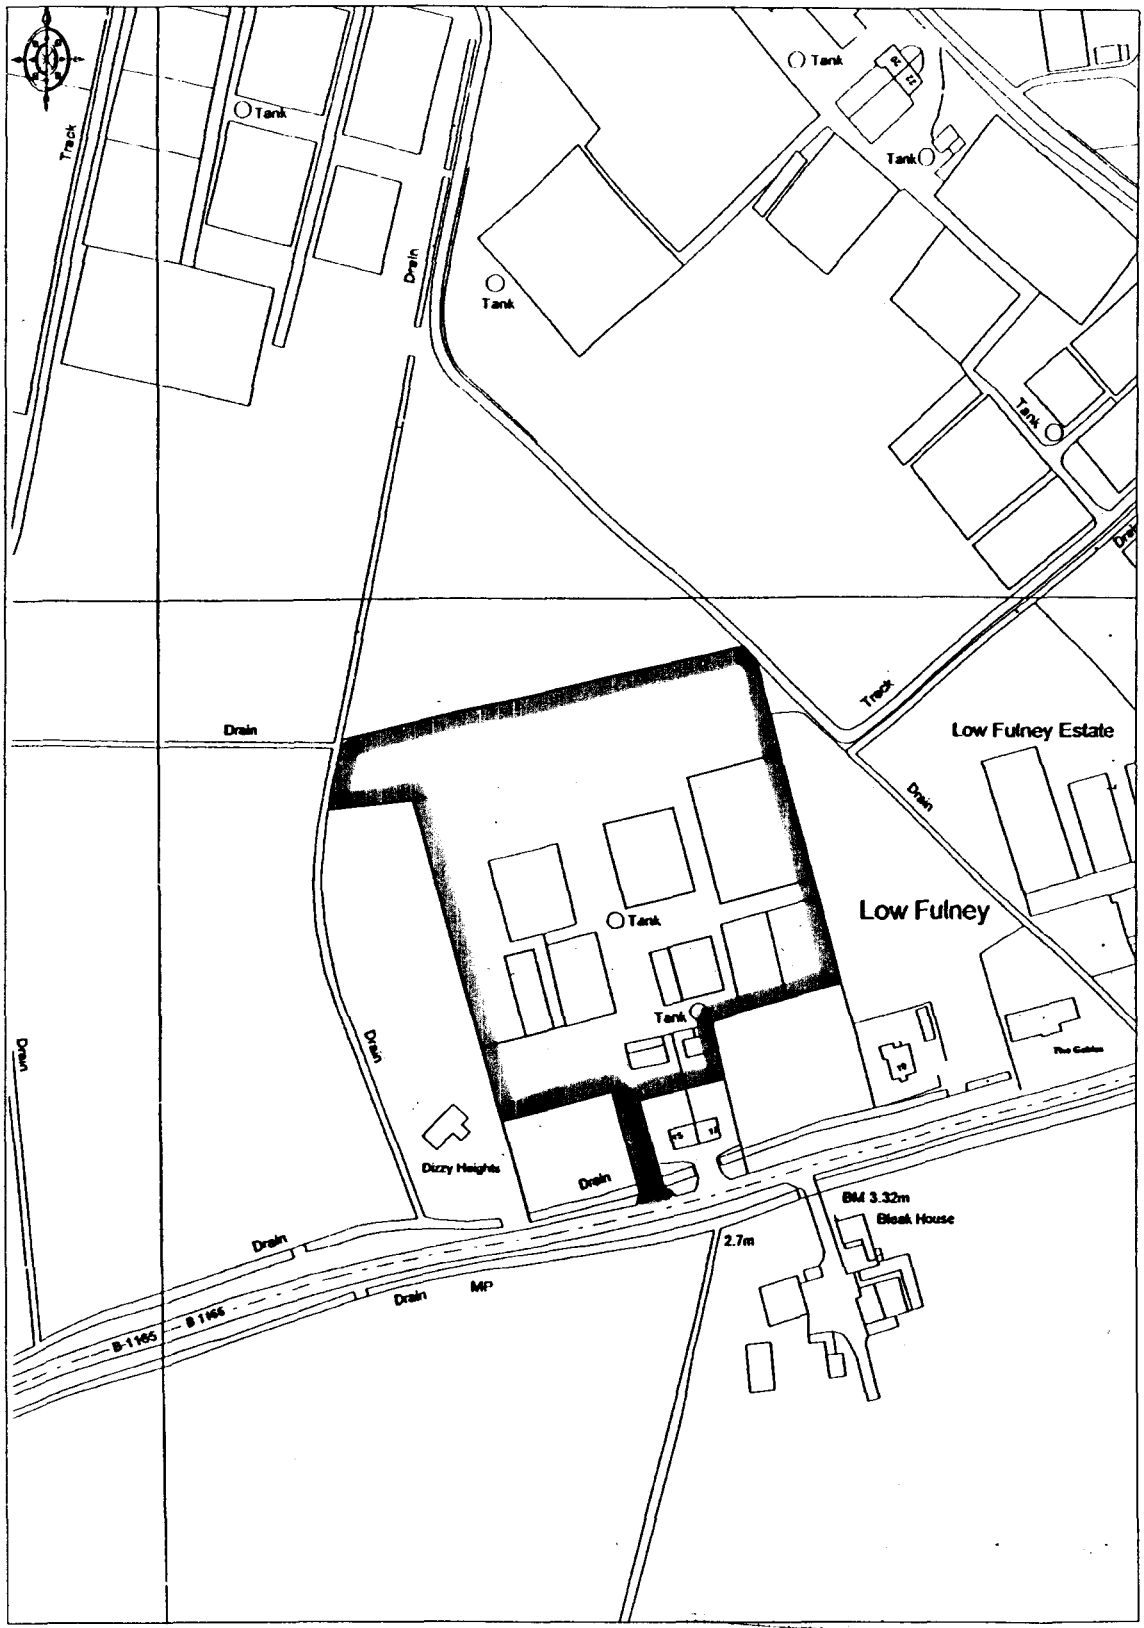

Planning & Development
- 2 MAY 2003
Ref 0550/03

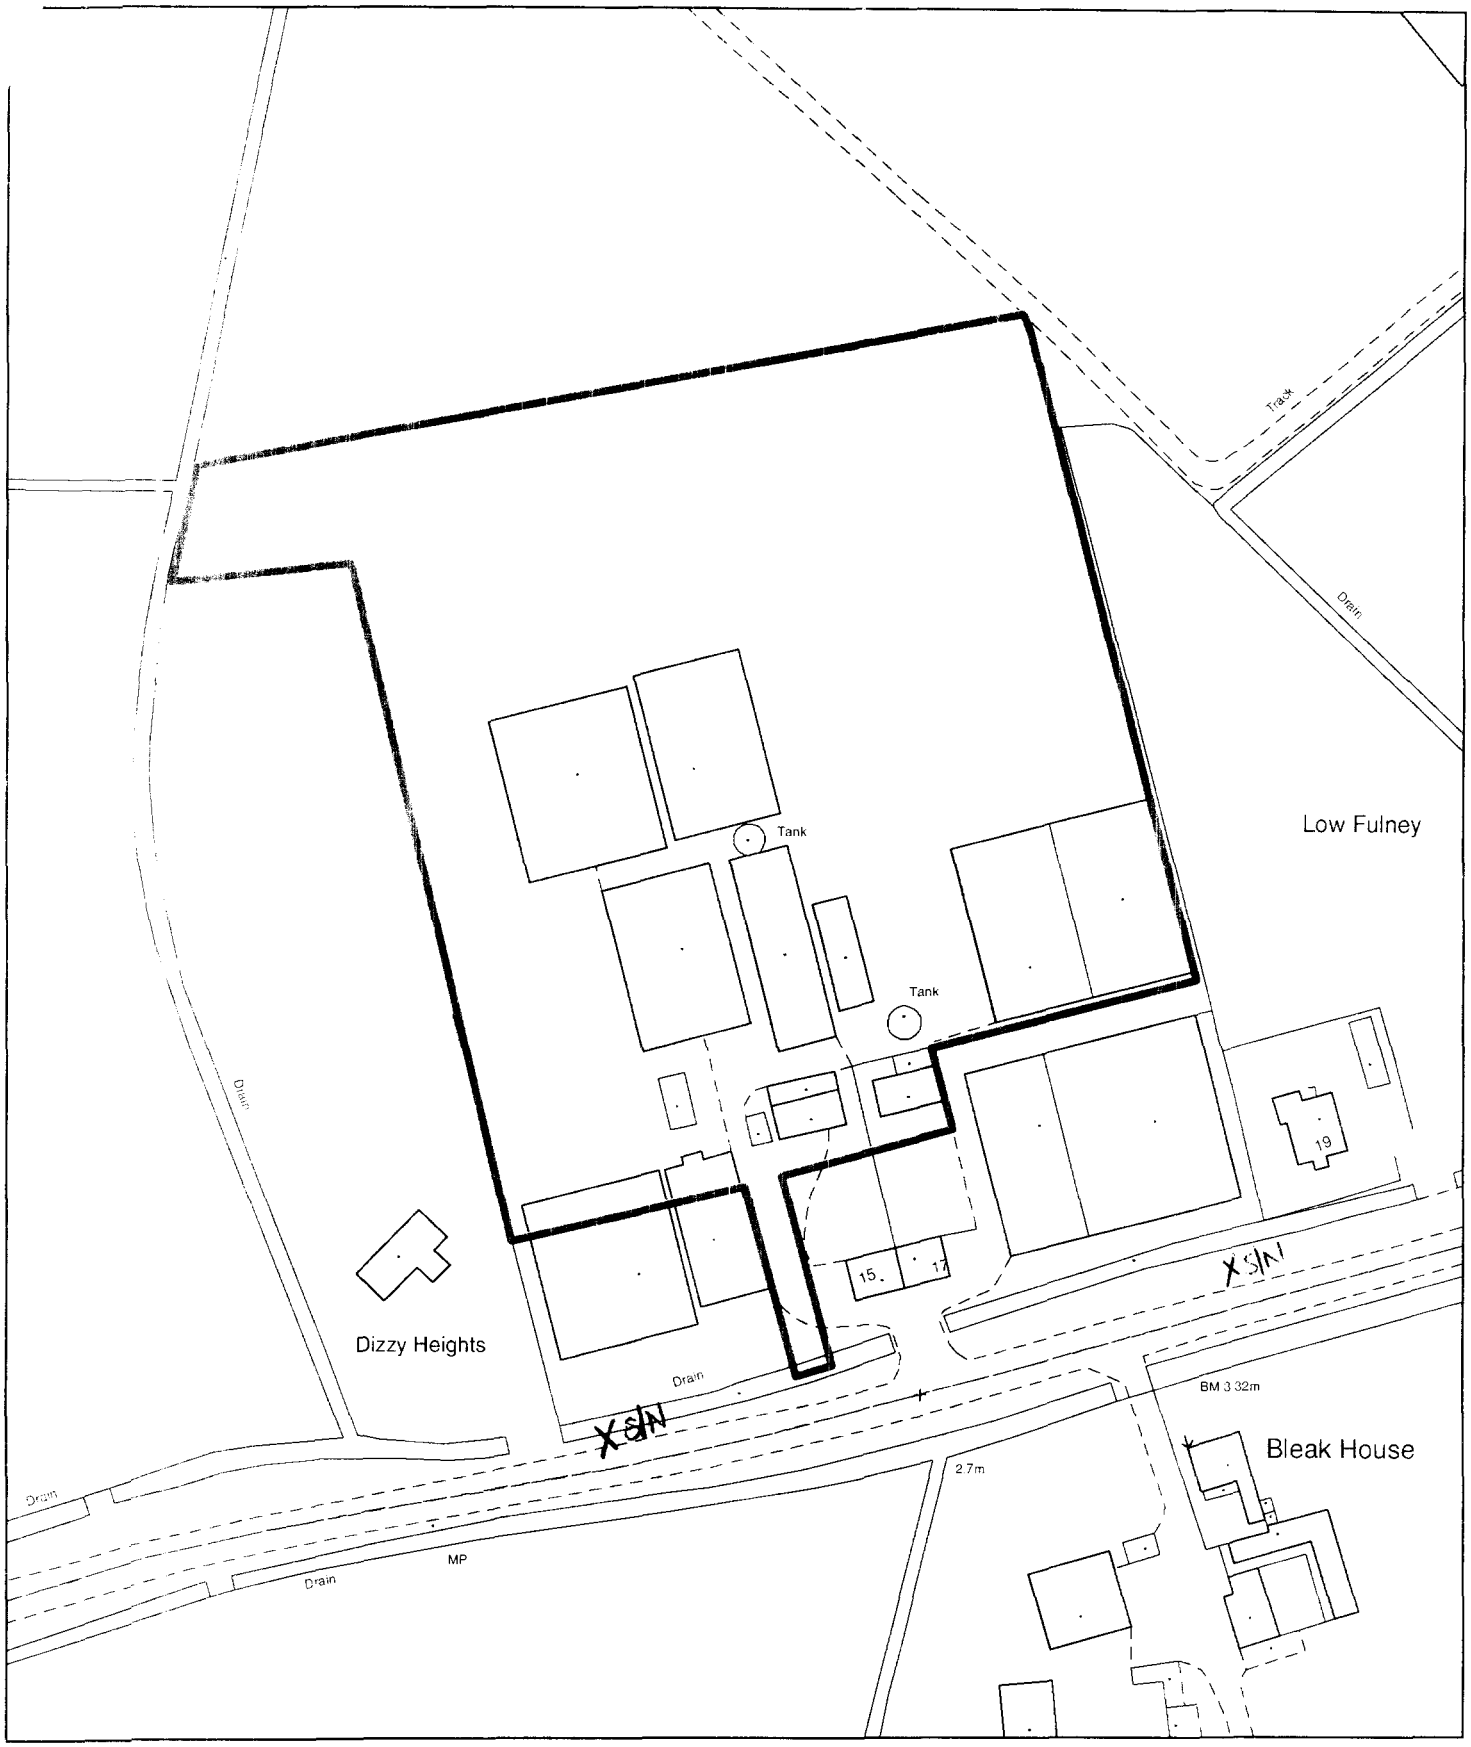

Planning Application Location Plan
Ward Member Notification

H16/0550/03

Scale: 1:1250

Planning and Development

Council Offices, Priory Road, Spalding, Lincolnshire
PE11 2XE

PLEASE DO NOT COPY THIS PLAN
This map is reproduced from Ordnance Survey material with permission of Ordnance Survey on behalf of Her Majesty's Stationery Office (c) Crown copyright. Unauthorised reproduction infringes Crown copyright and may lead to prosecution or civil proceedings. South Holland District Council LA079413 2003