

Do not scale directly from this drawing. All discrepancies are to be brought to the attention of the Practice.

The copyright to this drawing is owned by Trevor A Clay RIBA Ltd.

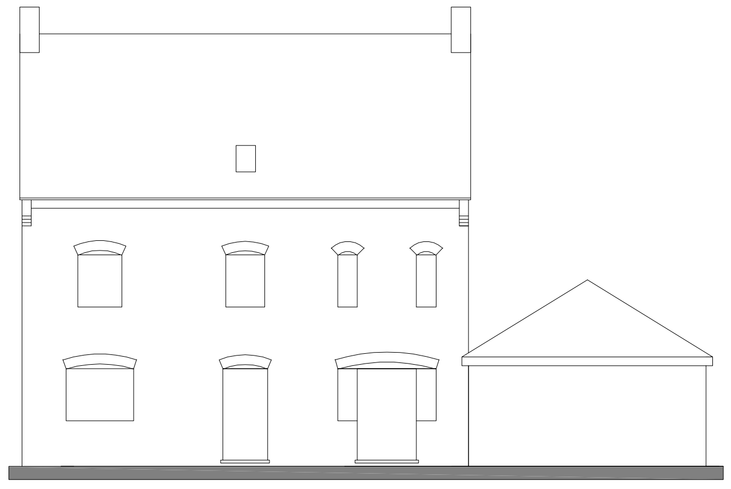

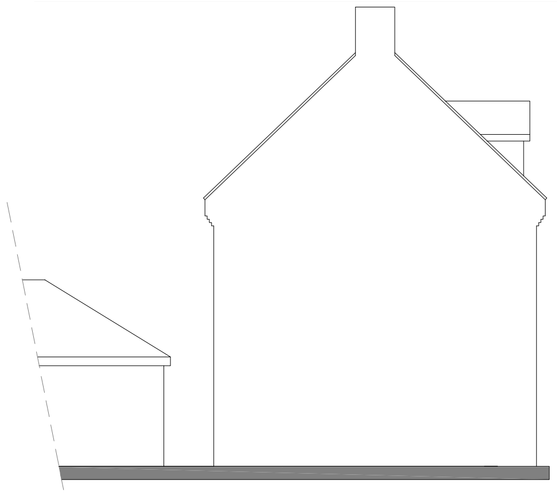








EXISTING ELEVATIONS




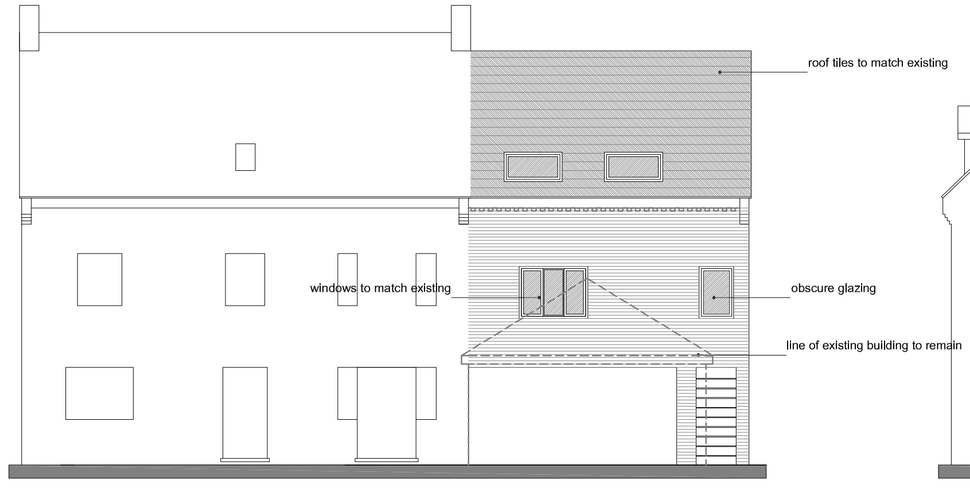

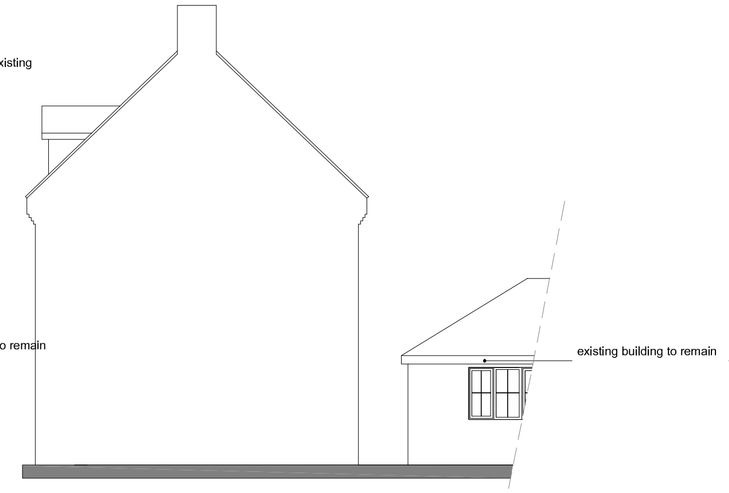


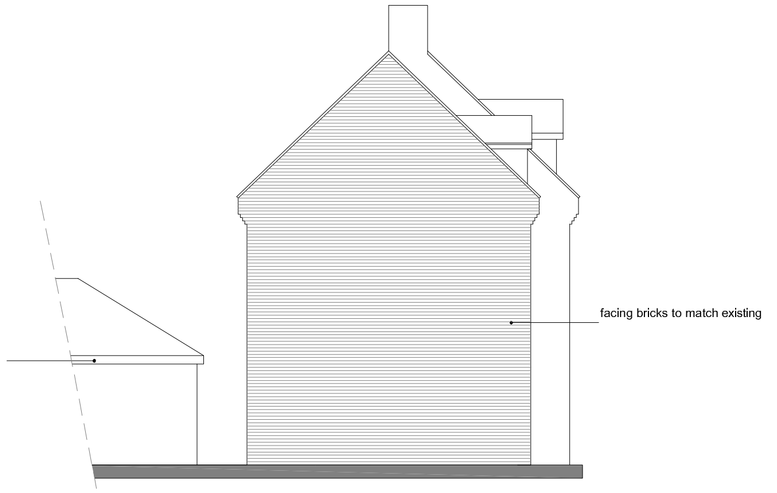


PROPOSED ELEVATIONS

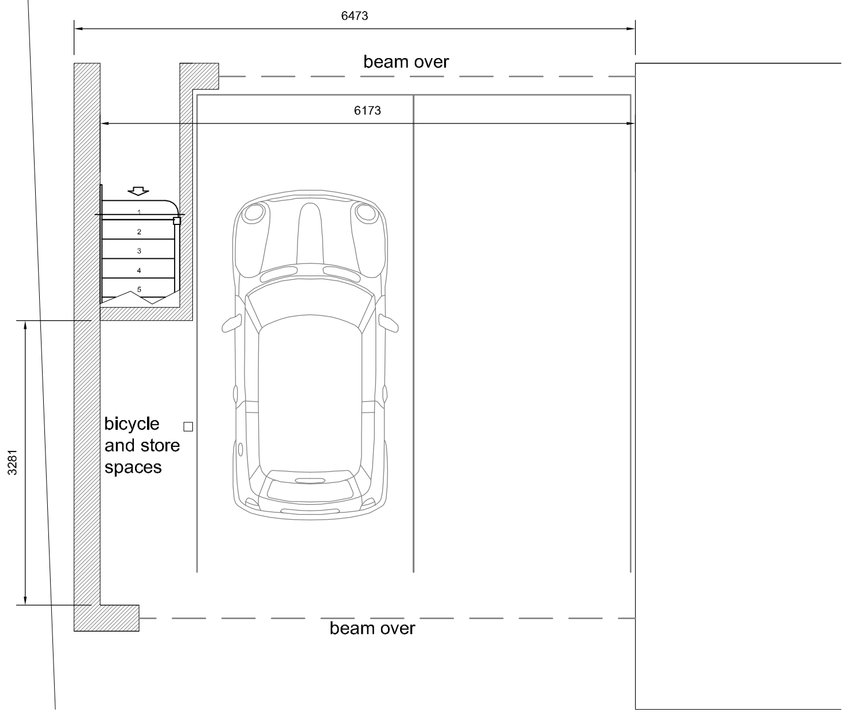

PROPOSED GROUND FLOOR PLAN

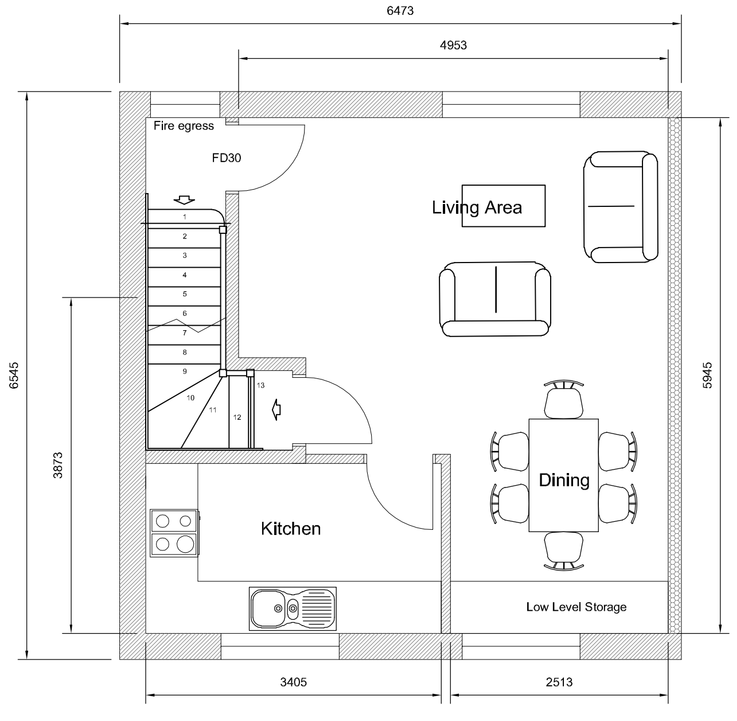

PROPOSED FIRST FLOOR PLAN

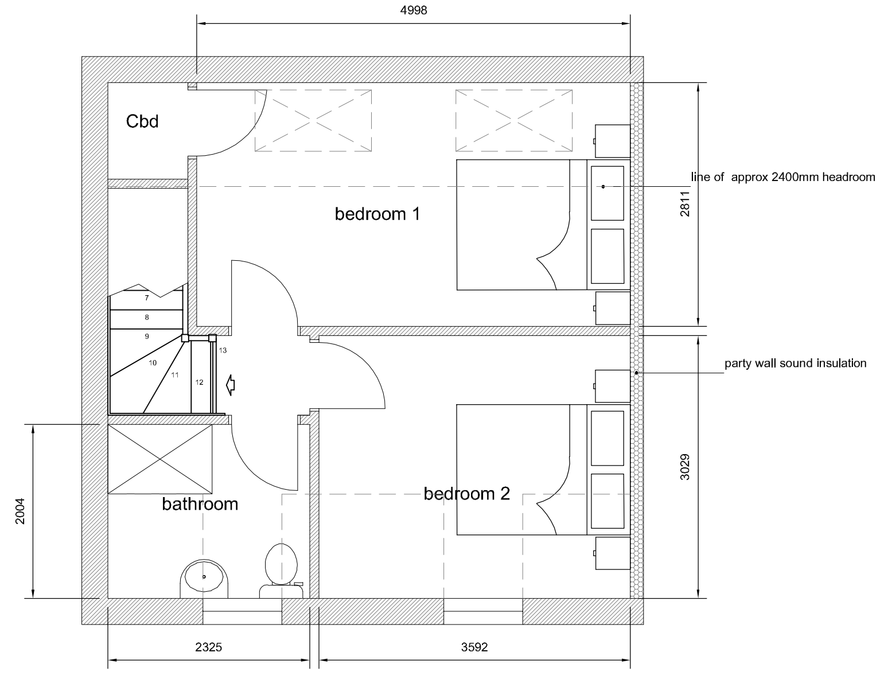

PROPOSED SECOND FLOOR PLAN

Revision	Date	Drawn	Description

Client: Mr Nigel Hutton

Project: Extension to Form 1no 2 Bedroomed flat at 5 Juniper Crescent

Drawing: Planning

Scale: 1:50, 1:100 @ A1 Drawn: AWM Checked: TAC Date: 20/07/2020 Drawing No.: 20/562/PA/002

Trevor A Clay RIBA Ltd, 14 Old Fendike Road, Weston Hills, Spalding, Lincs. PE126DD
01406 380027 07778 597975 trevor@tacarchitects.co.uk www.tacarchitects.co.uk