



ELEVATION OF FASCIA

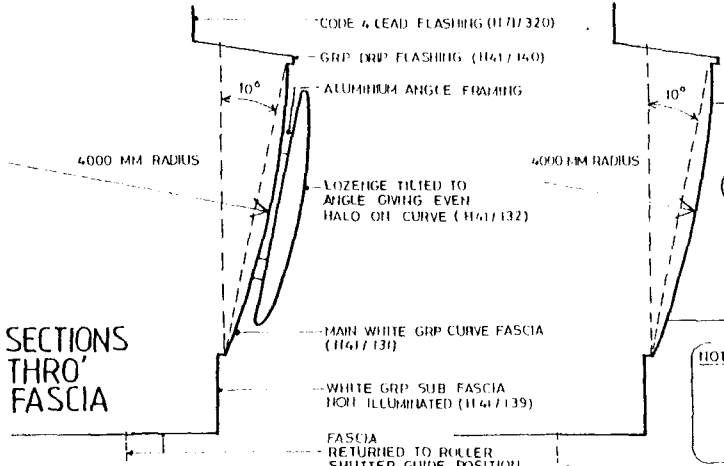

SECTIONS THRO' FASCIA

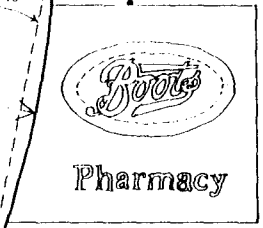


HOUSING & PLANNING
Ref: 0536/98

NOTES: BRIGHT WHITE GRP TO HAVE SAME SURFACE TEXTURE AS ALUCOBOND FASCIA TO BE MADE IN ONE PIECE VERTICALLY WITH CURVED SURFACE TO HAVE A CONSTANT 4000 MM RADIUS.
CENTRE LINE OF RADIUS TO BE TILTED 10 DEGREES FROM THE HORIZONTAL.
6MM CONSTRUCTION JOINTS TO HAVE SOFT EDGES.

DETERMINED PLAN




EXISTING FRONT ELEVATION
TO MARKET PLACE

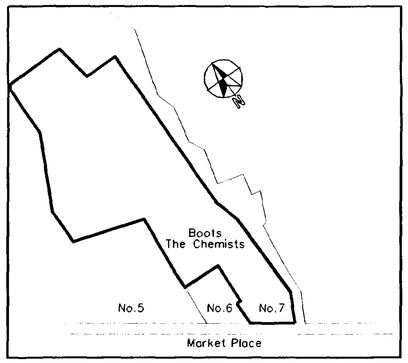

SITE PLAN
SCALE 1:500



EXISTING FRONT ELEVATION
TO MARKET PLACE

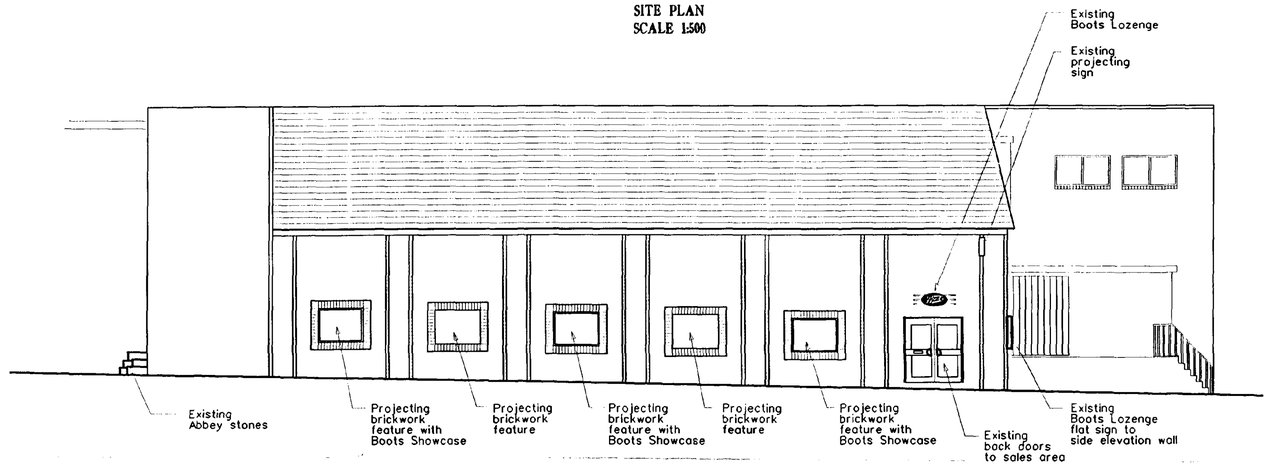


EXISTING SIDE ELEVATION
TO HOLE IN THE WALL PASSAGE


NOTES
Do not scale this drawing

ASBESTOS

Whilst the Asbestos survey by Ensecon dated 12.11.97 shows no Asbestos in the working area, the property was fitted out when asbestos products were in use. If any suspicious materials are found during opening up, they are to be left insitu pending specialist inspection/analysis and possible removal under controlled conditions.

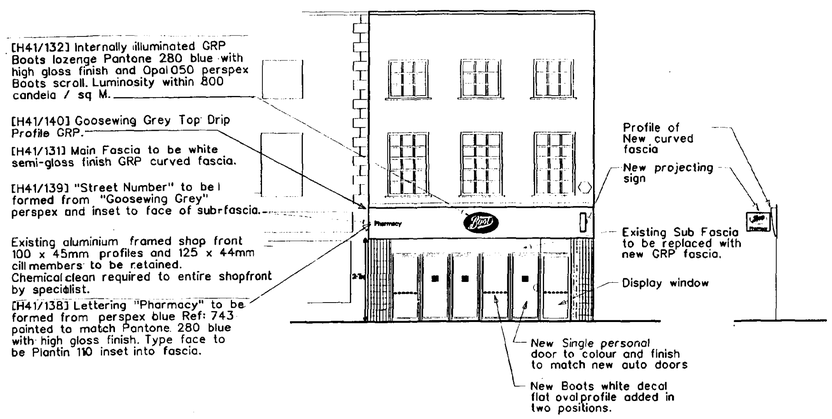

PROPOSED FRONT ELEVATION
TO MARKET PLACE

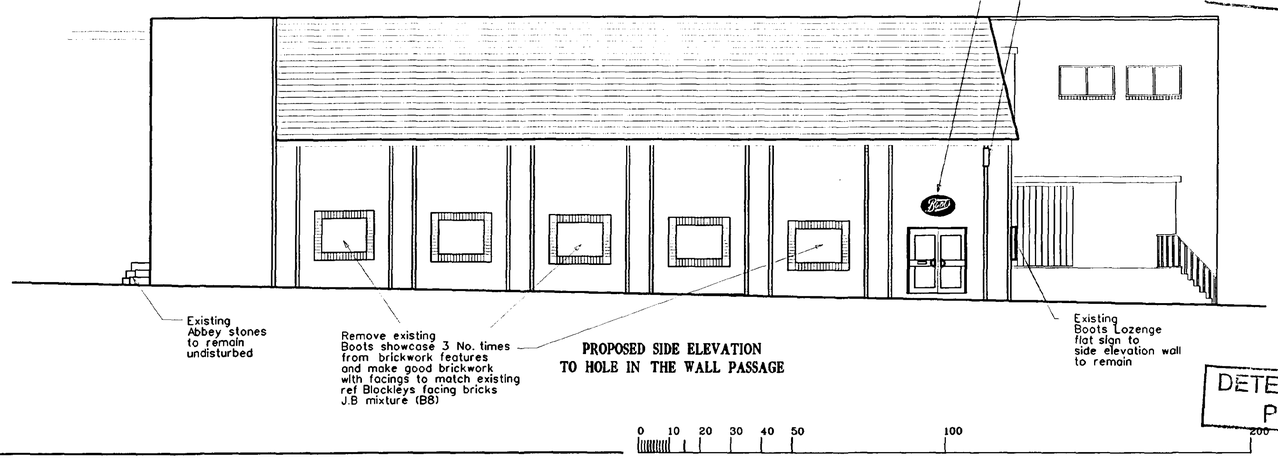

PROPOSED SIDE ELEVATION
TO HOLE IN THE WALL PASSAGE

0 10 20 30 40 50 100 200

SOUTH HOLLAND DC
HOUSING & PLANNING
- 1 JUN 1998
Ref: 0558/98

DETERMINED
PLAN

Boots

STORE PLANNING

NOTTINGHAM
NG2 3AA

Tel No 0115 941 8522 Fax No 0115 949 5737

Project
St 0180
Spalding

Drawing
Existing And
Proposed Elevations

Group Store Initiatives
By CJones Checked

Scale 1:100 Date 08:05:98 AR No 18452

Dwg No 0180/18452/042 Rev

Original sheet size A1

$$$$CYTIME$$$$$$$$ $$$$USER$$$$