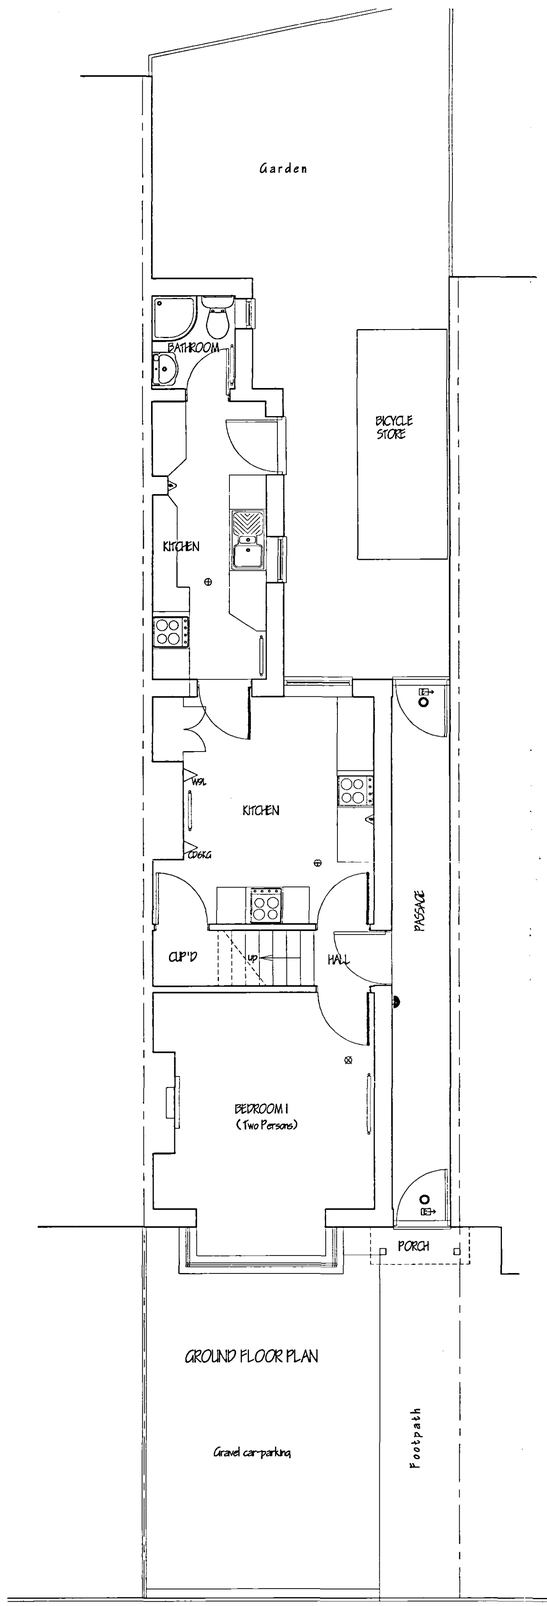

GROUND FLOOR PLAN

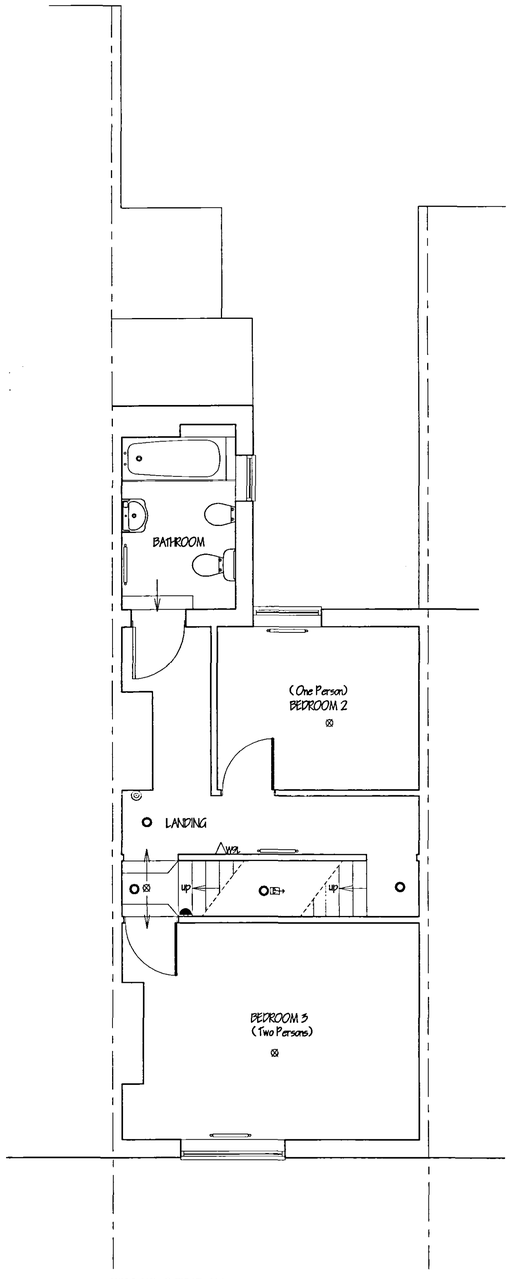

FIRST FLOOR PLAN

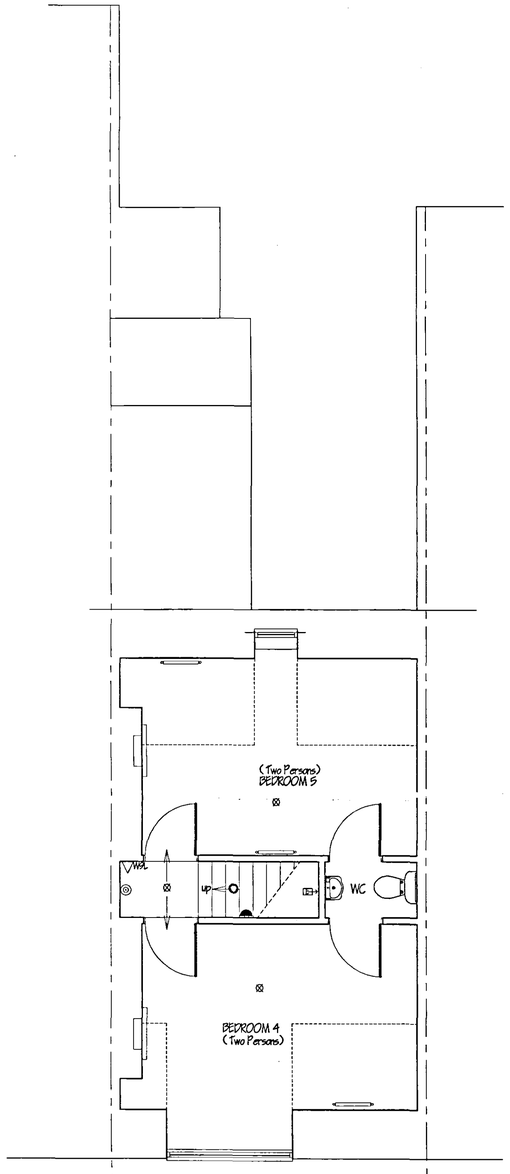

SECOND FLOOR PLAN

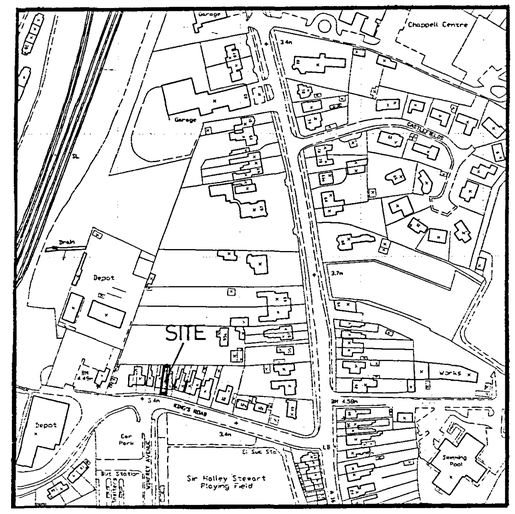

LOCATION PLAN
1/2500

NORTH

LEGEND

- W.L. WATER EXTINGUISHER
- C.O2 E.G. CARBON DIOXIDE EXTINGUISHER
- HEAT DETECTOR
- SMOKE DETECTOR
- EMERGENCY LIGHTING
- F.B. FIRE BLANKET
- BREAK GLASS CALL POINT
- ALARM SOUNDER
- FIRE EXIT DIRECTION SIGN
- FIRE DOOR FITTED WITH SELF CLOSING DEVICE

SWDC
Planning & Development
24 APR 2006
Ref: 0556/06

SUPERSEDED

ref.	revision	date

G. R. MERCHANT LTD.
I.ENG AMICE FIWO

ARCHITECTURAL, STRUCTURAL AND LAND DRAINAGE CONSULTANTS

4 Wrights Mews
12A Park Road, Holbeach,
Spalding, Lincs. PE12 7EE
Tel: 01406 490800
Fax: 01406 425744
E-Mail: gr.merchant@btconnect.com

Project
CHANGE OF USE TO H.M.O
5 KINGS ROAD
SPALDING
LINCS

Client
G&S PROPERTIES

Drawing
FLOOR PLANS
SITE & LOCATION PLANS

Job Ref.	Drawing No.
1403-06	01
Date: APRIL '06	Drawn: GRM

Scales
1/50 (unless otherwise stated)

DO NOT SCALE FROM THIS DRAWING

This drawing is copyright and may not be altered, traced, photographed or used for any other purpose other than for which it is issued. The Ground Contractor is to check all dimensions on site and report any discrepancies to the Architect. All details shown on this drawing including foundations are indicative only and are based on assumed conditions. No responsibility can be accepted for abnormal ground conditions which are different from those assumed or for any construction errors reported to the Architect so that design amendments may be considered. Site soil surveys are recommended in respect of the foundations to establish specific site conditions before construction work is undertaken. This drawing is limited in the amount of information contained and does not purport to contain a full specification of the works. It is solely for the purpose of obtaining Planning and Building Regulation approval. This drawing must not be used as a contract document unless. The work will not be supervised or inspected on site by G.R. Merchant Ltd. and it is the responsibility of the Client to select or their appointed agents responsible to control workmanship, substitution of materials, adherence to specifications, workmanship in accordance with all materials to be new unless otherwise stated and of merchantable quality, to be good tilled and installed etc. to allot assurances with manufacturers instructions and relevant code of practice, Materials shall conform to appropriate British standard specification or BBA certificate or European code equivalent. The Employer / Client shall ensure that the selected contractor is conversant with and adopts all measures necessary to achieve compliance with Health and Safety legislation for Building sites and Work places. The Employer / Client is advised that should the works need to comply with the Construction Design and Management Regulations an Independent Planning Supervisor will be required. The works shall comprise of all that is shown on the drawing and details. Work that may not specifically be shown but may be reasonably inferred as necessary to carry out the works shall be deemed to be included. It is the old / land owners responsibility to be aware of the Party Wall etc. Act 1996 when building in close proximity to adjoining neighbours boundaries.