
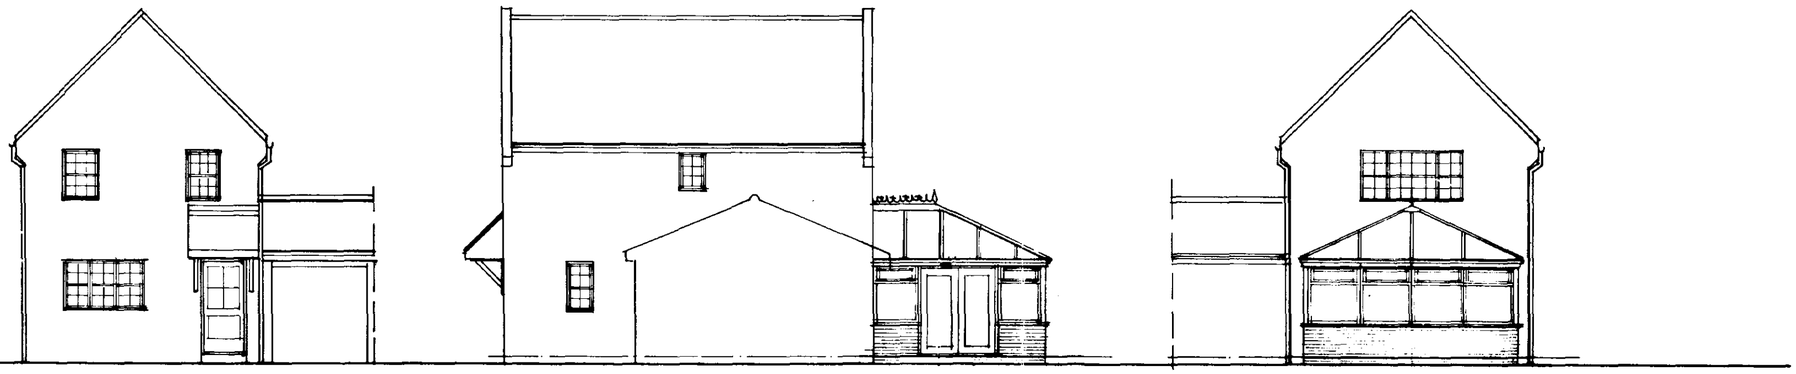



Front

Side


Rear

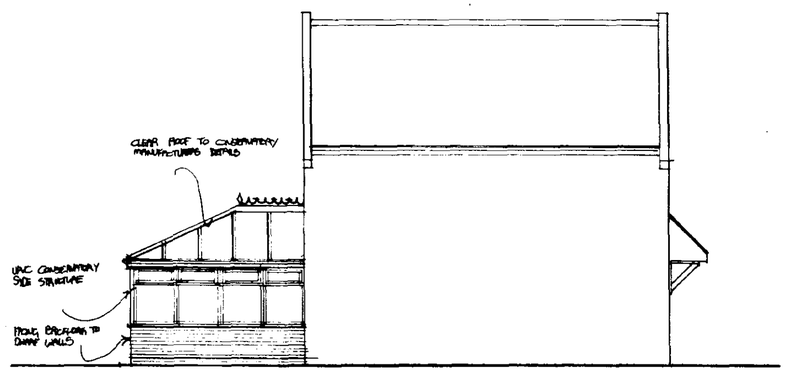


Side

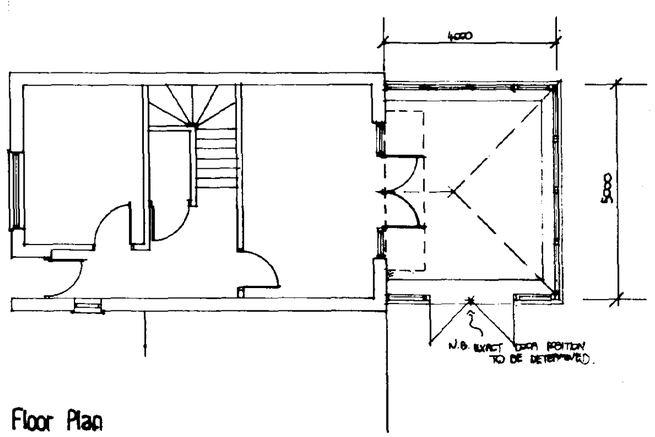

Floor Plan

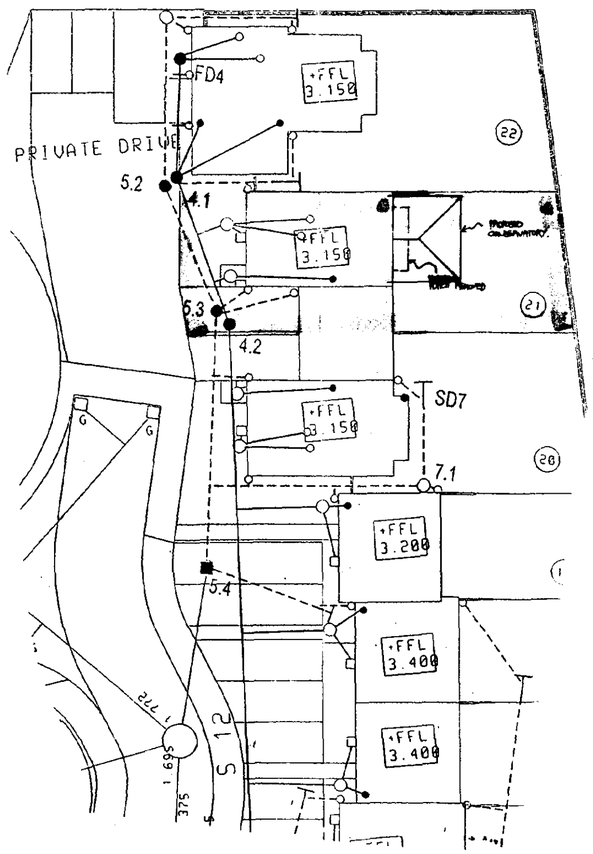

SITE PLAN Scale 1:250

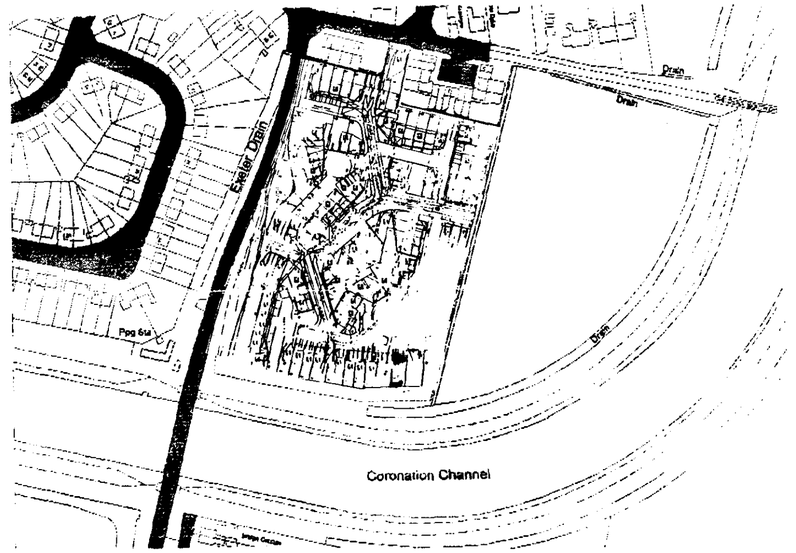

LOCATION PLAN Scale 1:2500

© This drawing is copyright.

Contractors must check all dimensions on Site. Only figured dimensions are to be worked from. Any foundation depths indicated are indicative only and must be in accordance with the consulting engineers design and/or agreed on Site with the local authority during excavations. Any discrepancies in the information contained herein must be reported to the Architect before work proceeds.

DETERMINED PLAN

SHDC
Planning & Development
10 MAY 2002
Ref 0599102

Project	CLAY LAKE LANE SPALDING HPC HOMES	
Drwg.	PLOT 21 CONSERVATORY	
Scale	1:100, 1:250	Date May '02
Drwg. no.	0114.2 / 121	Rev.

architects · designers · planning consultants
Old School House · 36 Boston Road · Sleaford
Lincolnshire · NG34 7EZ · Tel: 0529 414141
Fax: 0529 415757

clive wicks associates

©

UDO 06149