
PLANNING APPLICATION DRAWING

NOTES
Do NOT scale from this drawing or any other prepared by JDA in connection with this project
This drawing is copyright and may not be altered, traced, copied, photographed or used for any purpose other than for which it has been issued without written permission of the copyright holder.
The Contractor is to check all dimensions on site and report any discrepencies PRIOR TO commencing work.
All details shown on this drawing are based upon typical site conditions related to the area. No resposibility can be accepted for abnormal conditions unless theyhave been reported in detail so that design amendments may be considered.
All works and materials are to be in full accordance with current British Standards, Building Regulations, Agrement Certificates and Manufacturers printed instructions.
All Building Regulations inspections are to be carried out at the appropriate stages of work.

GENERAL
No work to commence until all statutory approvals have been obtained
All dimensions are to be checked on site by contractor prior to the commencement of work.
Drawings have been prepared solely for the procurement of statutory approvals.
All dimensions are in millimetres.
All levels shown are in metres.
No work is to commence on site until all structural calculations have been approved on site by the Building Control authority.
Any alterations to the design are to be formally agreed with the Local Authority.
Exact boundary positions are to be determined by reference to the deeds to the property.
Entire structure is to be built within the legal boundaries of the site.
Any encroachments over any boundaries are to be formally agreed with adjoining property owners.

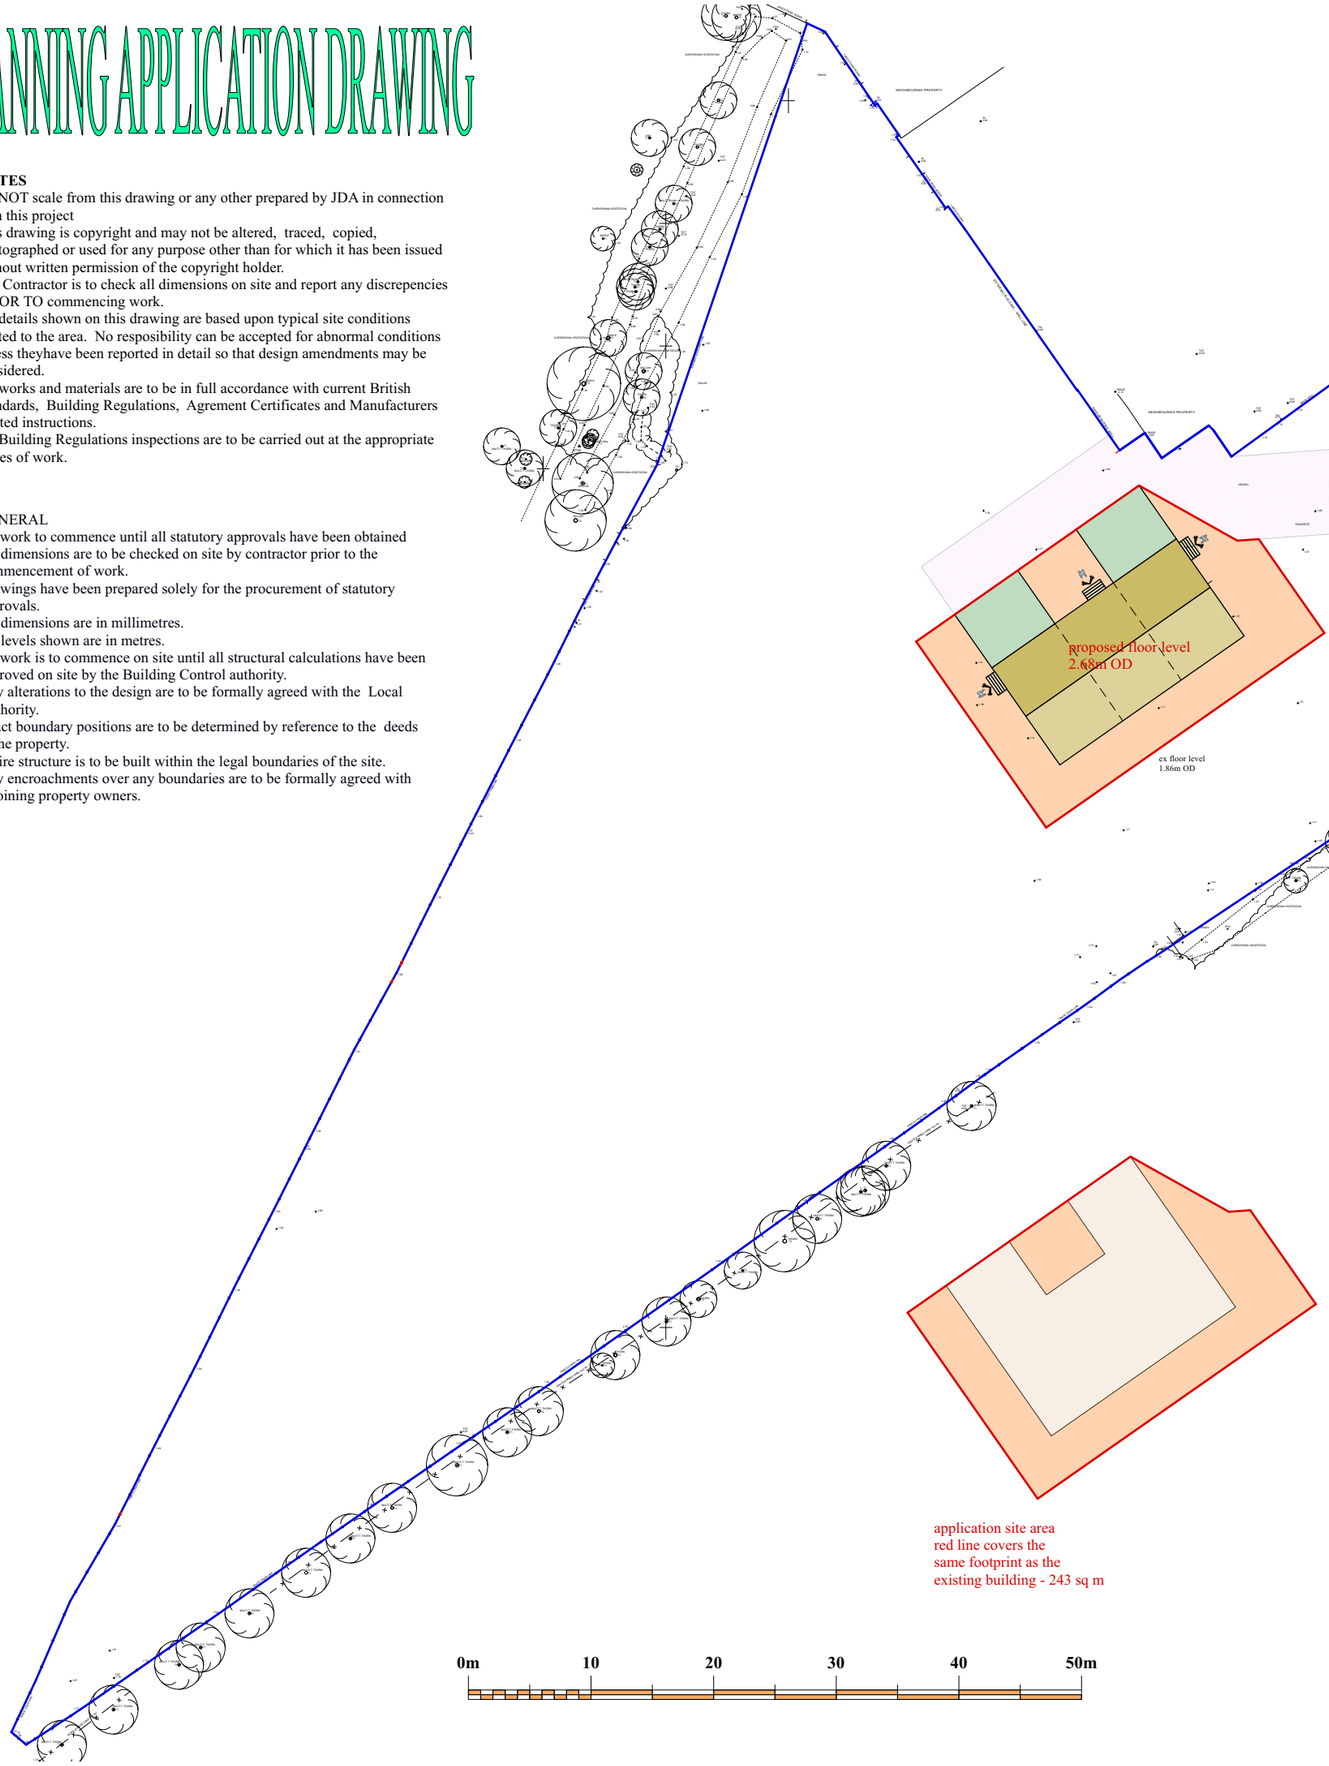

DEMOLITION - WHERE REQUIRED TO FACILITATE THE DEVELOPMENT
Measures to be put in place during and after the demolition to ensure the protection of the public, public amenities and adjoining properties.

Such measures to include:

- The shoring of adjoining buildings.
- The control of dust and noise generation.
- The weatherproofing of any parts of adjoining buildings which are left exposed by the demolition.
- The repairing and making good any damage to any adjacent building effected by the demolition.
- The removal of material or rubbish resulting from the clearance and demolition of the site.
- The disconnection, sealing or removal of any drain or sewer, as required.
- The making good of any disturbed ground.
- Any arrangements necessary for the disconnection off all services (e.g. gas, water, electricity).

Consultation with the Health and Safety Executive, and Fire Authority should be sought if burning structures or materials on site.

If the demolition is more than 50m³ in volume a formal notice of demolition is to be given to building control at least six weeks before any demolition work starts, in accordance with The Building Act 1984: Sections 80-83.

Consultation to be undertaken with the occupiers of adjacent buildings where applicable and a Party Wall agreement put in place. A planning application to demolish to be made where required.

All demolition work to comply with the Construction (Design and Management) Regulations 1994 and a Health and Safety plan is to be provided by the principal contractor.

If applicable, reference should be made to the Construction Design Management Plan.

cabe chartered building engineer

JOHN DICKIE ASSOCIATES

John Dickie Associates
Chartered Building Engineers
5, Victor Way,Cherry Holt Road,
Bourne, Lincs PE10 9PT
Tel 07778 297733 jda@ndirect.co.uk

Proposed Conversion of Agricultural Buildings into Three Dwellings at
Witteman Nurseries
South Drove, Spalding Lincs. PE11 3BD

Drawing Title : Site Plan
Date : April 2022
Scales 1 to 500 at A3 Portrait

Drawing No JDA/2022/720/SITE/001