




COPING DETAIL SCALE 1-5

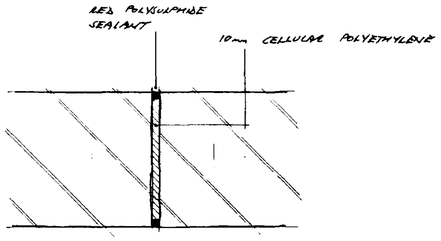


MOVEMENT JOINT DETAIL SCALE 1-5

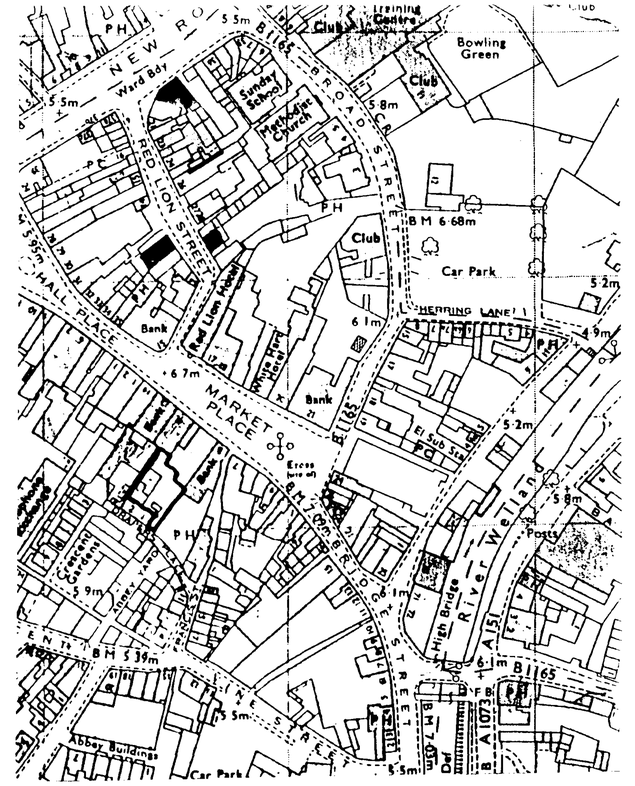


LOCATION PLAN SCALE 1-1250

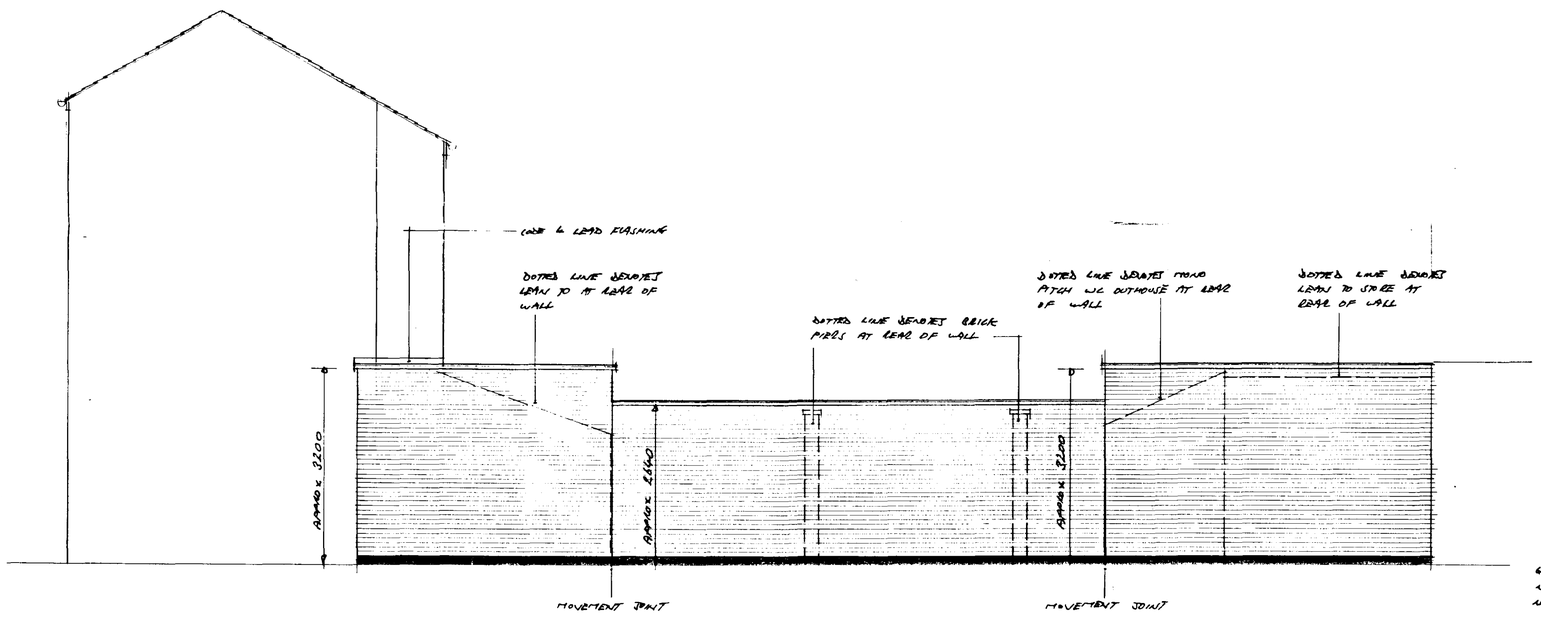

SOUTH EAST ELEVATION SCALE 1-50

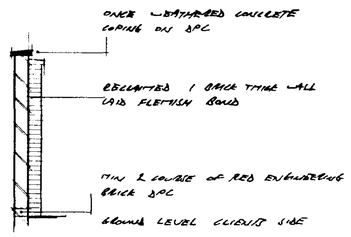

SECTION SCALE 1-50

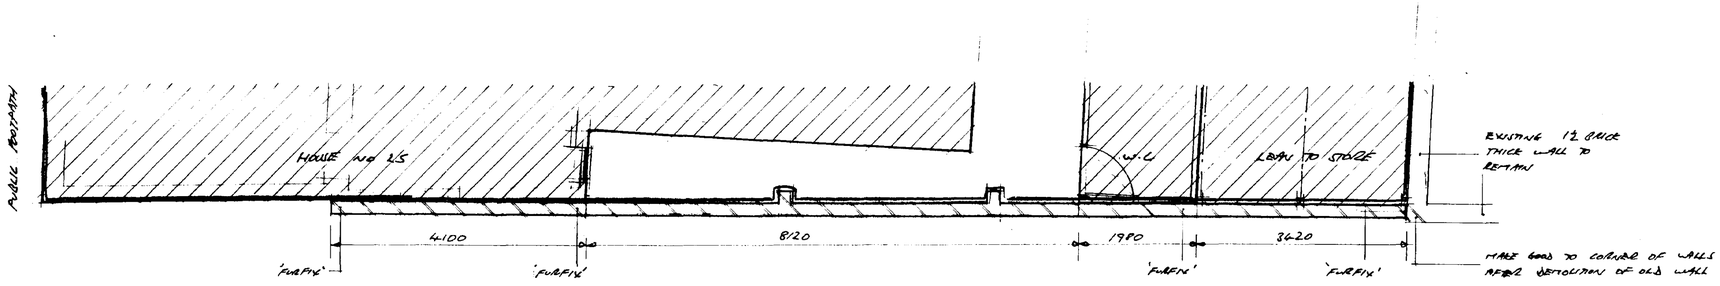

PLAN SCALE 1-50

DETERMINED PLAN
SOUTH HOLLAND DC
HOUSING & PLANNING
21 MAY 1997
Ref:

CONTRACTOR TO CHECK ALL DIMENSIONS ON SITE BEFORE WORK COMMENCES.

revision	date	init.	revision details

PODDINGTONS
Architectural Design Consultants
44 Double Street, Spalding, Lincs. PE11 2AB
Tel: 01775 761856 & 768296. Fax: 01775 710218

project
PROPOSED BOUNDARY WALL AT No 25, RED LION STREET, SPALDING FOR MR R. PALEY

drawing
PLANNING APPLICATION

scale: AS SHOWN
drawing no: 2740-1
date: MAY 97
drawn:
checked: