

SHDC
Planning & Development
- 9 JUL 2010
Ref: 0568-10

Site Location Plan

Scale 1:1250


remway Design Ltd
2nd Floor - 5B Sheepmarket
Spalding
PE11 1BH
Tel: 01775 768 921
e-mail: enquiries@remwaydesign.co.uk

Site :
6 Spring Street
Spalding

Client :
Mr P Smith

Date : *****
Scale : as noted

Drawing No:
1893 - 01

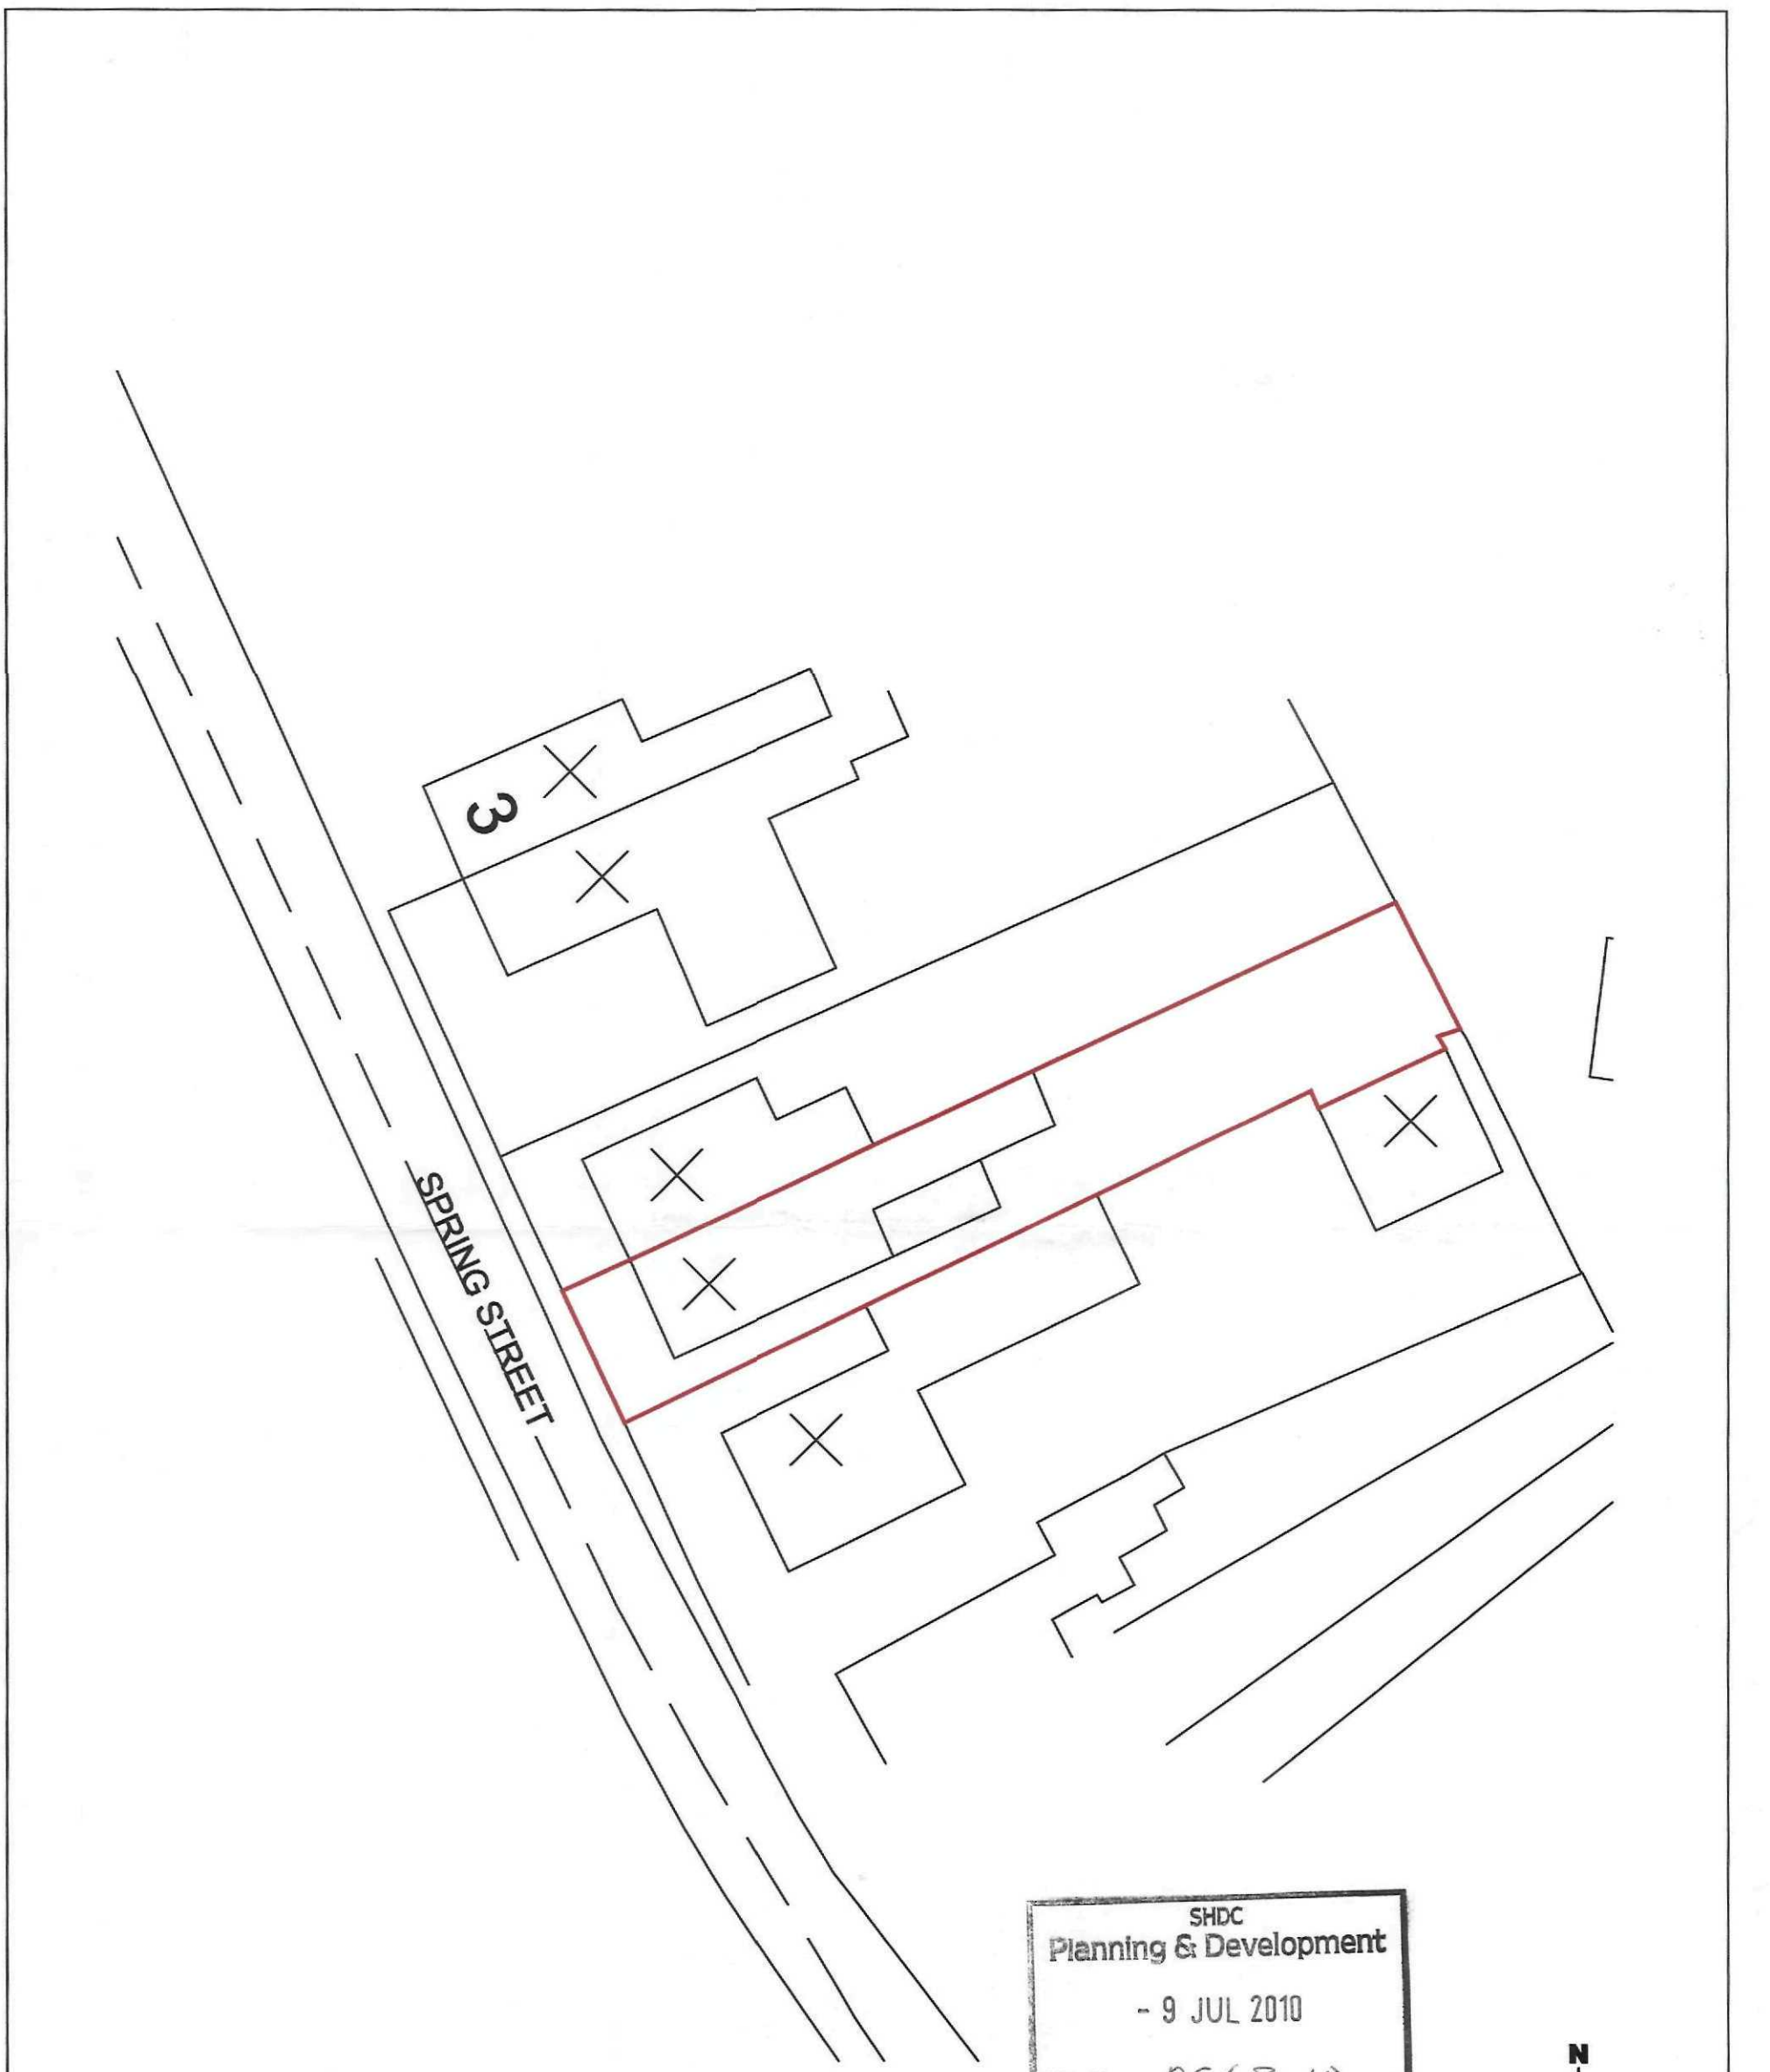

SHDC
Planning & Development
- 9 JUL 2010
Ref: 0568-10

Site Block Plan

Scale 1:250

N

remway Design Ltd
2nd Floor - 5B Sheepmarket
Spalding
PE11 1BH
Tel: 01775 768 921
e-mail: enquiries@remwaydesign.co.uk


Site :
6 Spring Street
Spalding

Client :
Mr P Smith

Date : *****
Scale : as noted


Drawing No:
1893 - 02

Contractor to check all Dimensions on site prior to ordering materials / commencing work.Do Not Scale from this Drawing - If in doubt then please ask

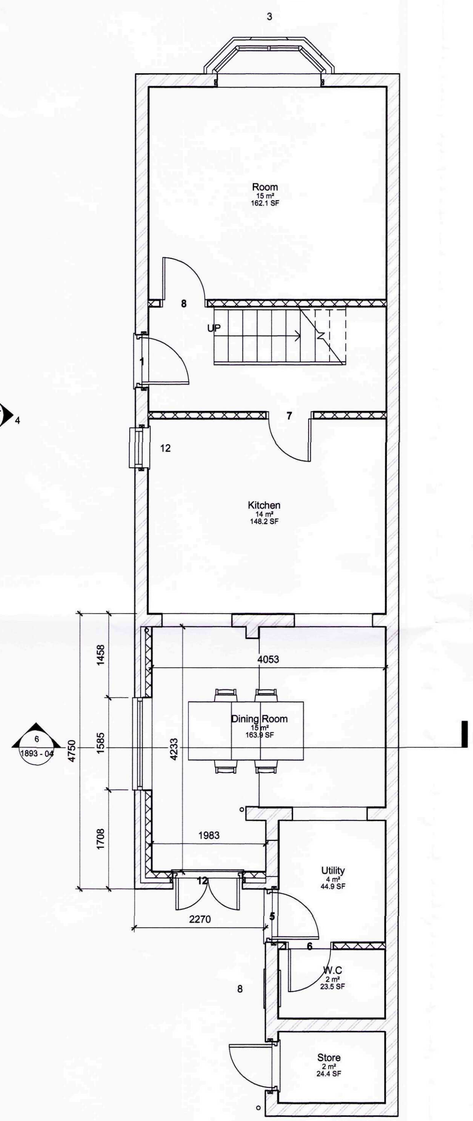

1 Grd Floor Proposed
1 : 50

3
1893 - 04

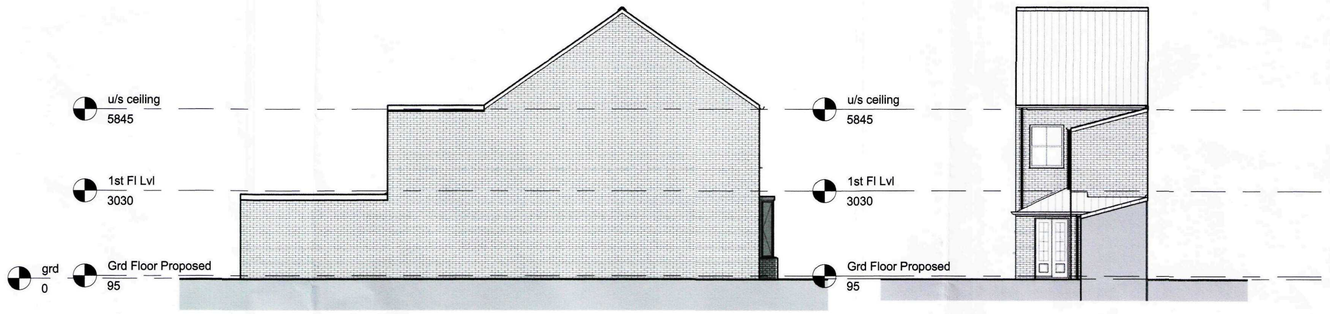


2 East
1 : 100


3 Rear Elevation
1 : 100



4 Side Elevation
1 : 100

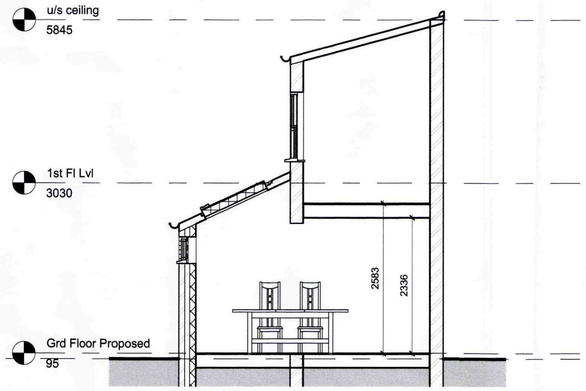

6 Section 5
1 : 50

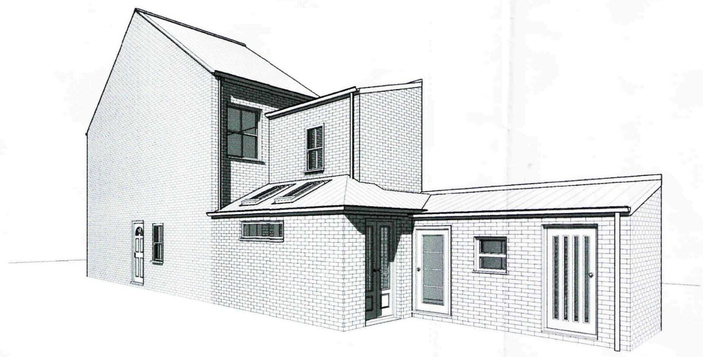

5 3D View 1

SHDC
Planning & Development
- 9 JUL 2010
Ref: 0568-10

GENERAL CONDITIONS
Contractors are responsible for checking all dimensions on site when work commences and before ordering any materials.Any discrepancies should be brought to the attention of the Client for remedial action before commencing further.
All materials not specified to be of a standard suitable for the work proposed and be fit for purpose.All work to be in accordance with good building practise and all necessary BS codes for Workmanship on Building Sites.

Revisions

Client:
Mr P Smith

Site:
Rear Extension at 6 Spring Street, Spalding


Drg Title:
Proposed Plans

remway Design Ltd
2nd Floor - 5B Sheepmarket
Spalding
P E 1 1 1 B H
Tel : 01775 768 921
e-mail: enquiries@remwaydesign.co.uk

Drg Size	Drawing Number	Revision:
a1	1893 - 04	


Due to areas of the structure being covered, unexposed or otherwise inaccessible the notes / specifications of existing materials are subject to confirmation of site when it is feasible to expose the relevant areas of construction.

Contractor to check all Dimensions on site prior to ordering materials / commencing work.Do Not Scale from this Drawing - If in doubt then please ask

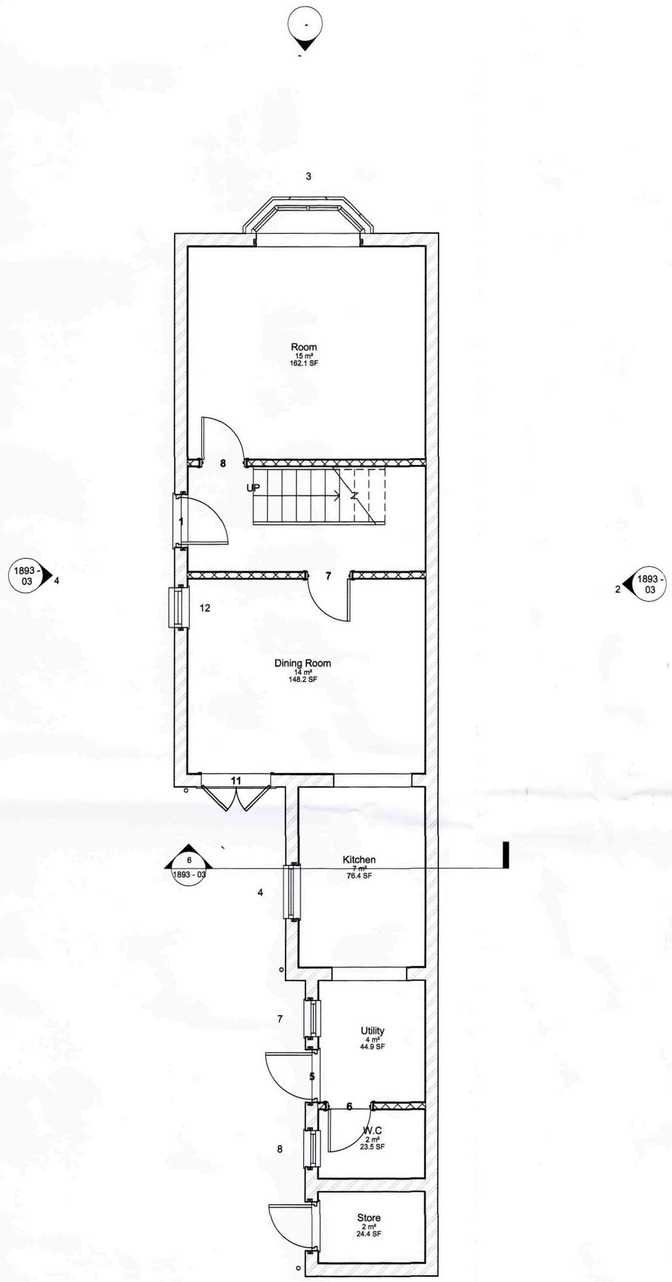

1 Grd Floor Existing
1 : 50

3
1893 - 03

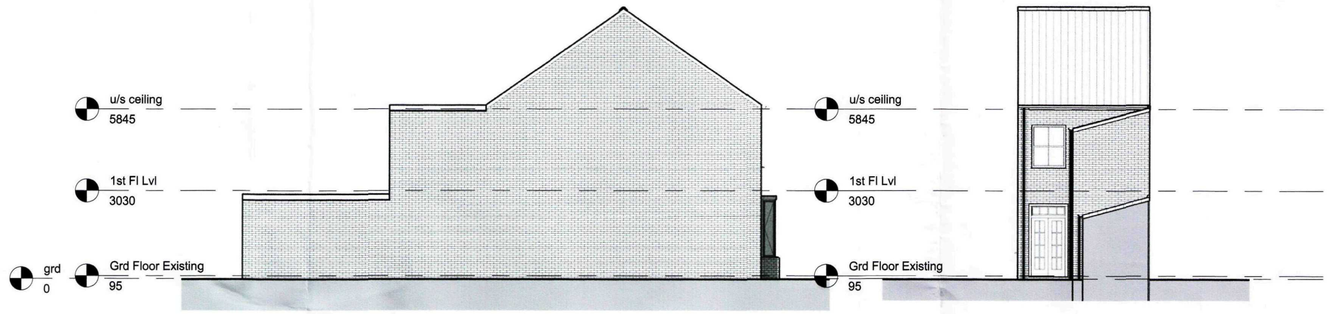


2 East
1 : 100

3 Rear Elevation
1 : 100



4 Side Elevation
1 : 100

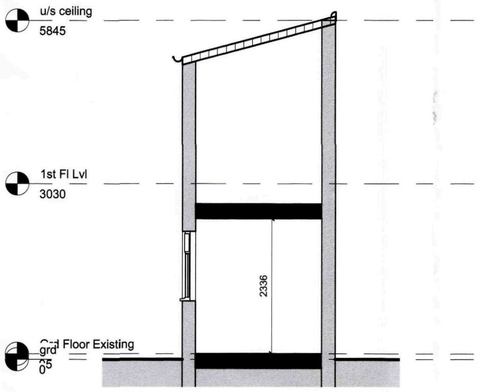

6 Section 5
1 : 50



5 3D View 1

SHDC
Planning & Development
- 9 JUL 2010
Ref: 0568-10

GENERAL CONDITIONS
Contractors are responsible for checking all dimensions on site when work commences and before ordering any materials.Any discrepancies should be brought to the attention of the Client for remedial action before commencing further.
All materials not specified to be of a standard suitable for the work proposed and be fit for purpose.All work to be in accordance with good building practise and all necessary BS codes for Workmanship on Building Sites.

Revisions

Client: **Mr P Smith**

Site: **Rear Extension at 6 Spring Street, Spalding**

Drg Title: **Existing Plans**

remway Design Ltd
2nd Floor - 5B Sheepmarket
Spalding
P E 1 1 1 B H
Tel : 01775 768 921
e-mail: enquiries@remwaydesign.co.uk

Drg Size	Drawing Number	Revision:
a1	1893 - 03	

Due to areas of the structure being covered, unexposed or otherwise inaccessible the notes / specifications of existing materials are subject to confirmation of site when it is feasible to expose the relevant areas of construction.