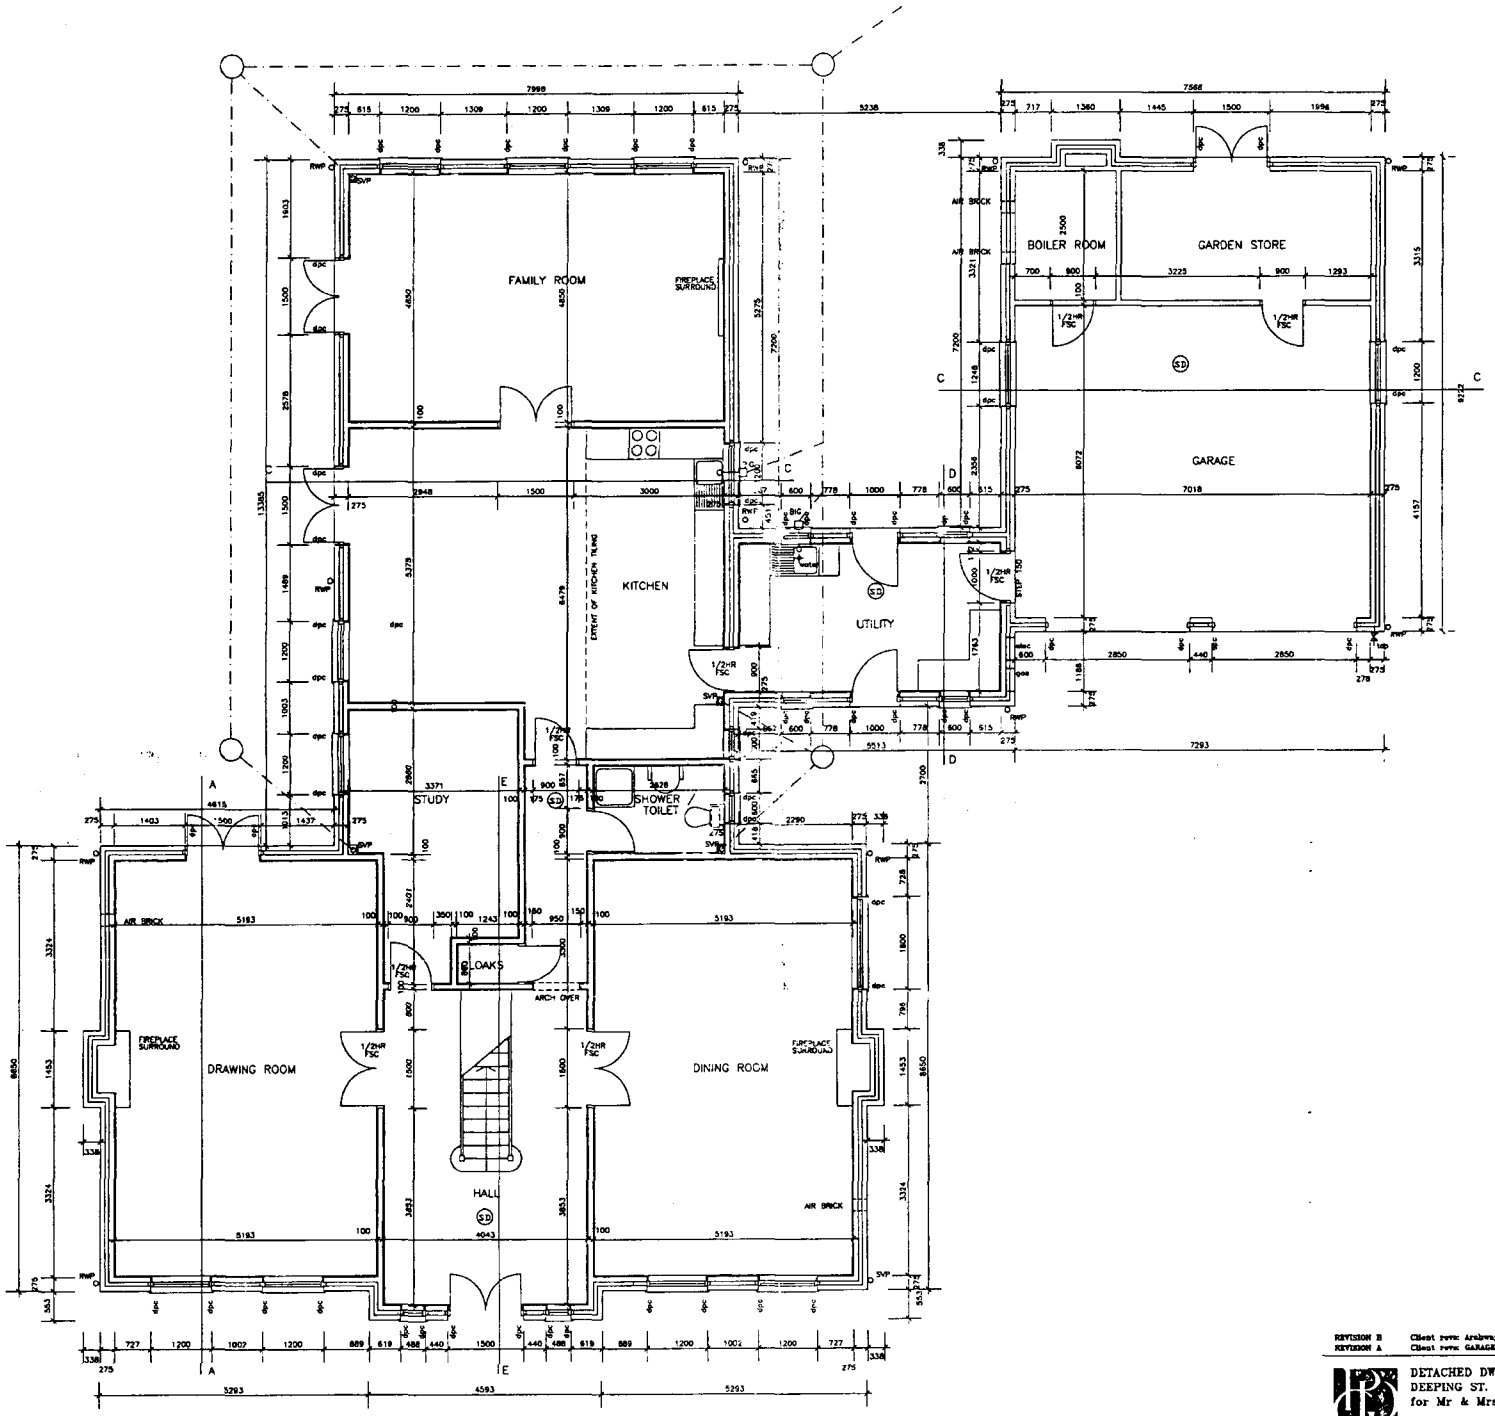


APPLICATION
Ref. A2

RECEIVED
22 DEC 2000
Ref: 0314/00

REVISION B	Client revs: Archway to corridor	CRB	15Nov00
REVISION A	Client revs: GARAGE; width and doors.	CRB	15Nov00


DETACHED DWELLING, BRICKYARD COTTAGES
DEEPING ST. NICHOLAS, SPALDING
for Mr & Mrs M Zimmermann

GROUND FLOOR PLAN

PETERBOROUGH DESIGN GROUP
Toll Bar House
Shrewsbury Avenue
Peterborough PE2 7EX
Tel: 01733 371000
Fax: 01733 370688

Scale: 1:50 Date: 25.10.00 Drawn: CRB Checked: Drawing Number: 00077/L(20)01B

H03/0314/00

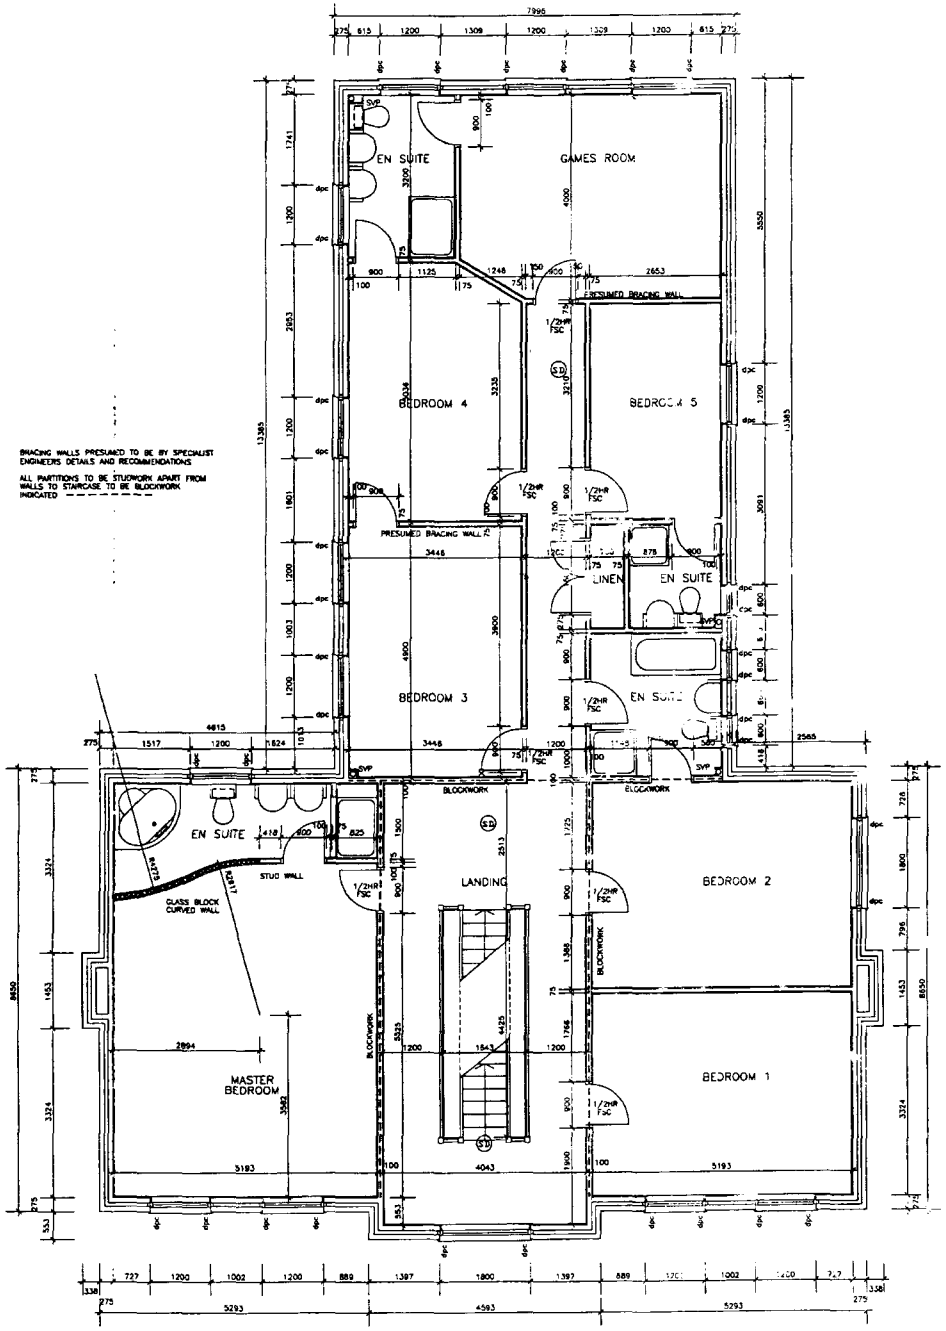

Ref. A2

Revision C	CLIENT REVS; Door between Bedrooms 3 & 4	CRB	30Nov00
Revision B	CLIENT REVS; Staircase to roof rooms	CRB	22Nov00
Revision A	Client revs: Wall to Beds 4 / 5. Additional basin to Bedroom 5 Ensuite	CRB	15Nov00


DETACHED DWELLING, BRICKYARD COTTAGES
DEEPING ST. NICHOLAS, SPALDING
for Mr & Mrs M Zimmermann

FIRST FLOOR PLAN

PETERBOROUGH DESIGN GROUP
Toll Bar House
Shrewsbury Avenue
Peterborough PE3 7UG
Tel: 01733 371000
Fax: 01733 370666


Scale: 1:50 Date: 25.10.00 Drawn: CRB Checked: Drawing Number: 00077/2(20)03C

PROPOSED EXTENSION ONTO EXISTING DWELLING AT 27 OSIER ROAD, SPALDING, LINCS. FOR MRS J. L. NEAL.

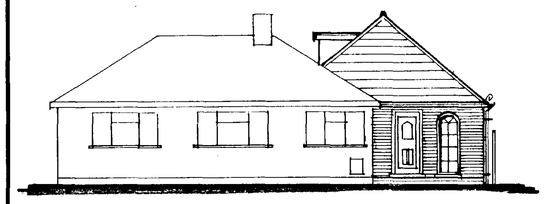


FRONT ELEVATION


SCALE 1:100

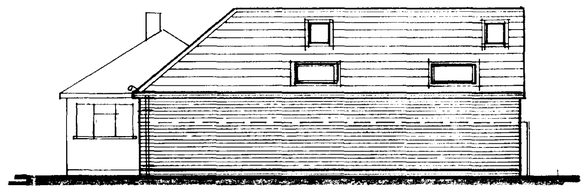

SIDE ELEVATION

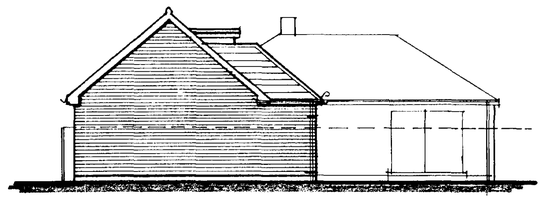


REAR ELEVATION

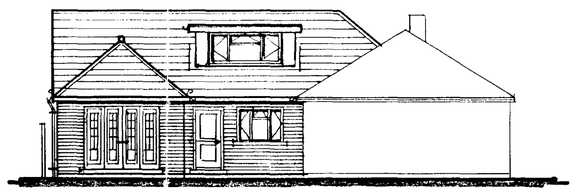

SIDE ELEVATION


FACING BRICK (ALL TO MATCH EXISTING BUNGALOW)
L.B.C. RUSTIC

ROOF TILES (ALL TO MATCH EXISTING BUNGALOW)
REDLAND OR SIMILAR APPROVED TYPE: 49
GRANULAR COLOUR: BROWN

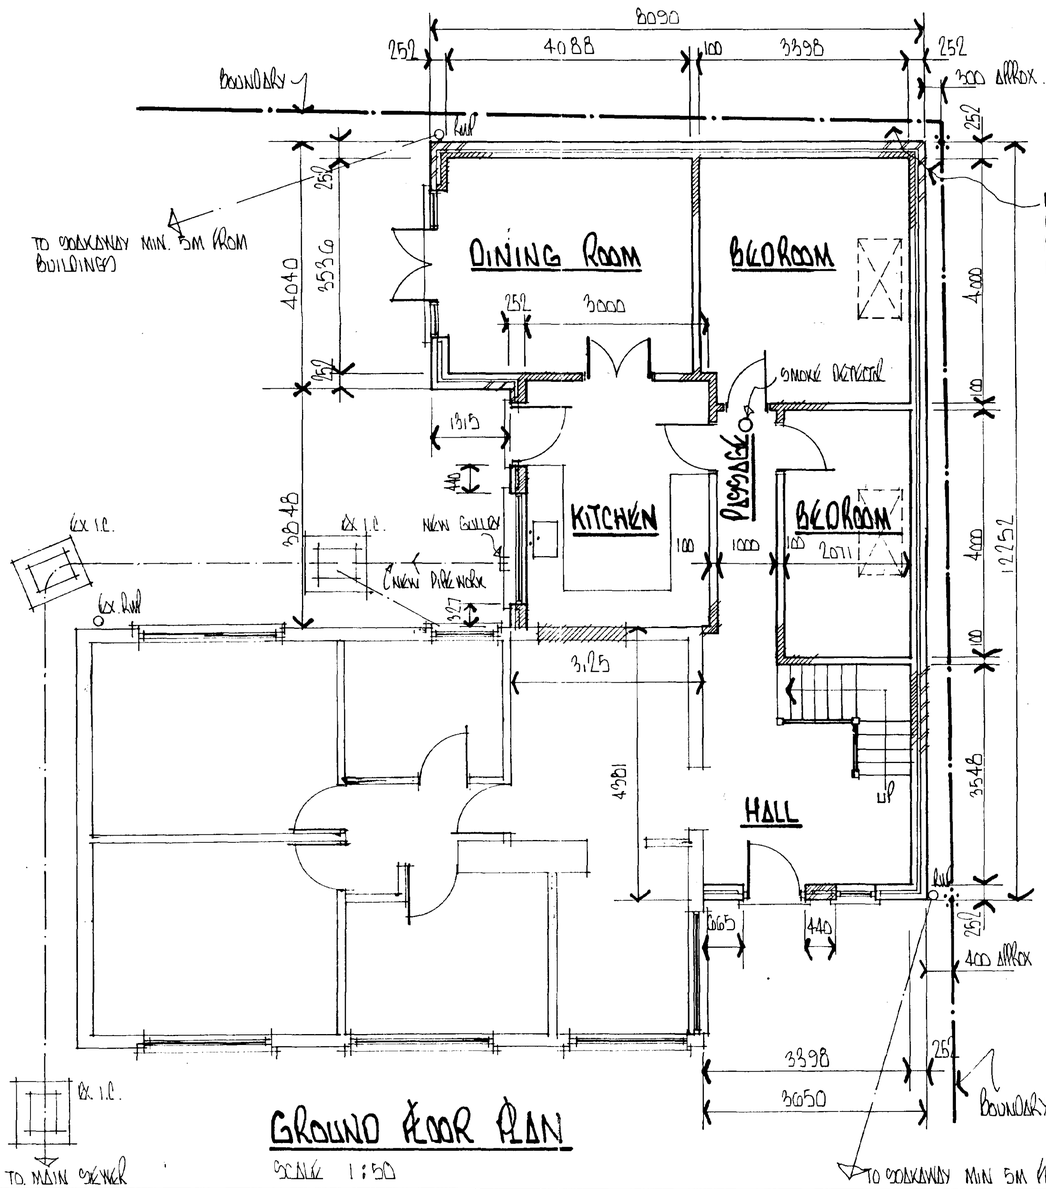

GROUND FLOOR PLAN

SCALE 1:50

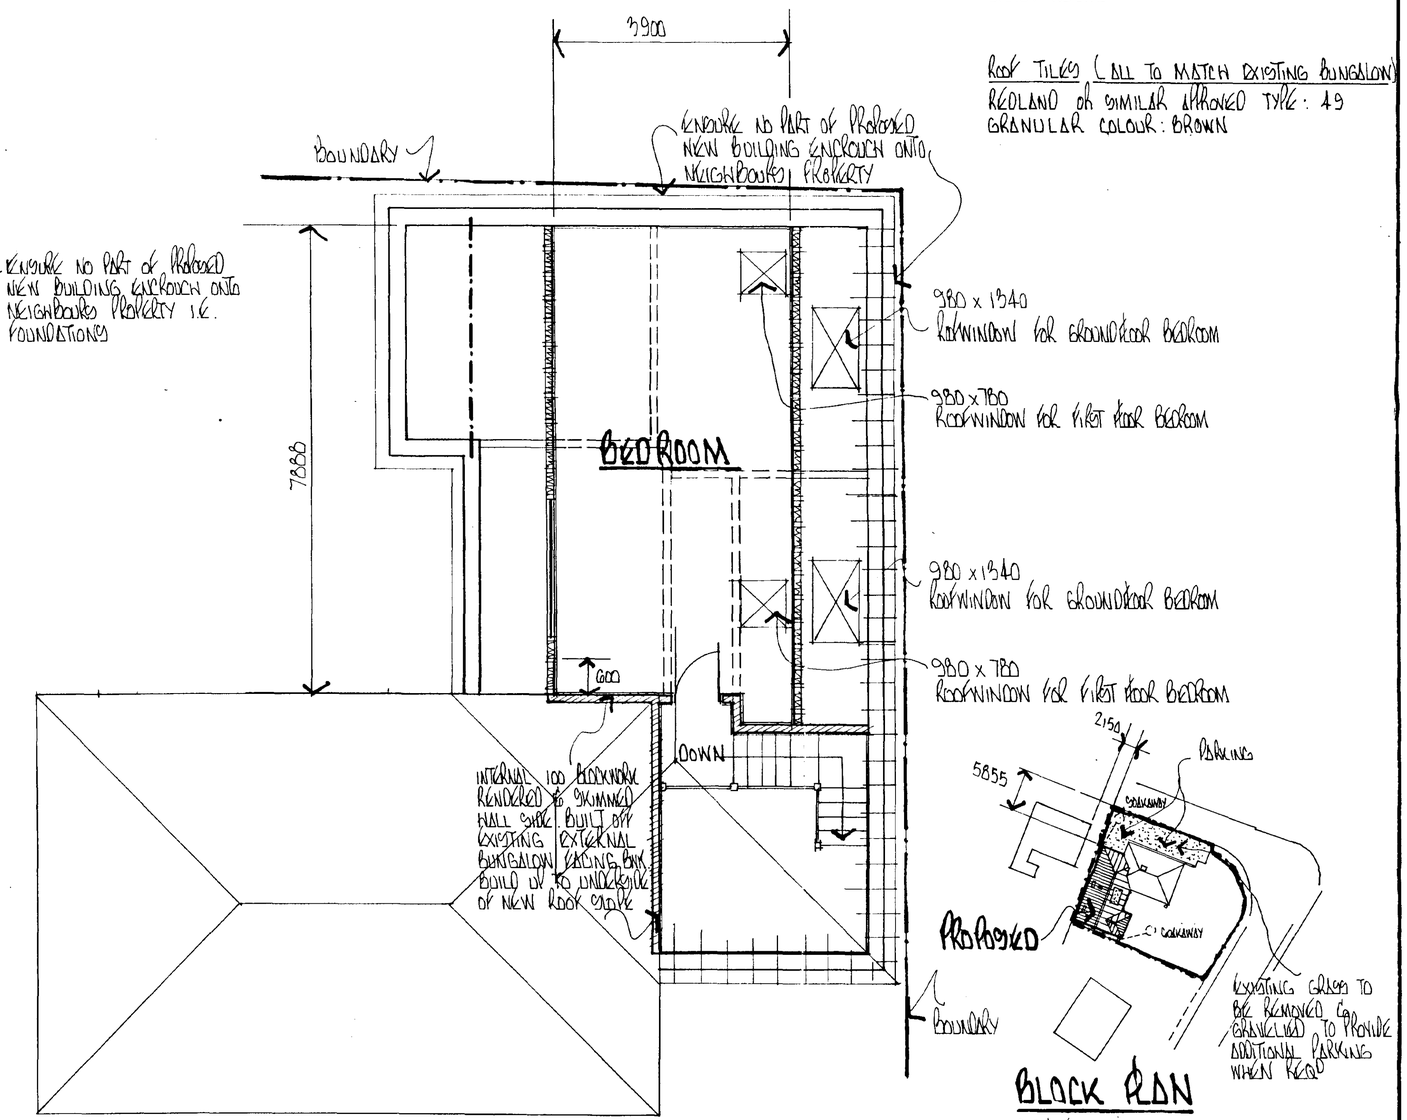

FIRST FLOOR PLAN

BLOCK PLAN

SCALE 1:500

SOUTH HOLLAND DC
HOUSING & PLANNING
14 MAR 2001
Ref: 0572/01

DRWG 1 OF 1