




NORTH ELEVATION

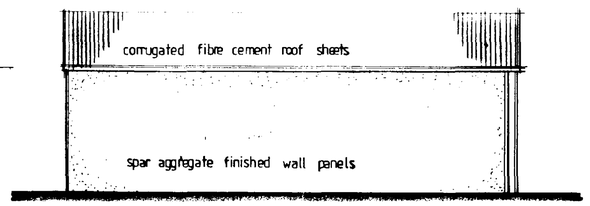


WEST ELEVATION

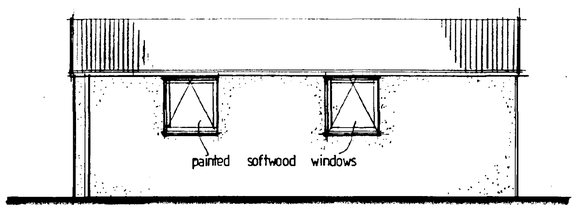

EAST ELEVATION

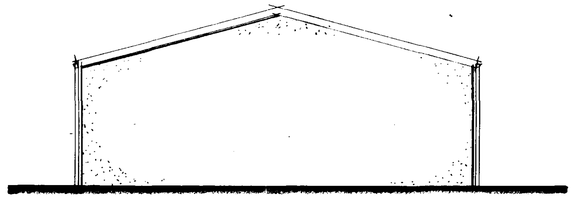


SOUTH ELEVATION

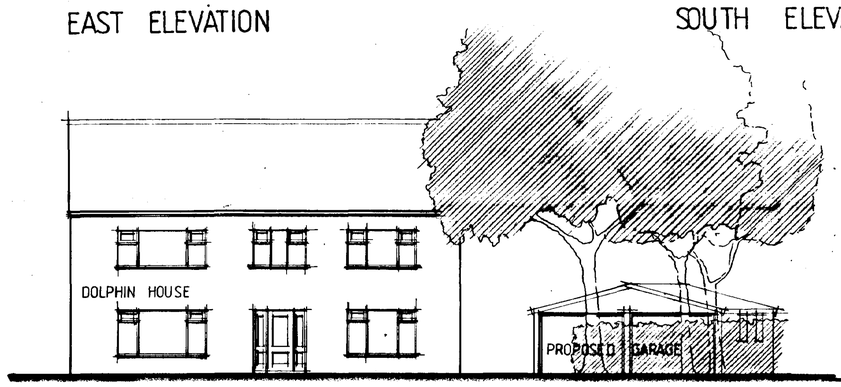


NORTH ELEVATION FROM HORSESHOE ROAD [1:100]


NOTE: GARAGE TO BE STANDARD PREFABRICATED TYPE 'Spar Apex' BY BANBURY COMPTON LTD

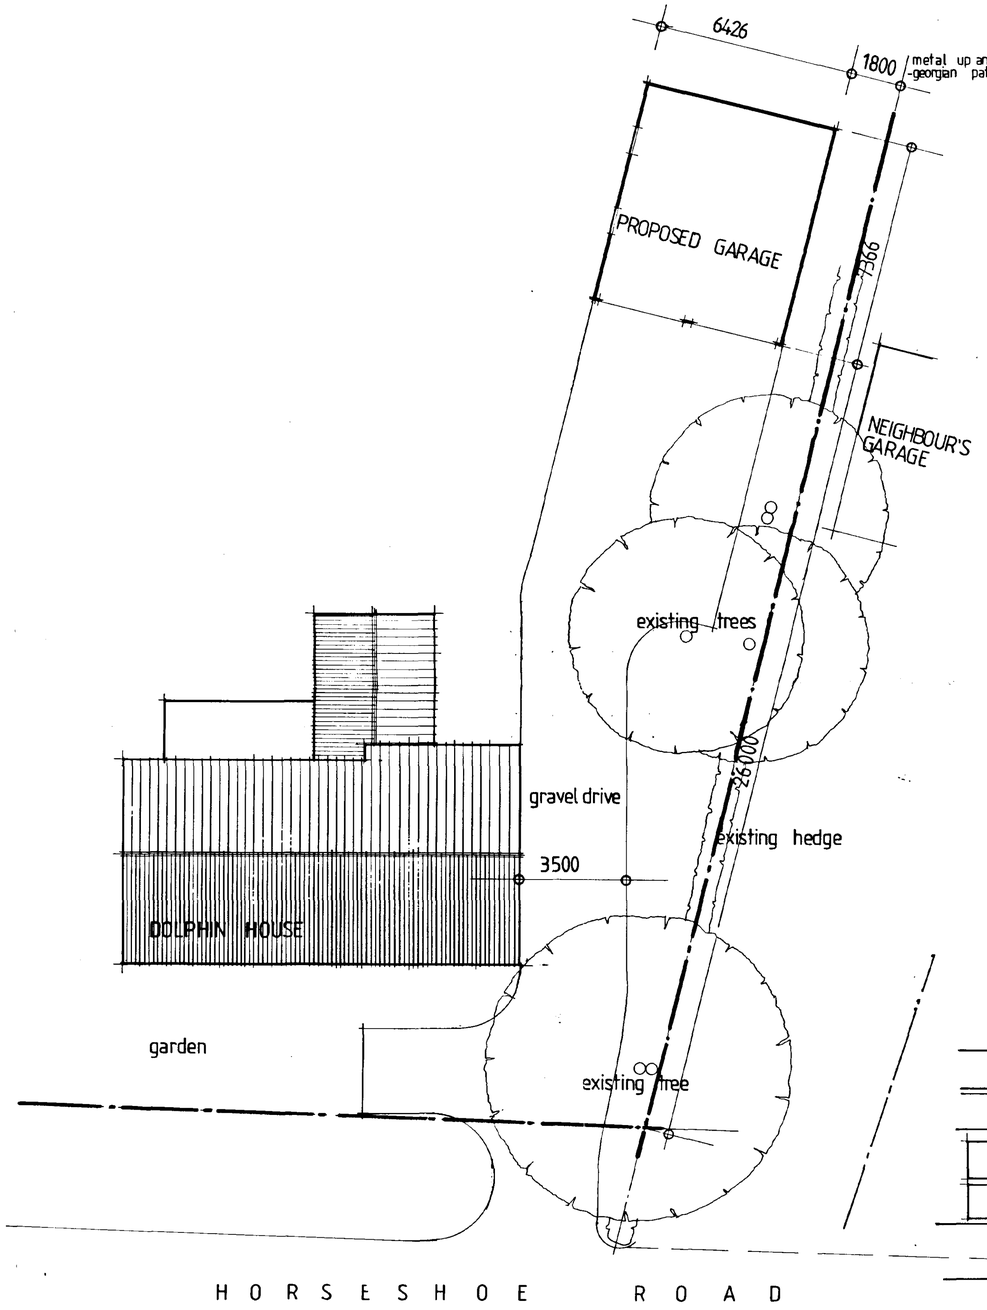

GROUND FLOOR PLAN

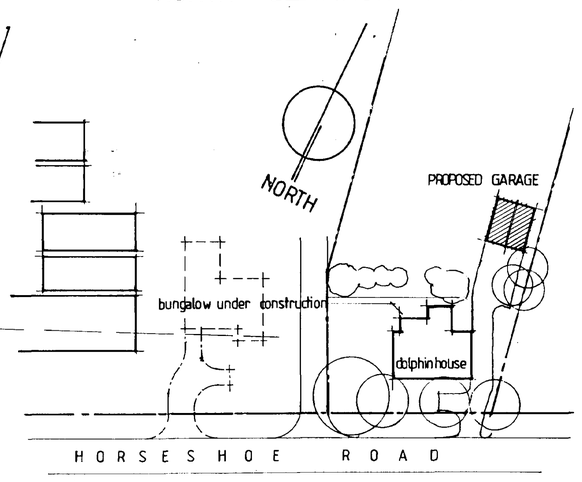

SITE PLAN [1:500]

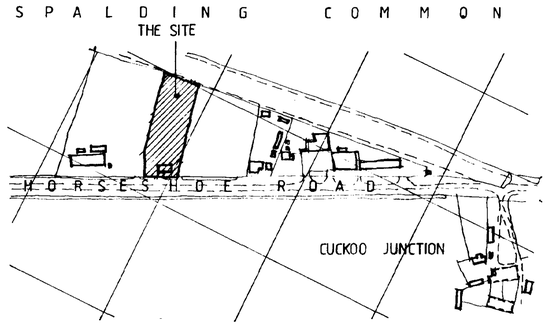

LOCATION PLAN [1:2500]

APPROVED PLAN
Ref.


SOUTH HOLLAND DC
HOUSING & PLANNING
- 4 SEP 1997
Ref: 0574/97

TREVOR A CLAY R.I.B.A.
CHARTERED ARCHITECT
14 OLD FENDIKE ROAD
WESTON HILLS
SPALDING
LINCOLNSHIRE PE12 6DD


Project:
PROPOSED GARAGE AT DOLPHIN HOUSE
HORSESHOE ROAD, SPALDING FOR
MR AND MRS C. BOND

Drawing:
DESIGN DRAWING NO. 2


Date: 25-08-97	Proj. No: 97/011/PA	
Scale: 1:100+50	Drg. No: 002	Rev:

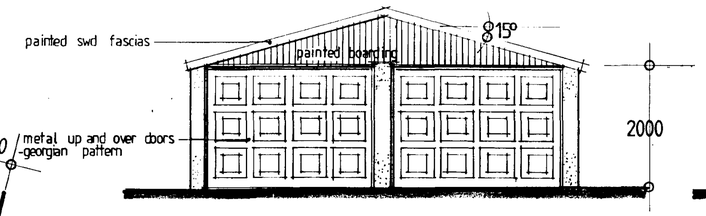


NORTH ELEVATION

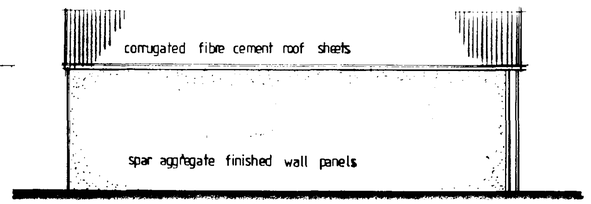


WEST ELEVATION

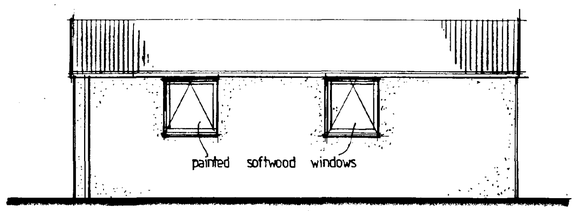

EAST ELEVATION

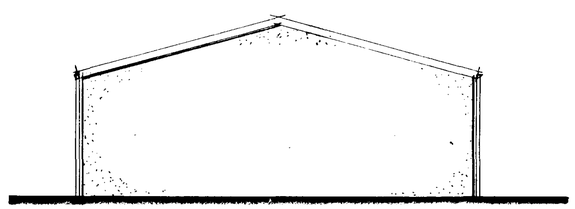


SOUTH ELEVATION

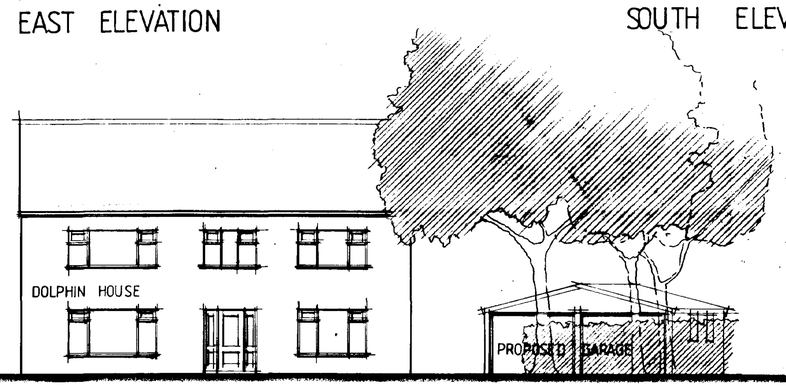


NORTH ELEVATION FROM HORSESHOE ROAD [1:100]


NOTE: GARAGE TO BE STANDARD PREFABRICATED TYPE "Spar Apex" BY BANBURY COMPTON LTD

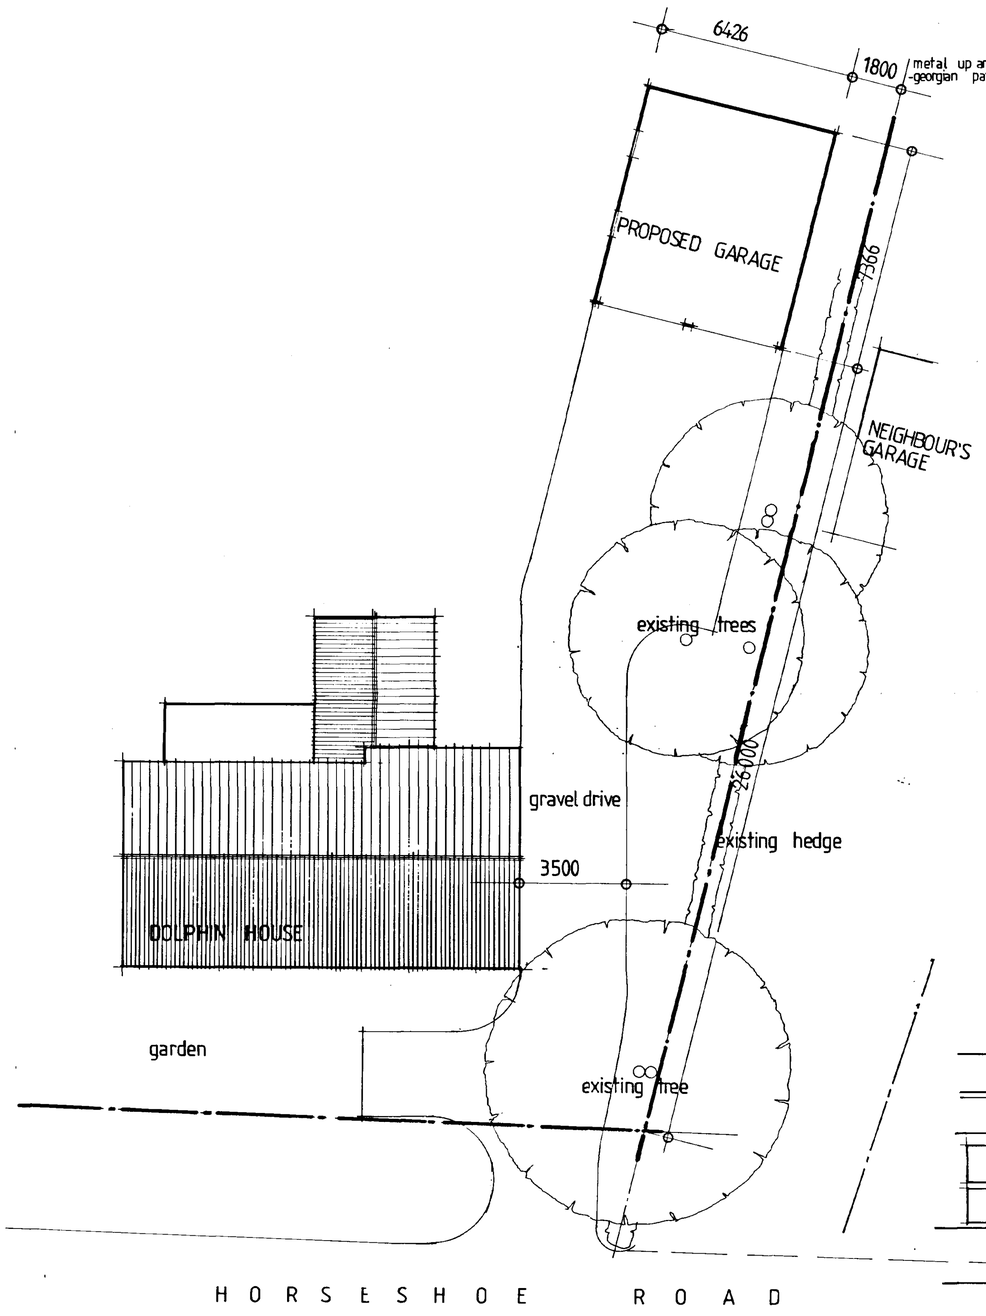

GROUND FLOOR PLAN

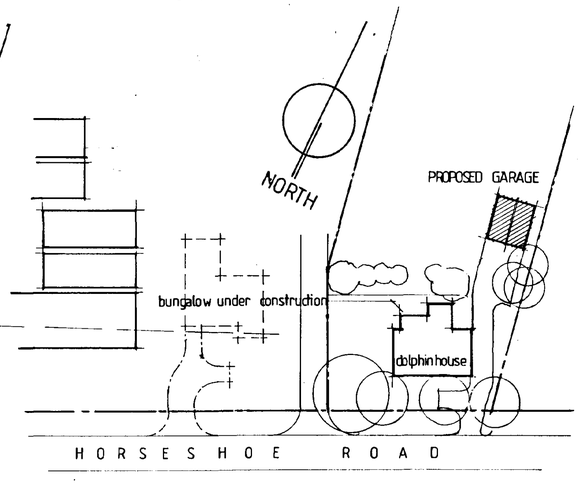

SITE PLAN [1:500]

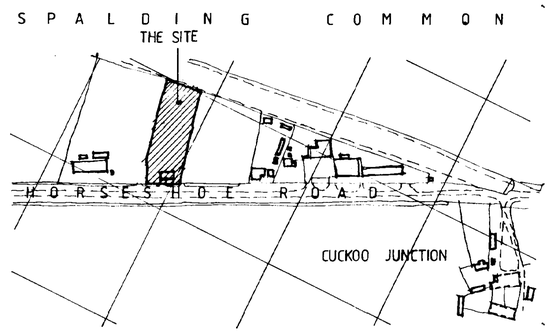

LOCATION PLAN [1:2500]

AMENDED PLAN
Ref.


SOUTH HOLLAND DC
HOUSING & PLANNING
-4 SEP 1997
Ref: 0574/97

TREVOR A CLAY R.I.B.A.
CHARTERED ARCHITECT
14 OLD FENDIKE ROAD
WESTON HILLS
SPALDING
LINCOLNSHIRE PE12 6DD


Project:
PROPOSED GARAGE AT DOLPHIN HOUSE
HORSESHOE ROAD, SPALDING FOR
MR AND MRS C. BOND

Drawing:
DESIGN DRAWING NO. 2


Date: 25-08-97	Proj. No: 97/011/PA	
Scale: 1:100+50	Drg. No: 002	Rev:

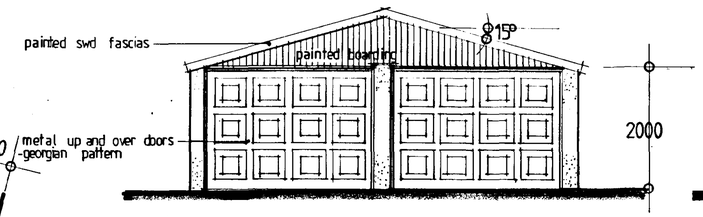


NORTH ELEVATION

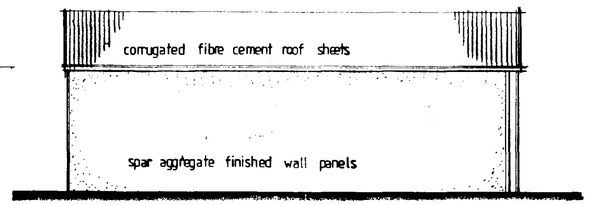


WEST ELEVATION

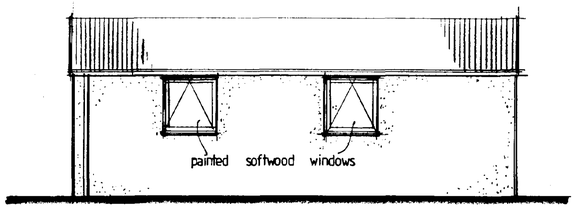

EAST ELEVATION

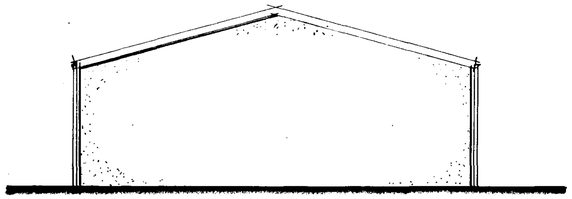


SOUTH ELEVATION

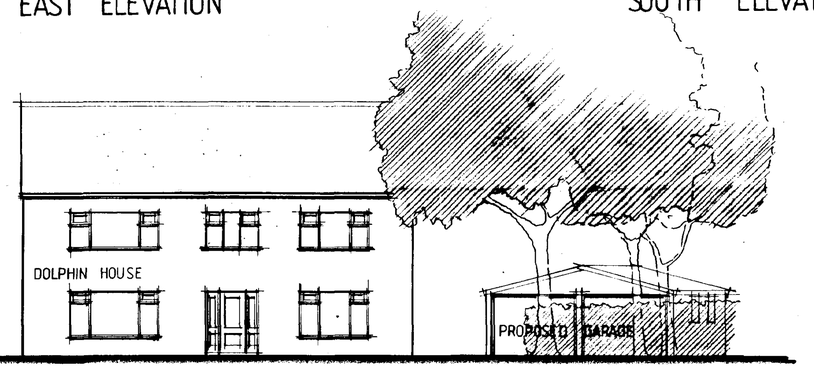


NORTH ELEVATION FROM HORSESHOE ROAD [1:100]


NOTE: GARAGE TO BE STANDARD PREFABRICATED TYPE 'Spar Apex' BY BANBURY COMPTON LTD

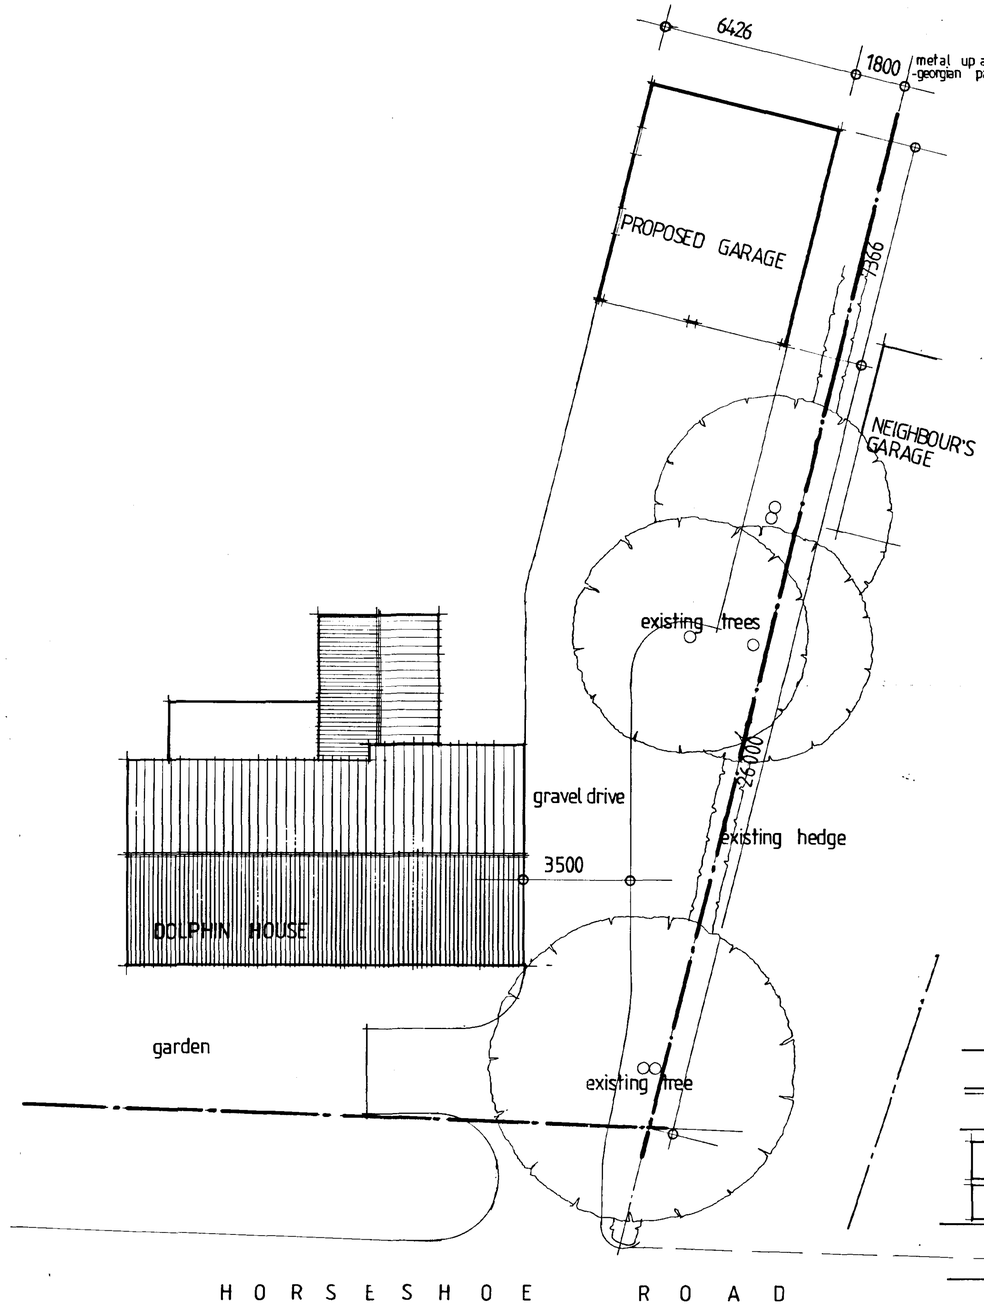

GROUND FLOOR PLAN

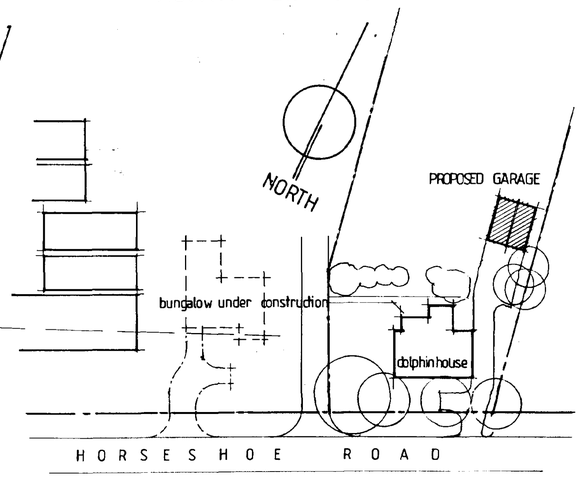

SITE PLAN [1:500]

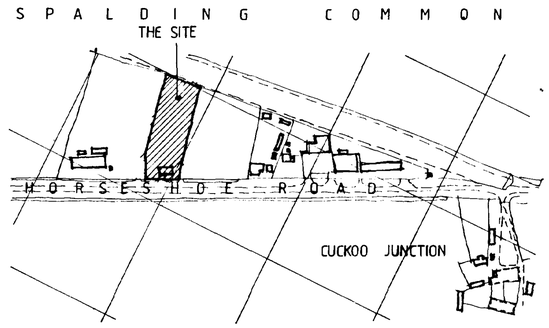

LOCATION PLAN [1:2500]

AMENDED PLAN
Ref.

SOUTH HOLLAND DC
HOUSING & PLANNING
-4 SEP 1997
Ref: 0574/97

TREVOR A CLAY R.I.B.A.
CHARTERED ARCHITECT
14 OLD FENDIKE ROAD
WESTON HILLS
SPALDING
LINCOLNSHIRE PE12 6DD


Project:
PROPOSED GARAGE AT DOLPHIN HOUSE
HORSESHOE ROAD, SPALDING FOR
MR AND MRS C. BOND

Drawing:
DESIGN DRAWING NO. 2


Date: 25-08-97	Proj. No: 97/011/PA	
Scale: 1:100\50	Drg. No: 002	Rev:




NORTH ELEVATION

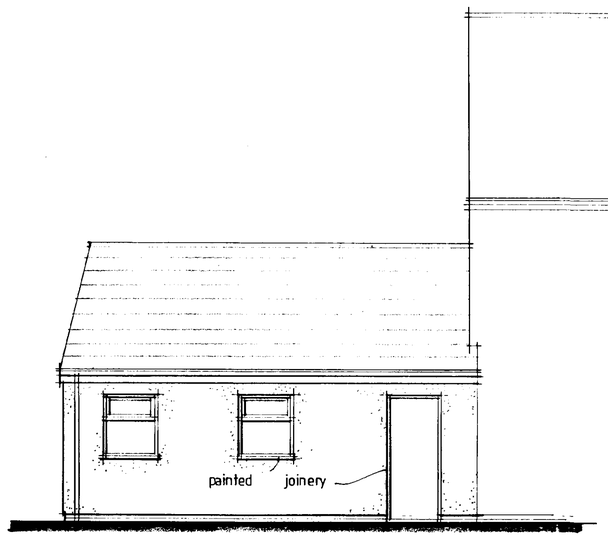


WEST ELEVATION

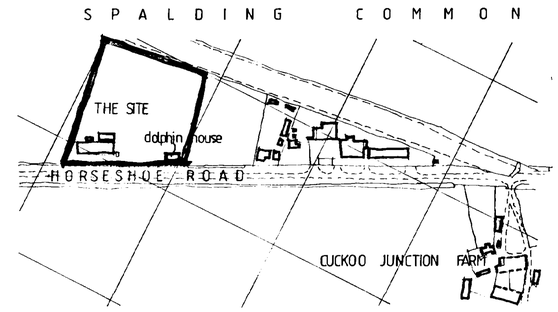


LOCATION PLAN 1:2500

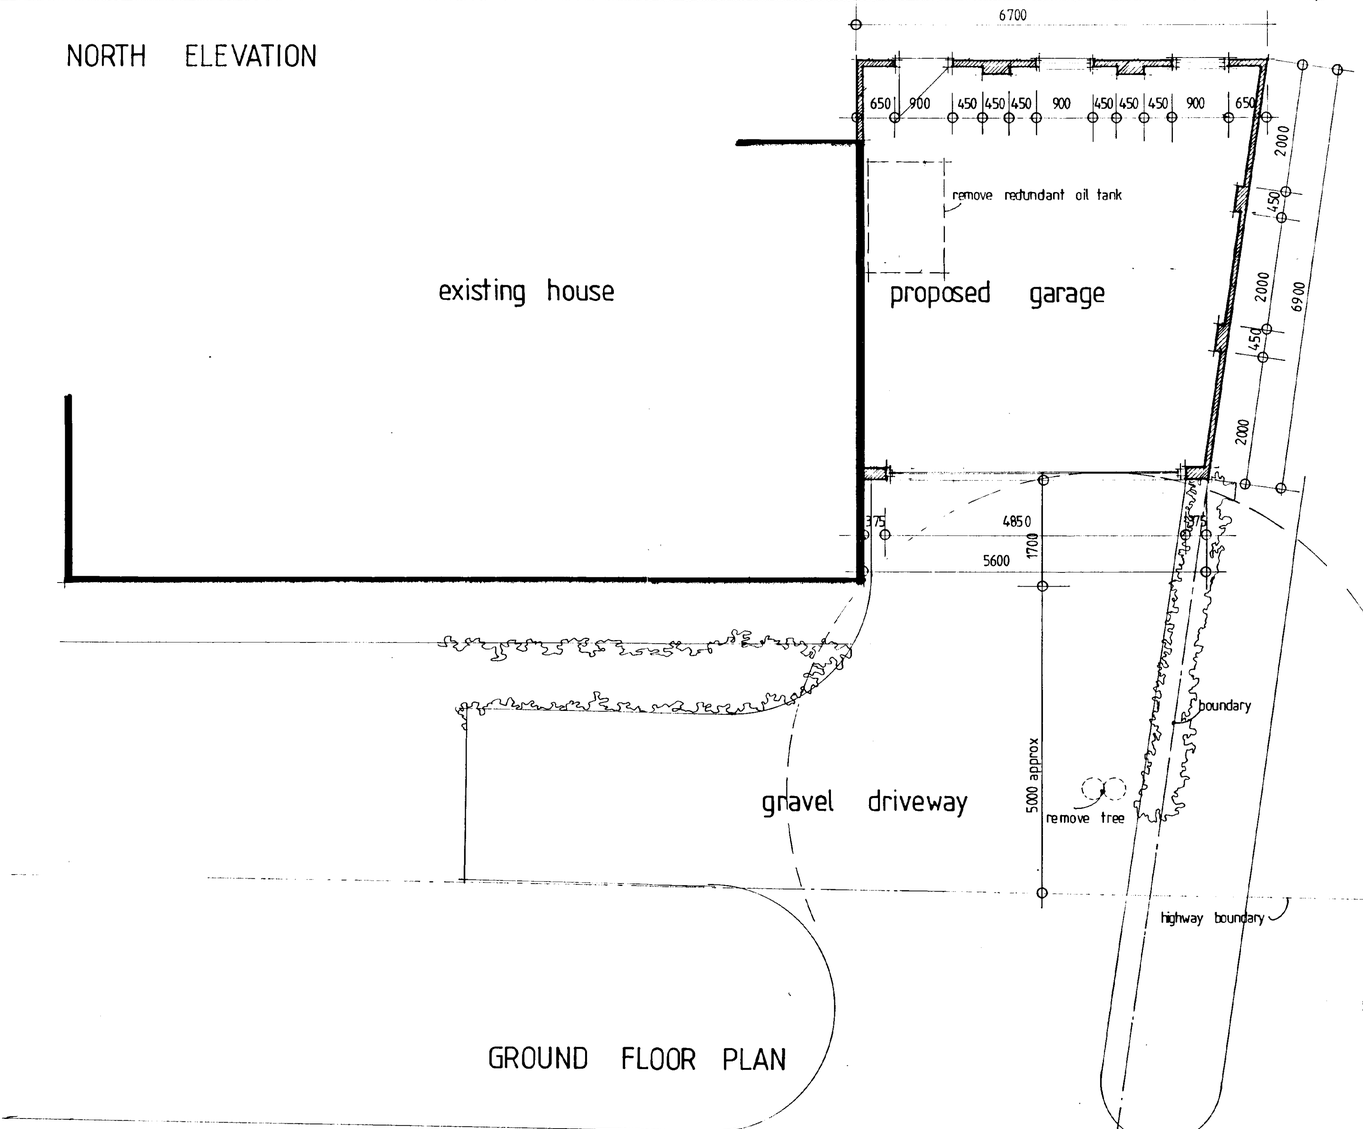


GROUND FLOOR PLAN

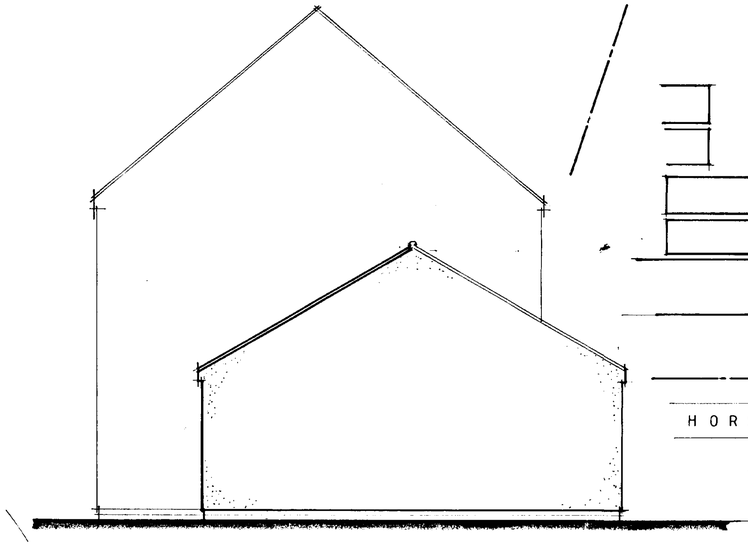

SOUTH ELEVATION

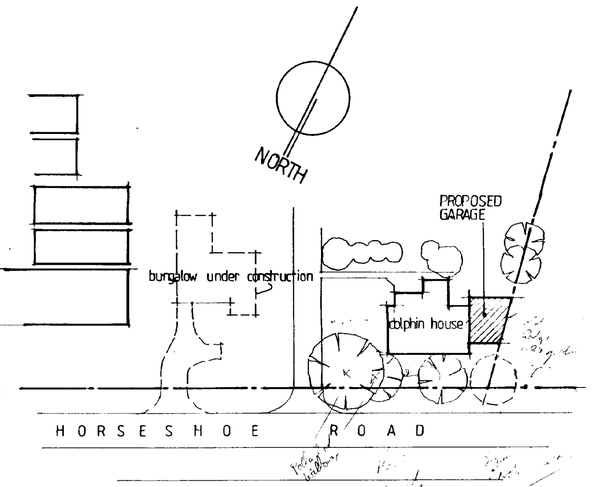

SITE PLAN 1:500

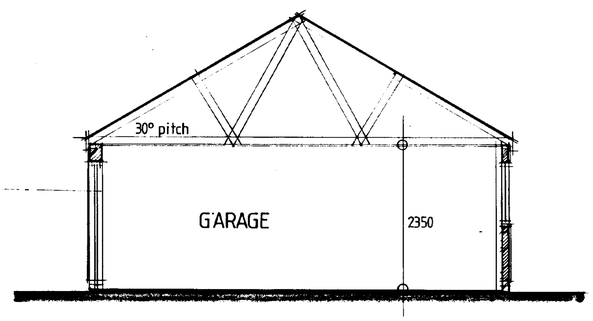

GARAGE SECTION

SOUTH HOLLAND DC
HOUSING & PLANNING
22 MAY 1997
Ref: 0514/97

TREVOR A CLAY R.I.B.A.
CHARTERED ARCHITECT
14 OLD FENDIKE ROAD
WESTON HILLS
SPALDING
LINCOLNSHIRE PE12 6DD

Project:
PROPOSED GARAGE AT DOLPHIN HOUSE, HORSESHOE ROAD, SPALDING FOR MR AND MRS C BOND

Drawing:
DESIGN DRAWING

Date: 19 MAY 97	Proj. No: 97/011/PA	
Scale: 1:50	Drg. No: 001	Rev: