
SHELVING PROFILE AND PRODUCT LAYOUT CAN ONLY BE ALTERED WITH PRIOR AUTHORISATION. THE STORES DEVELOPEMENT DEPARTMENT MUST BE CONTACTED.

ALL SITE DIMENSIONS MUST BE CHECKED PRIOR TO ANY BUILDING WORKS OR RETAIL LAYOUTS BEING DONE.



SIDE ELEVATION

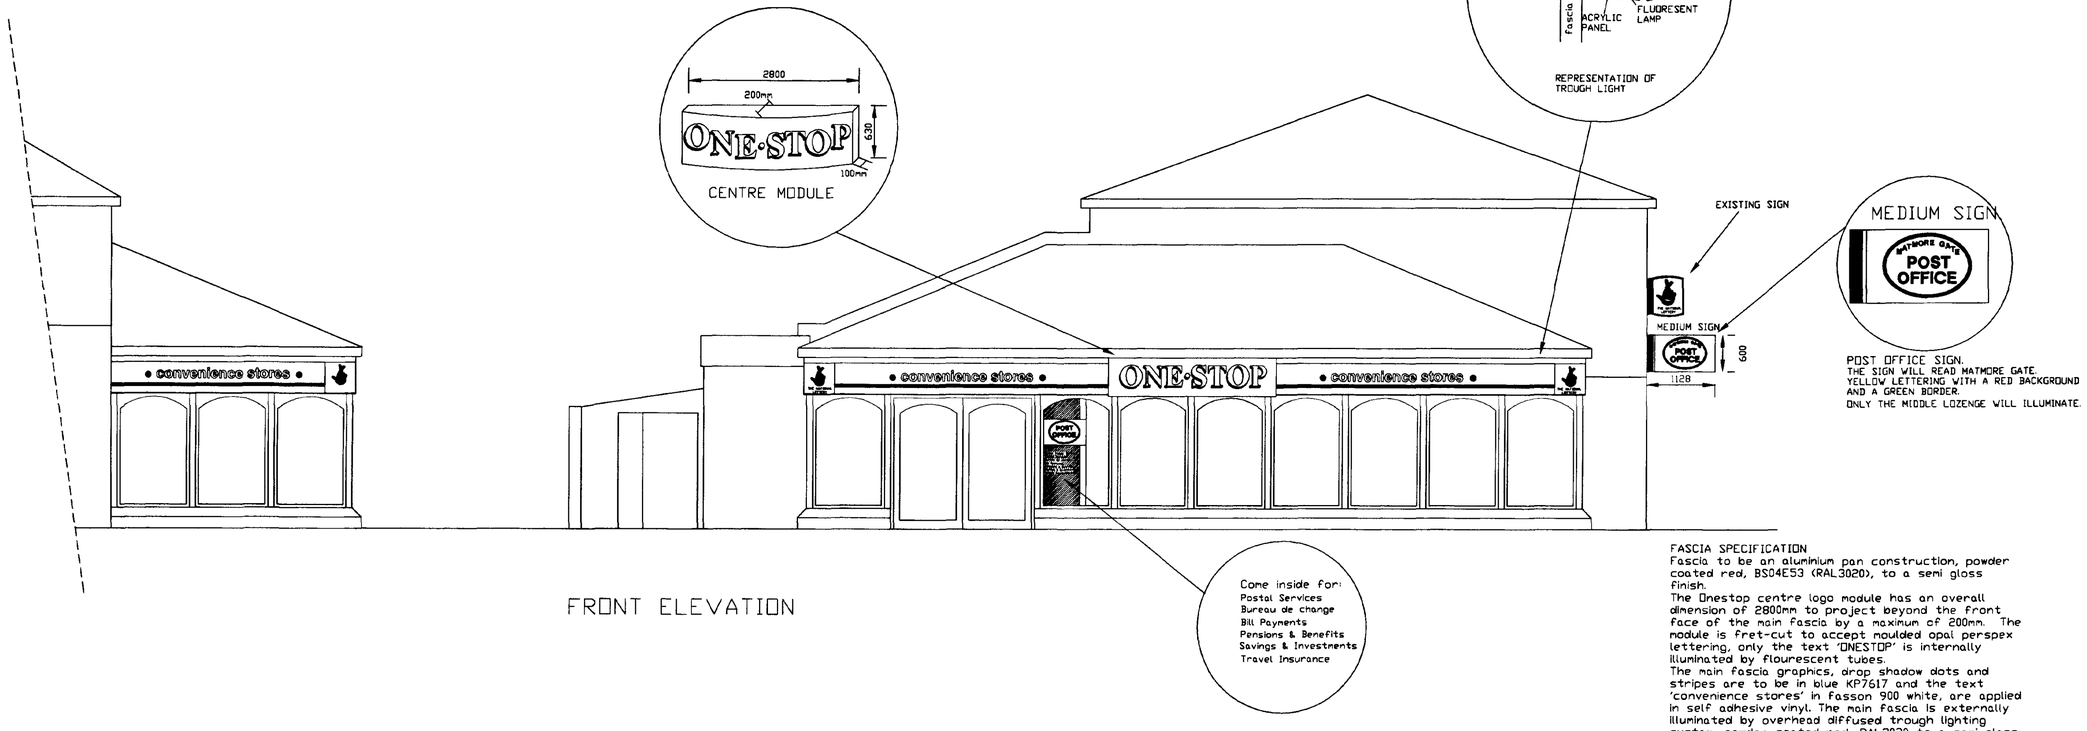

FRONT ELEVATION

MEDIUM SIGN

POST OFFICE SIGN.
THE SIGN WILL READ MATMORE GATE.
YELLOW LETTERING WITH A RED BACKGROUND AND A GREEN BORDER.
ONLY THE MIDDLE LOZENGE WILL ILLUMINATE.

FASCIA SPECIFICATION
Fascia to be an aluminium pan construction, powder coated red, BS04E53 (RAL3020), to a semi gloss finish.
The Onestop centre logo module has an overall dimension of 2800mm to project beyond the front face of the main fascia by a maximum of 200mm. The module is fret-cut to accept moulded opal perspex lettering, only the text 'ONESTOP' is internally illuminated by flourescent tubes.
The main fascia graphics, drop shadow dots and stripes are to be in blue KP7617 and the text 'convenience stores' in Fasson 900 white, are applied in self adhesive vinyl. The main fascia is externally illuminated by overhead diffused trough lighting system, powder coated red, RAL3020 to a semi gloss finish to match the fascia.

DETERMINED PLAN

SOUTH HOLLAND DC
HOUSING & PLANNING
09 JUN 1999
Ref: 0574/99

TOTAL SALES AREA
= SQ FT
= SQ M
TOTAL STOCK AREA
= SQ FT
= SQ M

PLAN OF EXISTING STRUCTURE.....
WITH RETAIL LAYOUT...
WITH OFF-LICENCE DETAILS...

REV	DESCRIPTION	DATE

STORE ADDRESS
MATMORE GATE
SPALDING
LINCOLNSHIRE
PE11 2PN

STORE CODE XA18	DATE 3RD JUNE 1999
DRAWING NO. XA181184-3	REV :-
DRAWN BY PHIL COLLINS	SCALE :-1: 50

T&S STORES P.L.C
APEX RD BROWNHILLS
WALSALL, WS8 7TS
TELE 01543 363000
FAX 01543 363102