



EAST ELEVATION (from cowbit road)

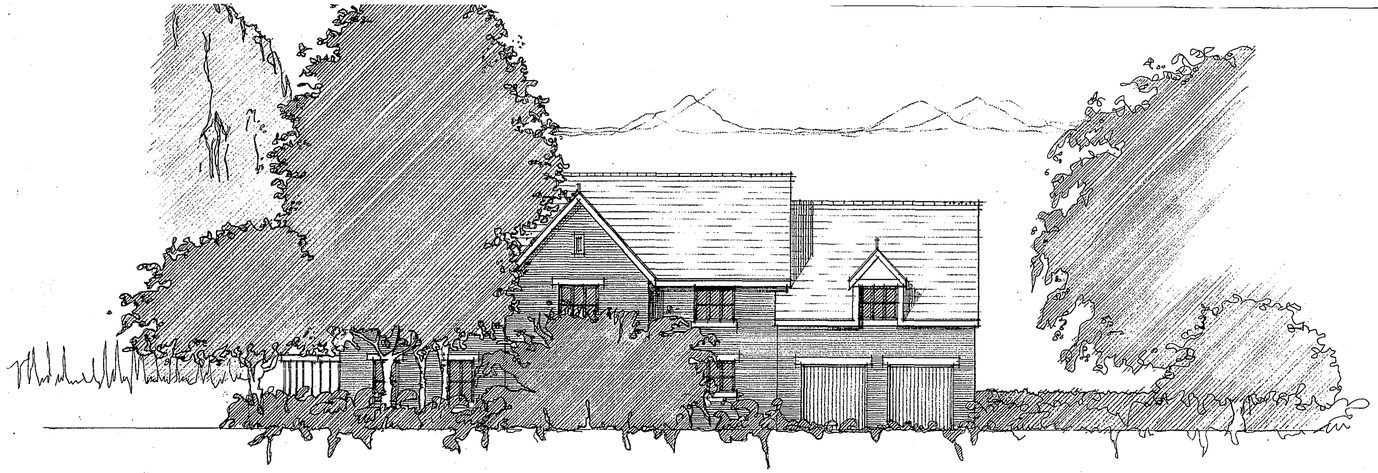


EAST ELEVATION (from access drive)

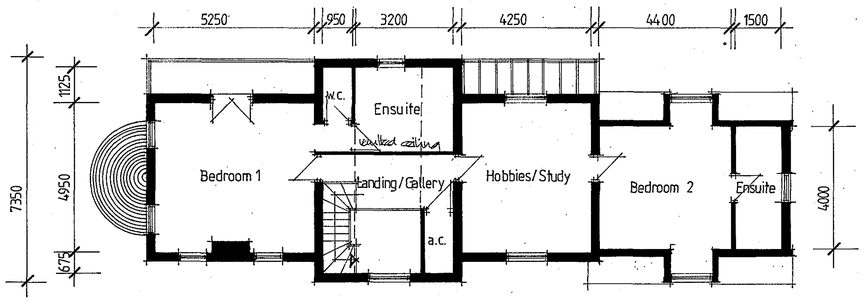


FIRST FLOOR PLAN




WEST ELEVATION (from river welland)

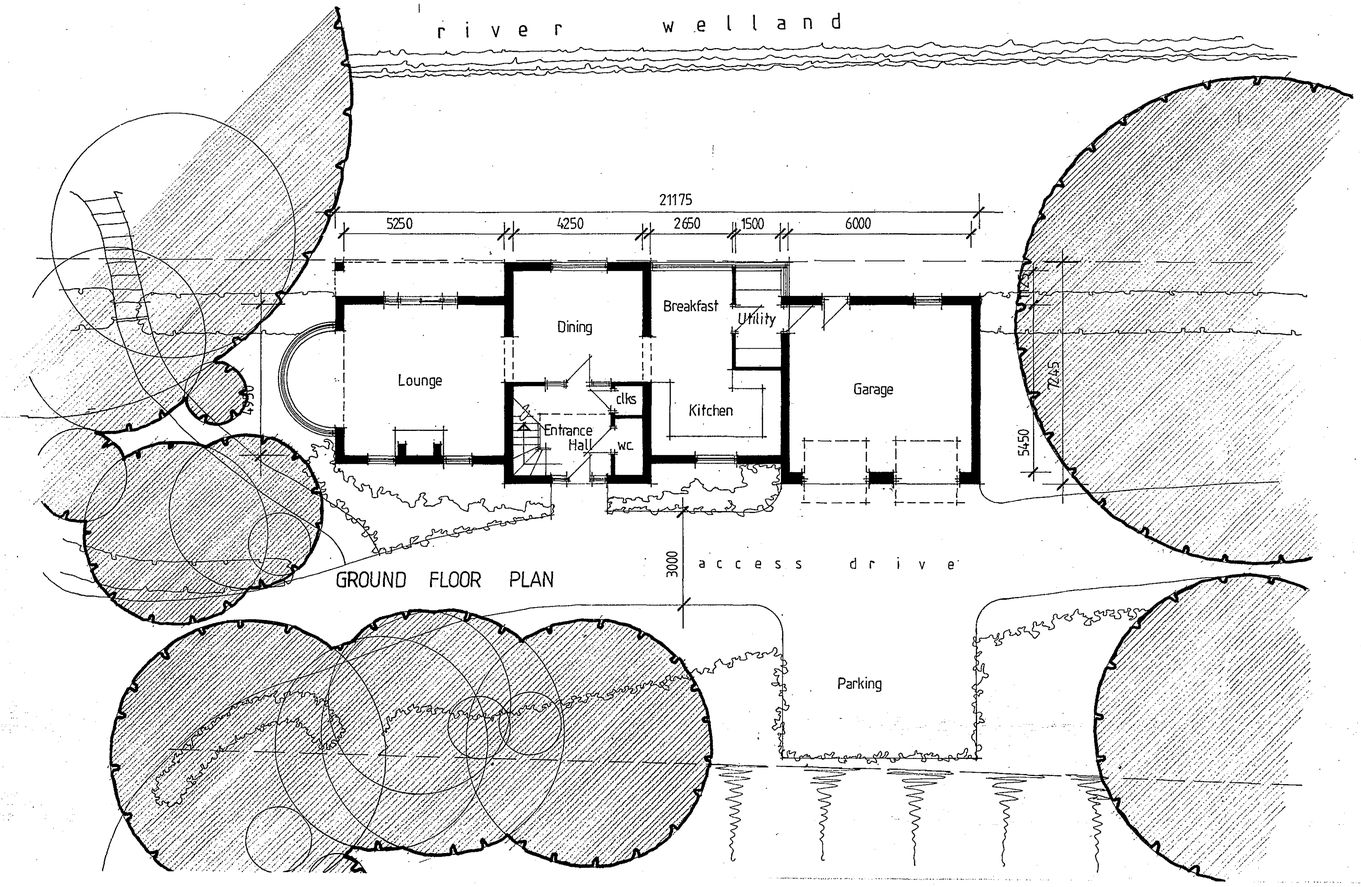

GROUND FLOOR PLAN

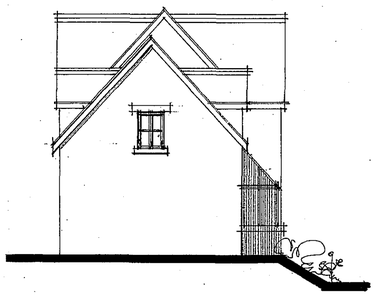

NORTH ELEVATION

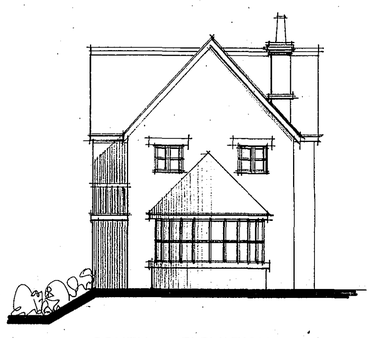

SOUTH ELEVATION

PLANNING DEVELOPMENT
- 5 MAY 2007
DETERMINED PLAN

Trevor A Clay RIBA Ltd
Chartered Architects
14 Old Fendike Road
Weston Hills
SPALDING
Lincolnshire PE12 6DD

Tel/Fax: 01406 380027 Mob: 07778 597975 Email: trevorclay@tiscali.co.uk

project:
PROPOSED BUILDING PLOT AT LOCK'S MILL HOUSE, THE ISLAND, SPALDING FOR MR AND MRS G R HASTINGS

drawing:
PLANNING APPLICATION DRAWING
- FLOOR PLANS AND ELEVATIONS

date: 08 March 07 proj. no: 04/137/PA
scale: 1:100 drg. no: 011 rev: