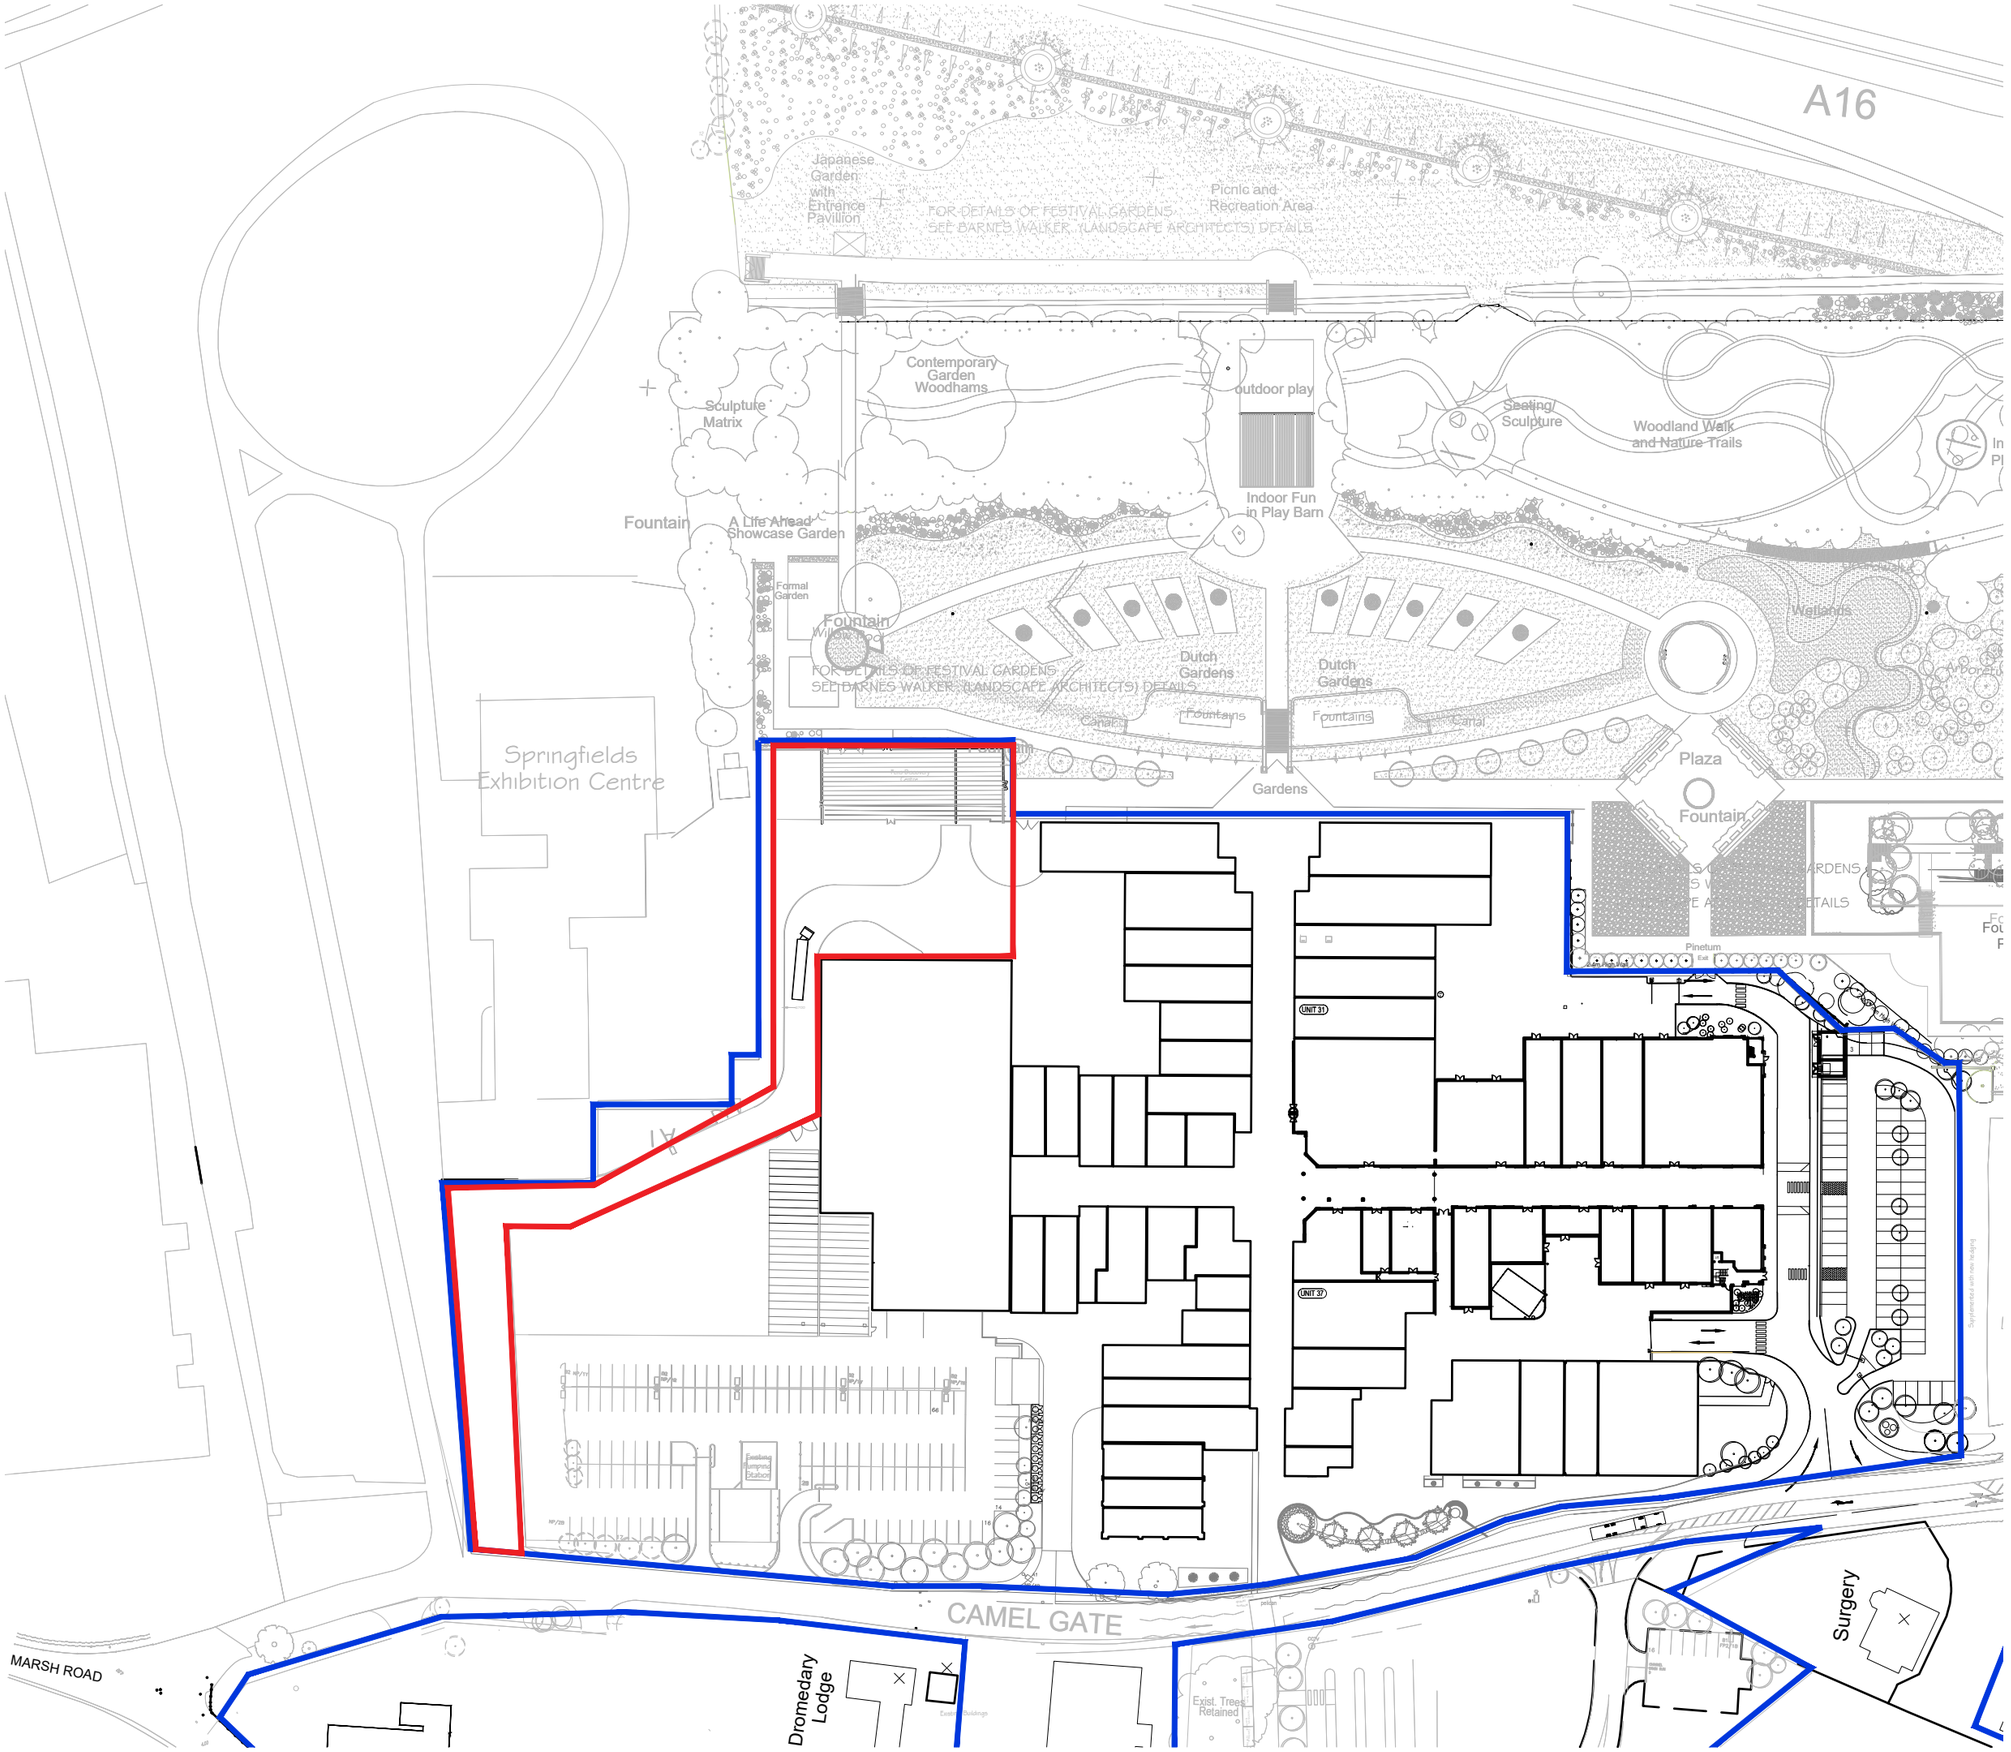


N

METRES

0 10 20 30 40 50

SCALE - 1:1250

Revision: C	Date: 04.04.19	Drawn: NjH	Checked: AG

Tractor store removed from red line boundary.

Revision: B	Date: 26.03.19	Drawn: NjH	Checked: AG

Proposed car parking spaces removed from this plan and added to PL002.

Revision: A	Date: 26.02.19	Drawn: NjH	Checked: AG

Red line adjusted to incorporate the access to highway.

PLANNING ISSUE

Location / Existing Site Plan

Springfields Outlet Shopping Centre

Location:
Camel Gate
Spalding

Client:
UBS Triton Property Fund

Job No:	Drawing No:	Revision:	Scale:
3841-027	PL001	C	1:1250@A3

Date: 18-02-2019 Drawn: NjH Checked: AG

CAD Ref: P:\3841-027/ Cad

WATSON BATTY ARCHITECTS

Shires House, Shires Road
Guiseley, Leeds LS20 8EU
Leeds | Loughborough

T: 01943 876 665
E: enquiries@watsonbatty.com
W: www.watsonbatty.com

Note: Do not Scale from this drawing. All dimensions to be checked on site