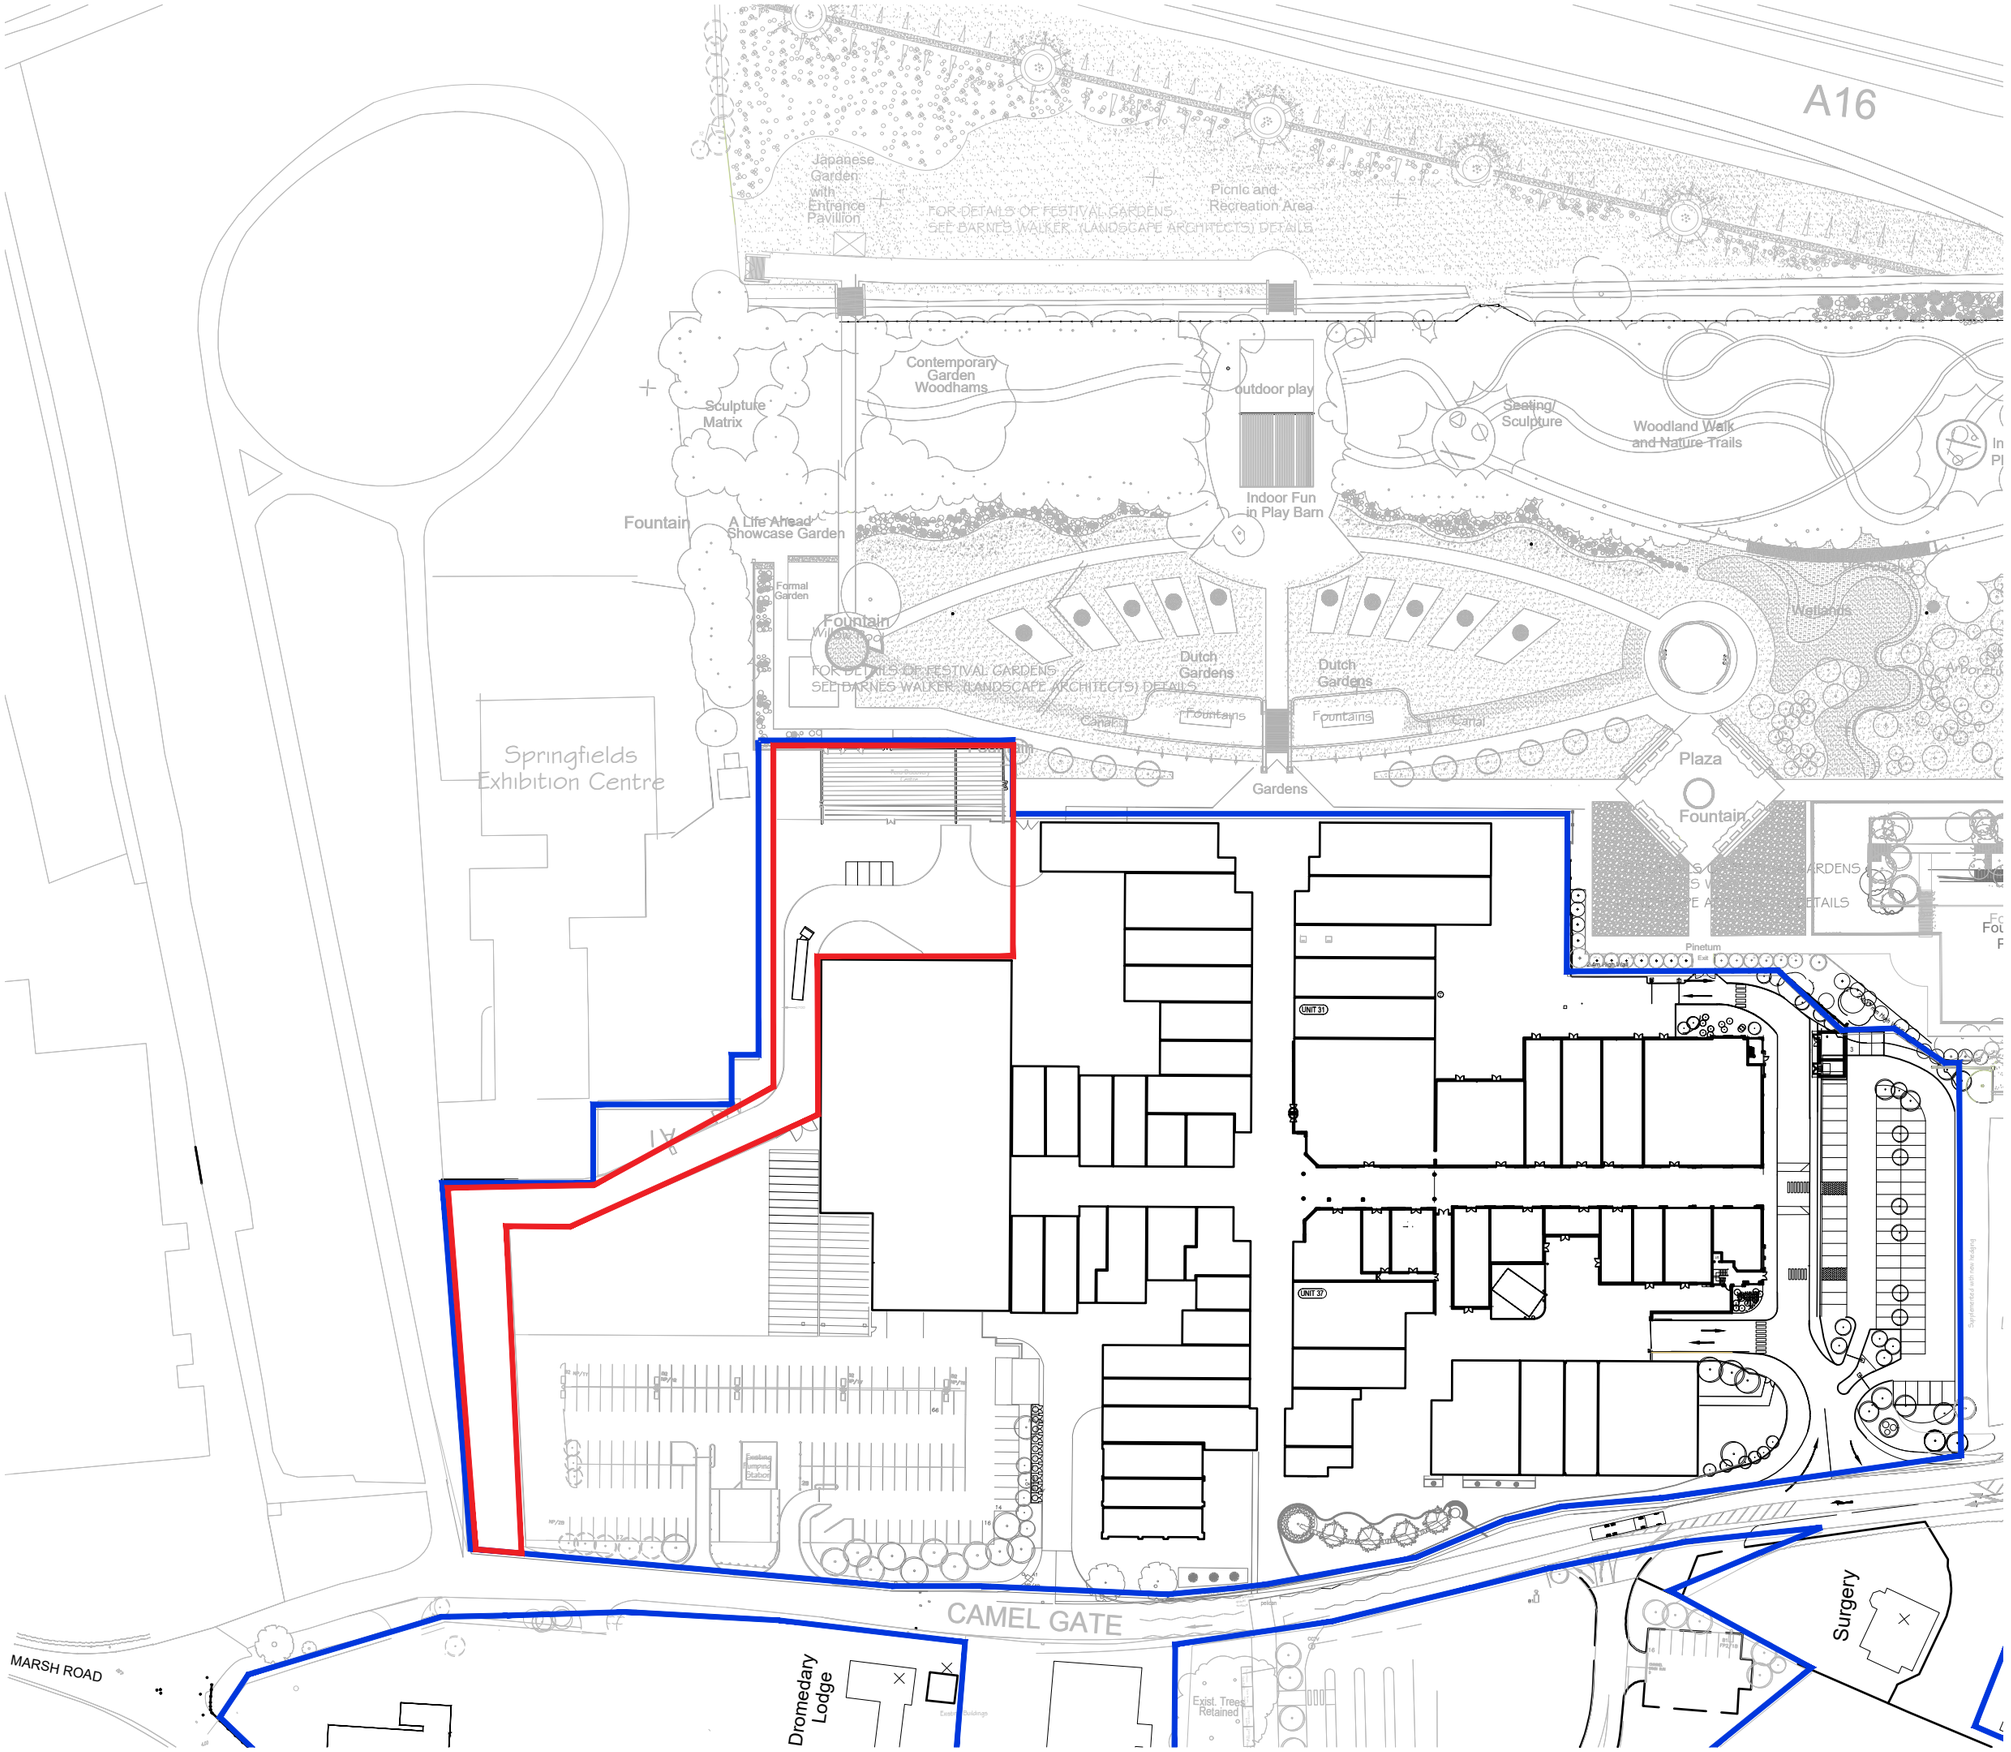


N

METRES

0 10 20 30 40 50

SCALE - 1:1250

Revision: A Date: 04.04.19 Drawn: NjH Checked: AG

Tractor store removed from red line boundary.

PLANNING ISSUE

Proposed Site Plan

Springfields Outlet Shopping Centre

Location:
Camel Gate
Spalding

Client:
UBS Triton Property Fund

Job No:	Drawing No:	Revision:	Scale:
3841-027	PL002	A	1:1250@A3

Date: 11-03-2019 Drawn: NjH Checked: AG

CAD Ref: P:\3841-027/ Cad

WATSON BATTY ARCHITECTS

Shires House, Shires Road
Guiseley, Leeds LS20 8EU
Leeds | Loughborough

T: 01943 876 665
E: enquiries@watsonbatty.com
W: www.watsonbatty.com

Note: Do not Scale from this drawing. All dimensions to be checked on site