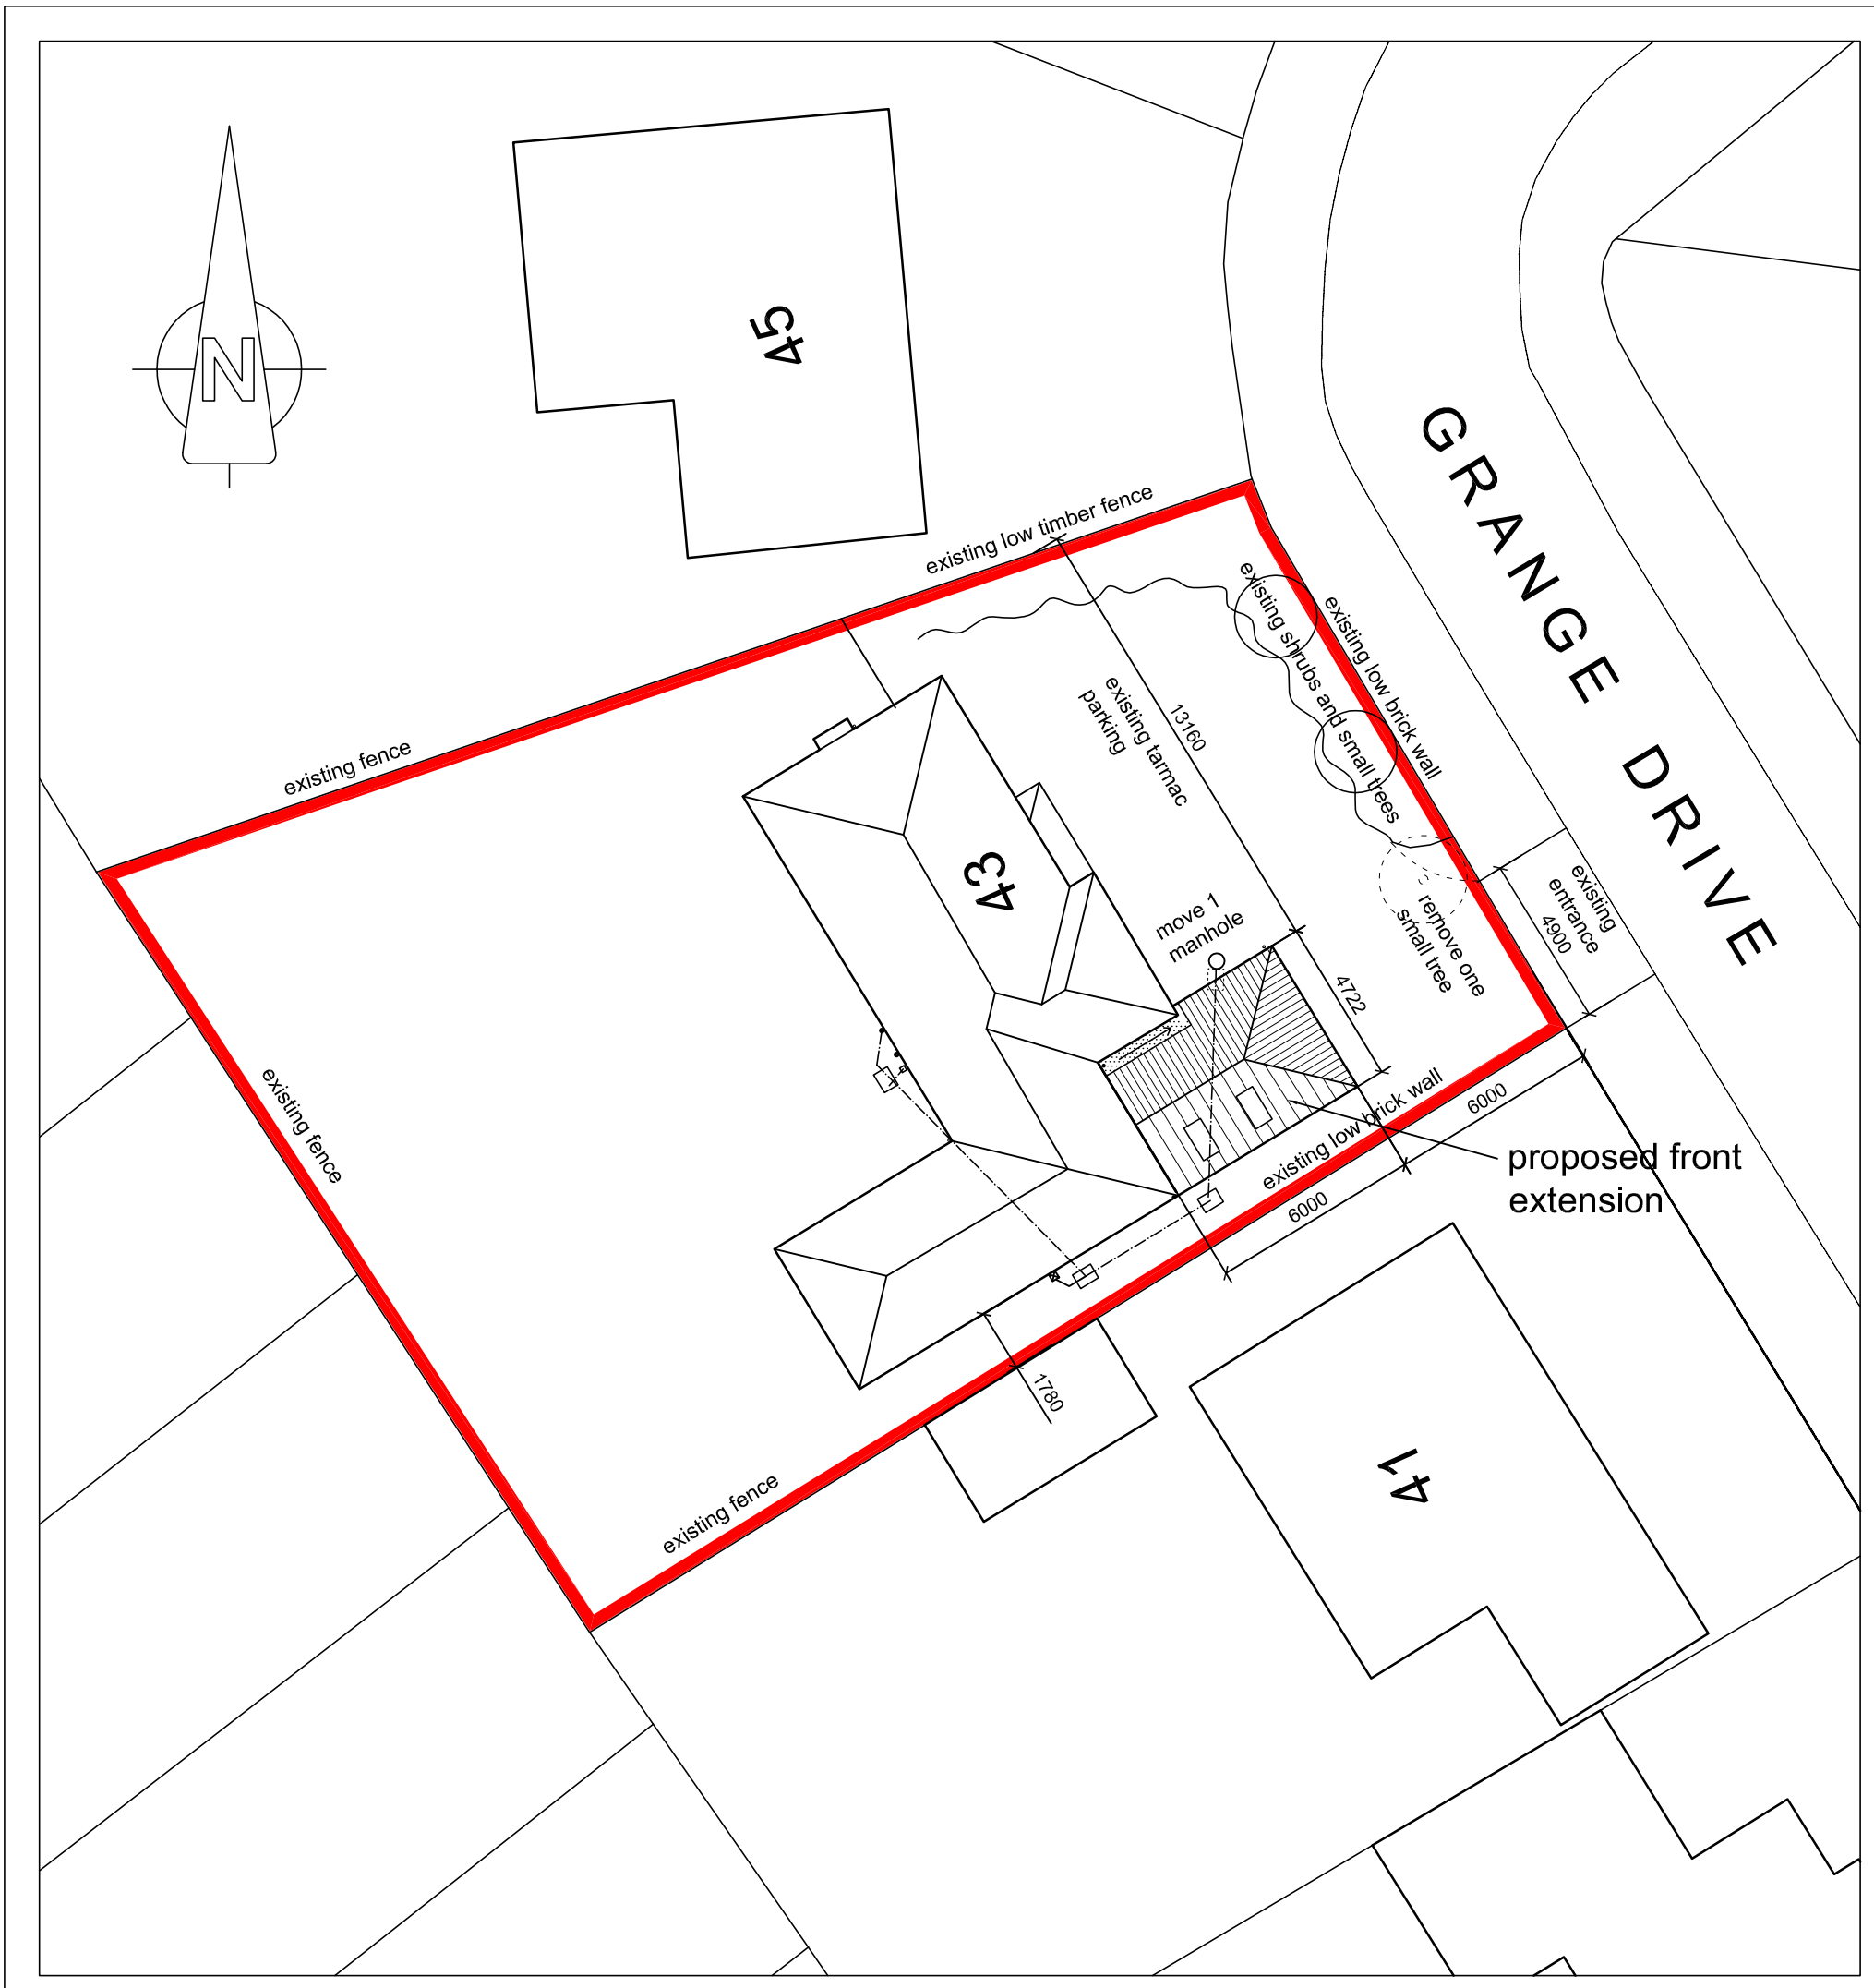


Site Block Plan @ 1:200 Scale

DRAINAGE

Foul drains to existing sewer on site

Roof water to existing system on site

SCALE

0 5 10 15 20 25m

Jenny McIntee Architectural Design www.jennymcintee.co.uk info@jennymcintee.co.uk Tel 07921 003153			
Project:	Proposed Front Extension	Date:	June 2015
Address:	43 Grange Drive, Spalding, Lincs PE11 2DX	Scale:	1:200 on A3
Client:	Mr A Levy	Job No:	1551
Drawing Title:	Site Plan As Proposed	Dwg No:	02 B