

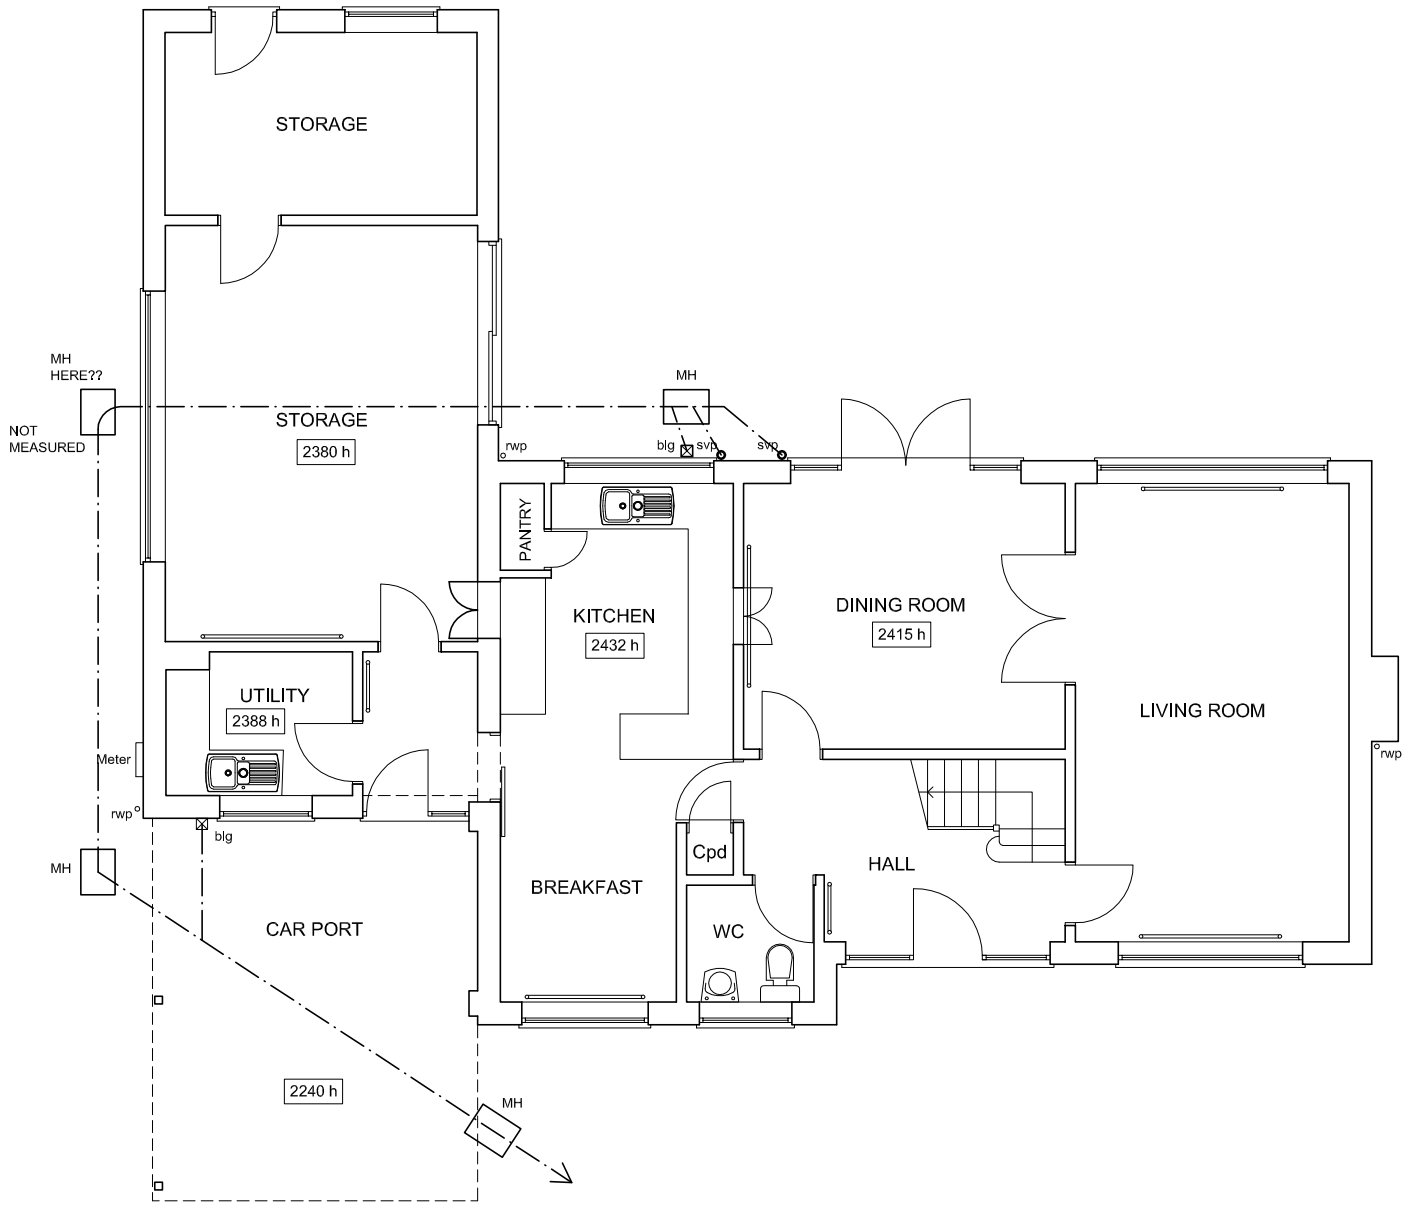


GROUND FLOOR PLAN

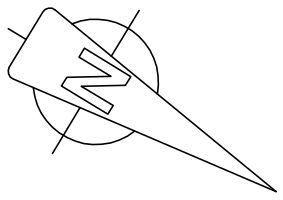

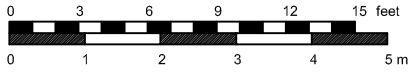

EXISTING FLOOR PLAN

Jenny McIntee Architectural Design
www.jennymcintee.co.uk info@jennymcintee.co.uk Tel 07921 003153

Project:	Proposed Front Extension	Date:	June 2015
Address:	43 Grange Drive, Spalding, Lincs PE11 2DX	Scale:	1:100 on A3
Client:	Mr A Levy	Job No:	1551
Drawing Title:	Existing Ground Floor Plan	Dwg No:	03