

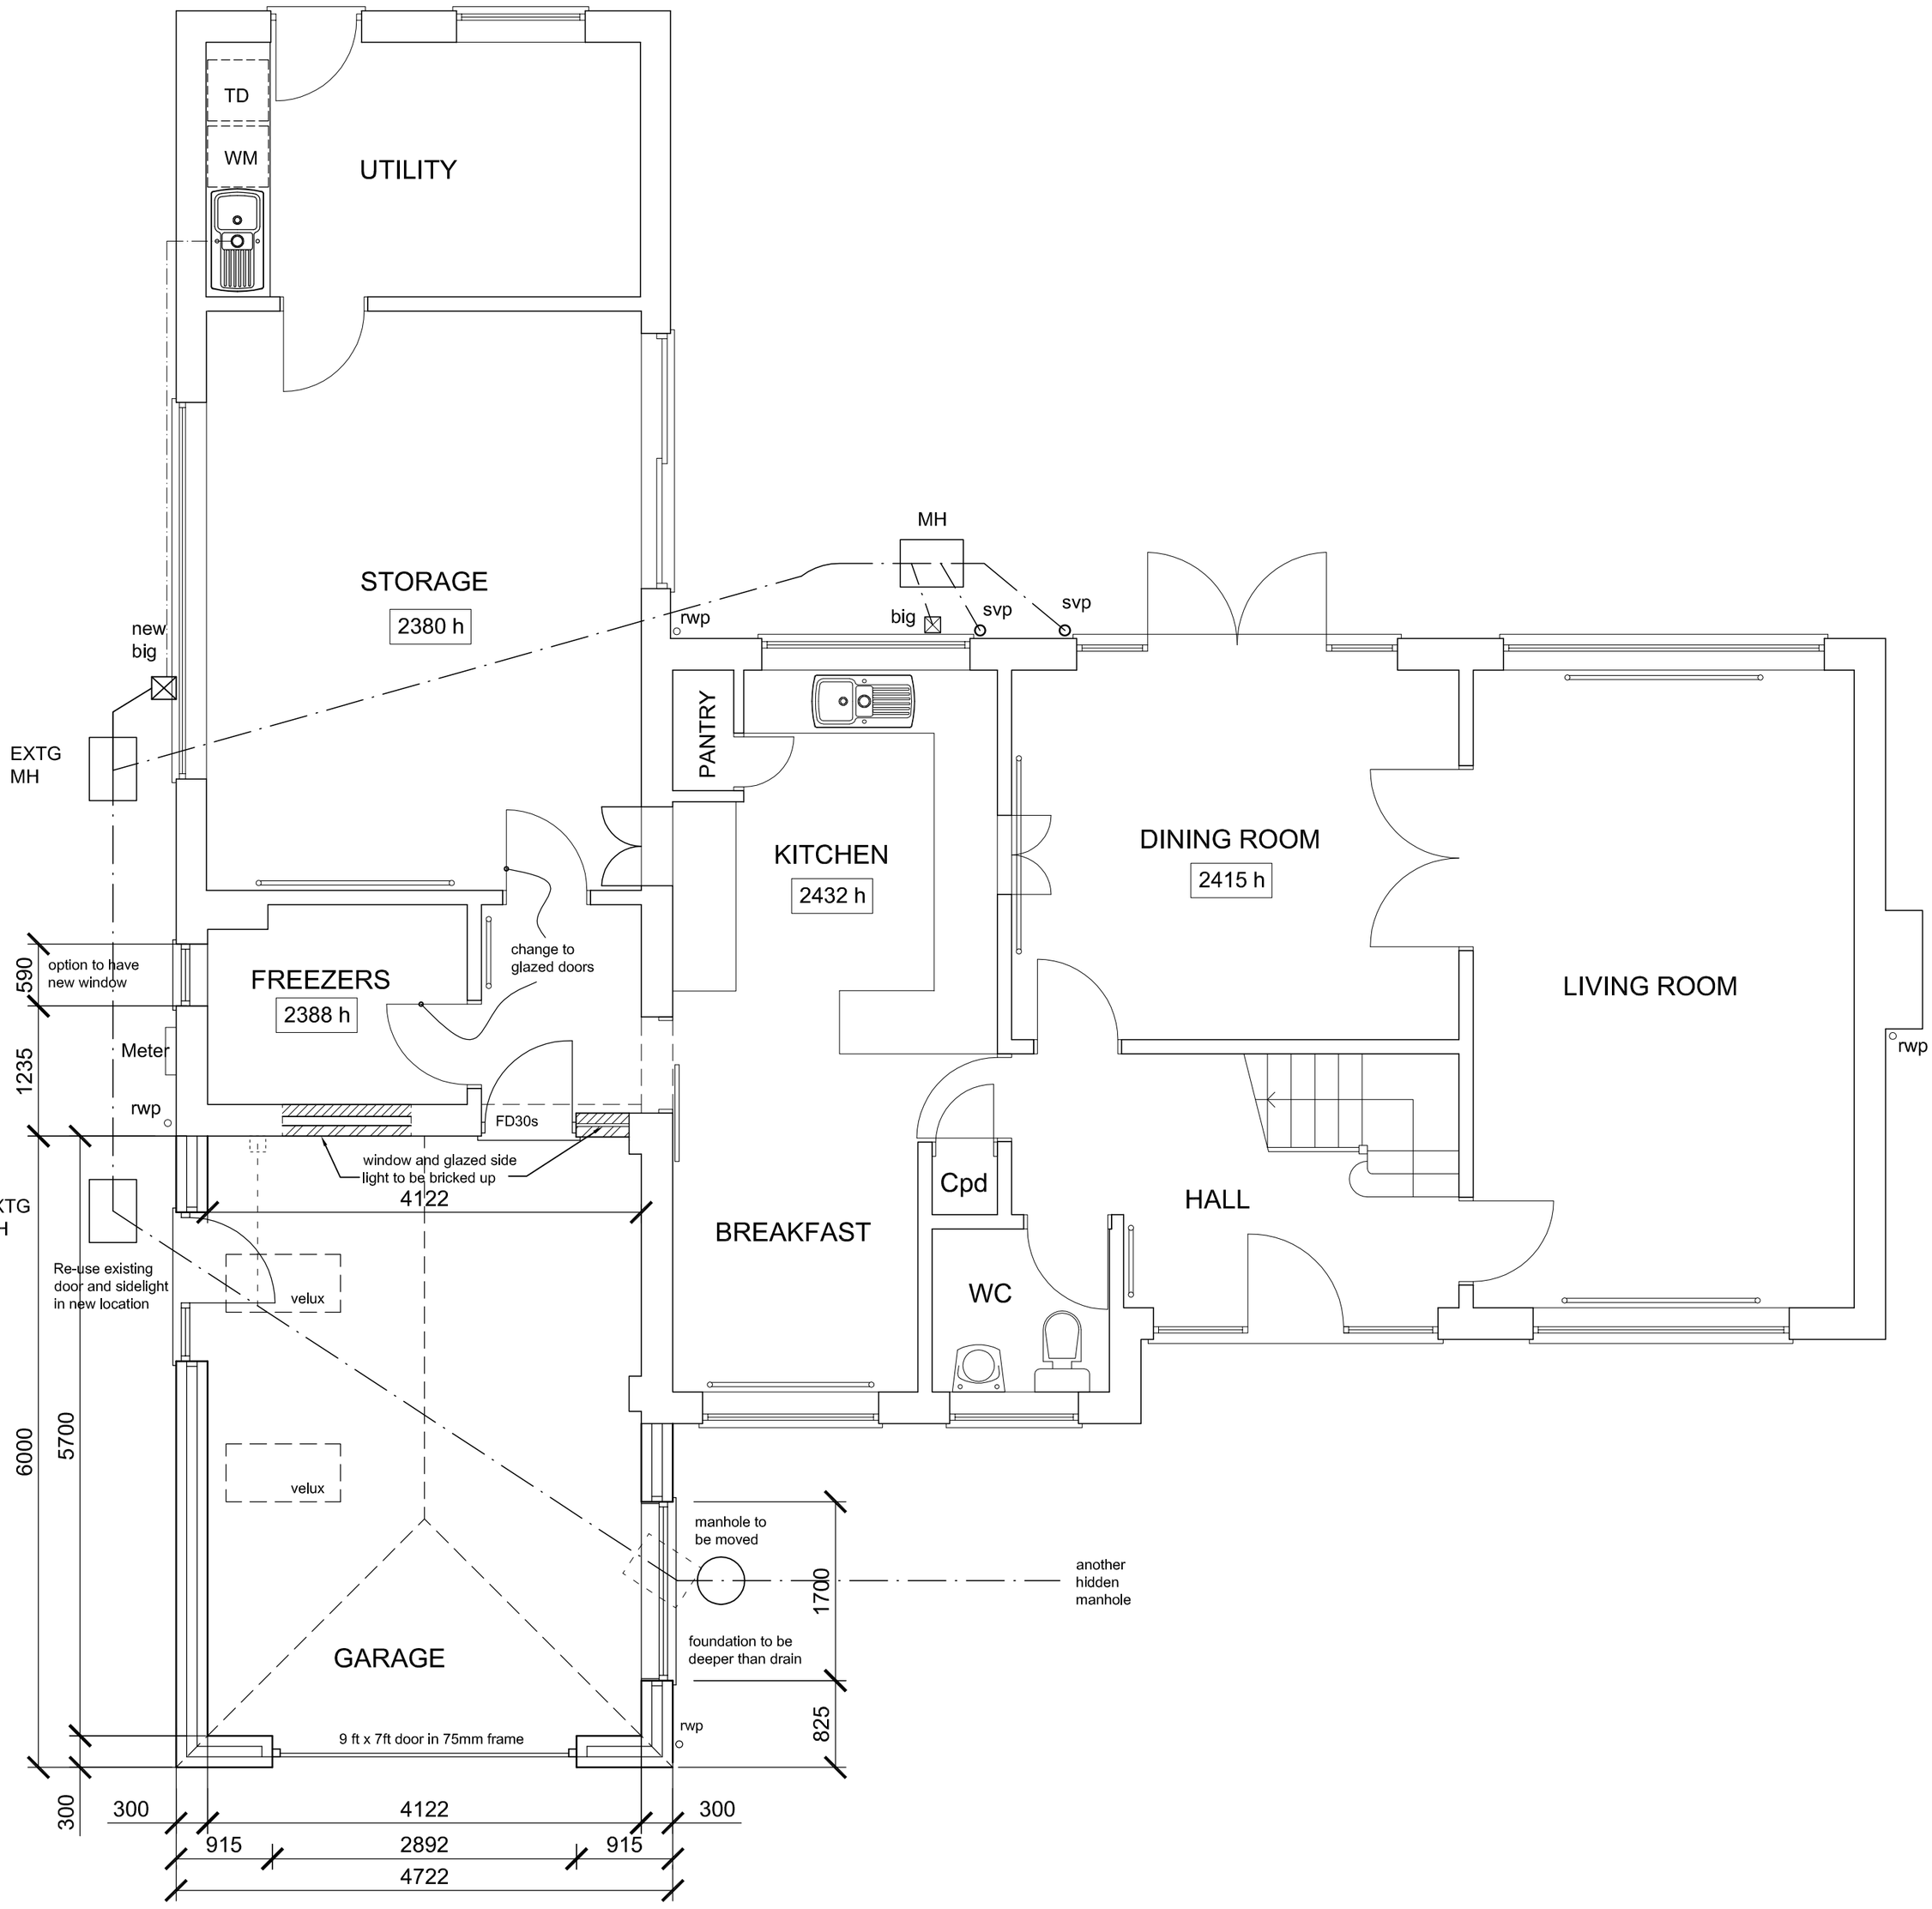


GROUND FLOOR PLAN
AS PROPOSED

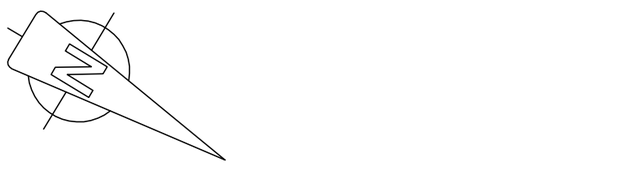

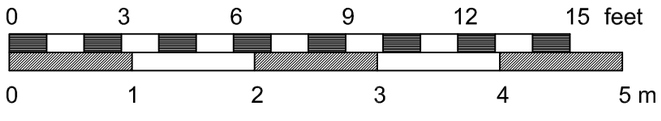

Jenny McIntee Architectural Design
www.jennymcintee.co.uk info@jennymcintee.co.uk Tel 07921 003153

Project:	Proposed Front Extension	Date:	June 2015
Address:	43 Grange Drive, Spalding, Lincs PE11 2DX	Scale:	1:50 on A2
Client:	Mr A Levy	Job No:	1551
Drawing Title:	Ground Floor Plan As Proposed	Dwg No:	05 B