



South Elevation
1 : 100

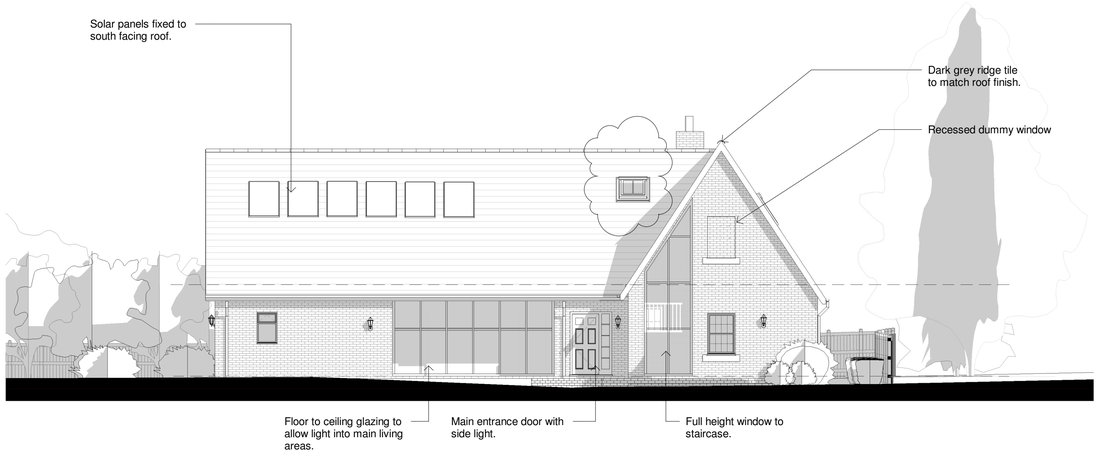


West Elevation
1 : 100

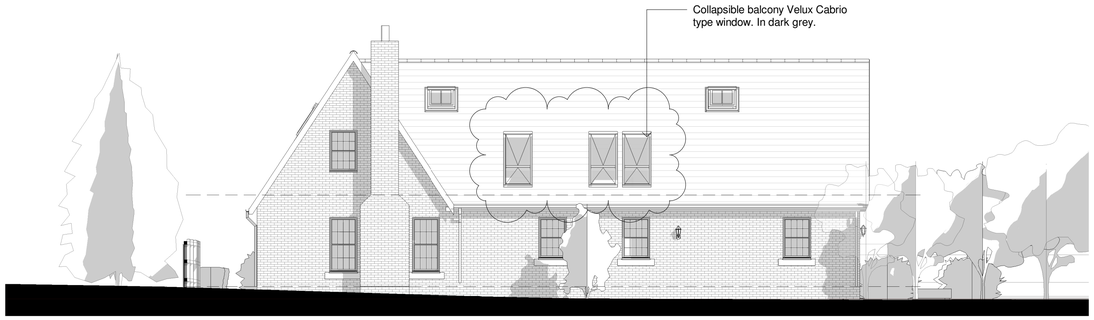


North Elevation
1 : 100



East Elevation
1 : 100

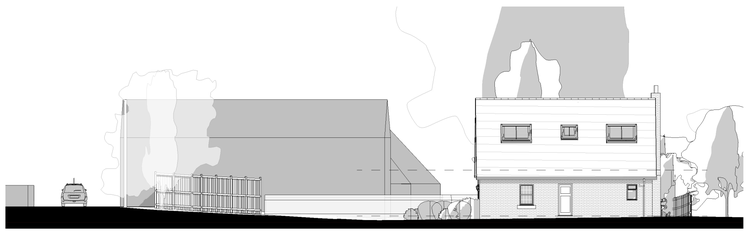

Section across driveway
1 : 200

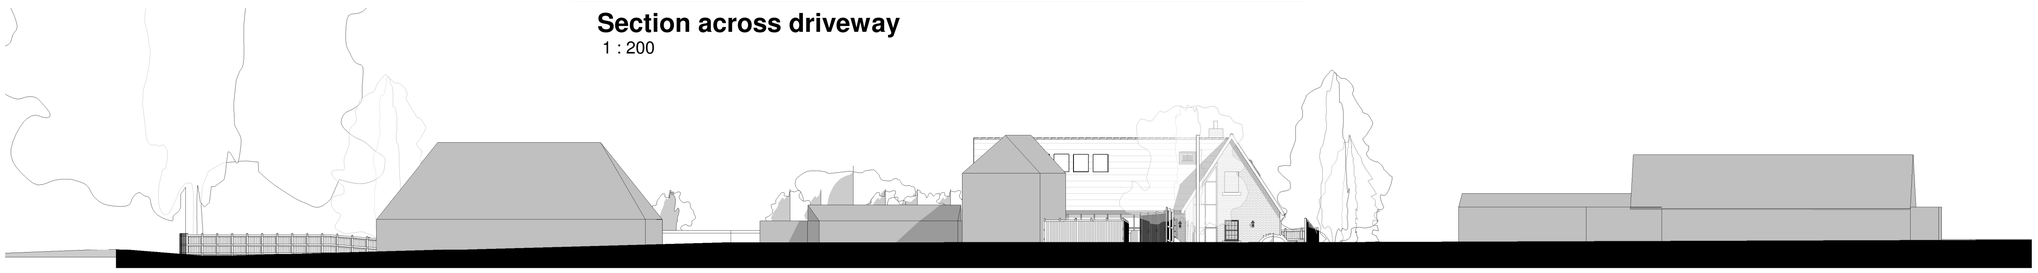


Contextual Elevation - View From Town End Manor
1 : 200

PROPOSED MATERIALS SCHEDULE

Walls: Rustic buff facing brick.
Dormer: Horizontal cladding.
Roof: Dark grey cement slate tiles.
Rain water goods: Dark grey metal RWP.
Fascias: Black painted.
Window and Doors: Black external door and dark grey window frames. Stone cills.
Hardstanding: Gravel driveway. Large stone paving slabs.
Boundary Treatment: Timber closed board fence and mature tall hedges.

1:100 (1m, 10m)
1:200 (5m, 20m)

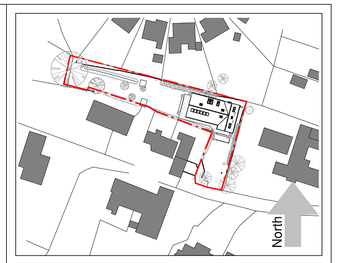

THIS DRAWING IS THE PROPERTY OF PE MA DESIGN CONSULTANCY LIMITED AND IS ISSUED ON THE CONDITION THAT IT IS NOT REPRODUCED, DISCLOSED OR COPIED TO ANY UNAUTHORISED PERSON IN WHOLE OR PART WITHOUT PRIOR WRITTEN CONSENT.

NO DIMENSIONS ARE TO BE SCALED FROM THIS DRAWING. ALL DIMENSIONS STATED MUST BE VERIFIED ON SITE. THE DESIGNER MUST BE ADVISED OF ANY DISCREPANCIES PRIOR TO ANY ITEM OF WORK BEING PUT IN HAND.
THIS DRAWING MUST BE READ TOGETHER WITH THE SPECIFICATION, BILL OF QUANTITIES AND RELATED DRAWINGS.
THIS DRAWING IS FOR INFORMATION PURPOSES ONLY AND MUST NOT BE USED FOR CONSTRUCTION AND LAND BOUNDARY DISPUTE RESOLUTIONS. SITE BAUNDARY LINE BASED ON TOPOGRAPHICAL SURVEY.

Rev	Description	Date
A	House style changed and reduced in size and height following advice from planning.	20.07.2021
B	Collapsible balcony velux type window added along with window to closet and skylights.	26.08.2021

STATUS: PLANNING

DESIGNER: PE MA DESIGN CONSULTANCY

CLIENT: Rebecca & Matthew Hendry

PROJECT: New 2 storey single family dwelling. Town End Manor - Spalding

TITLE: Proposed Elevations

DRAWN BY	CHECKED BY	DATE
GM	PE MA	18.05.2021

SCALE	SHEET	FILE PATH
indicated	A1	C:\Users\GM\Documents\Projects\Houses\4001- Spalding Town End Manor Allotment\A - Planning\Drawings\4001-PE_-ND_22_A0_A_0001_New Build Family Dwelling_Cluster.rvt

DRAWING NUMBER: 4001 P603
REV: B

26/08/2021 14:59:36