
DO NOT SCALE FROM THIS DRAWING

This drawing is copyright and may not be altered, traced, copied, photographed or used for any other purpose other than that for which it is issued without consent of Mark Dennis - Architectural Services. The General Contractor is to check all dimensions on site and report any discrepancies to the Architect

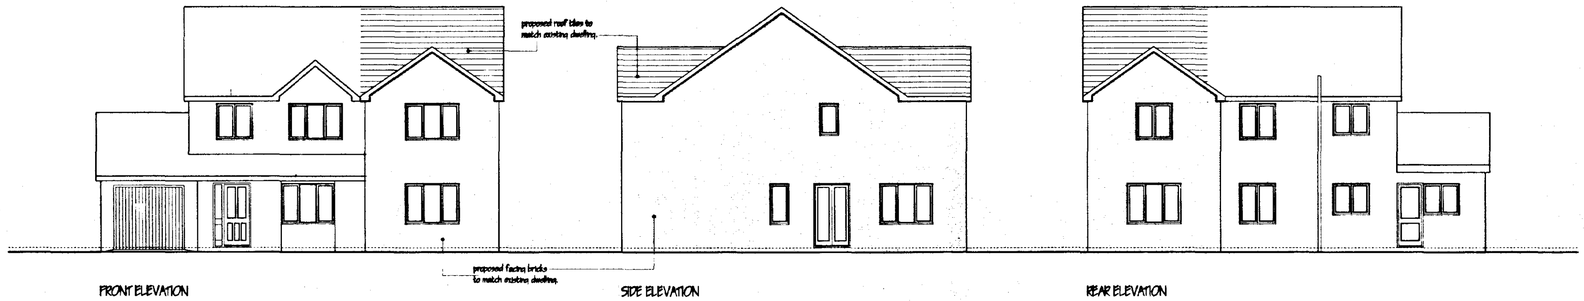


FRONT ELEVATION

SIDE ELEVATION

REAR ELEVATION

PROPOSED ELEVATIONS.

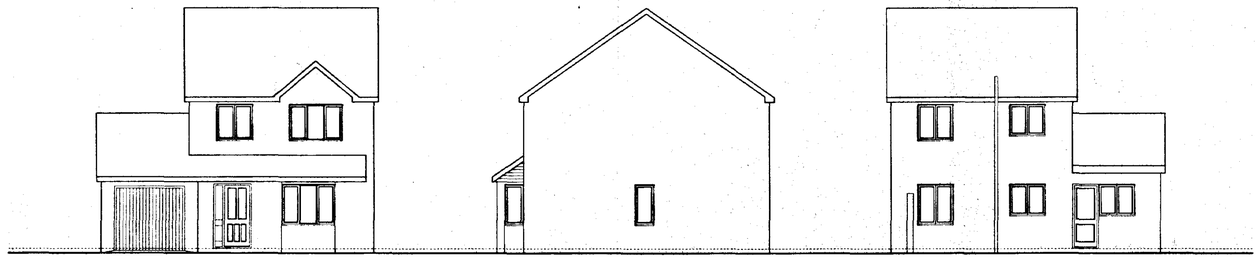


FRONT ELEVATION


SIDE ELEVATION

REAR ELEVATION


EXISTING ELEVATIONS.

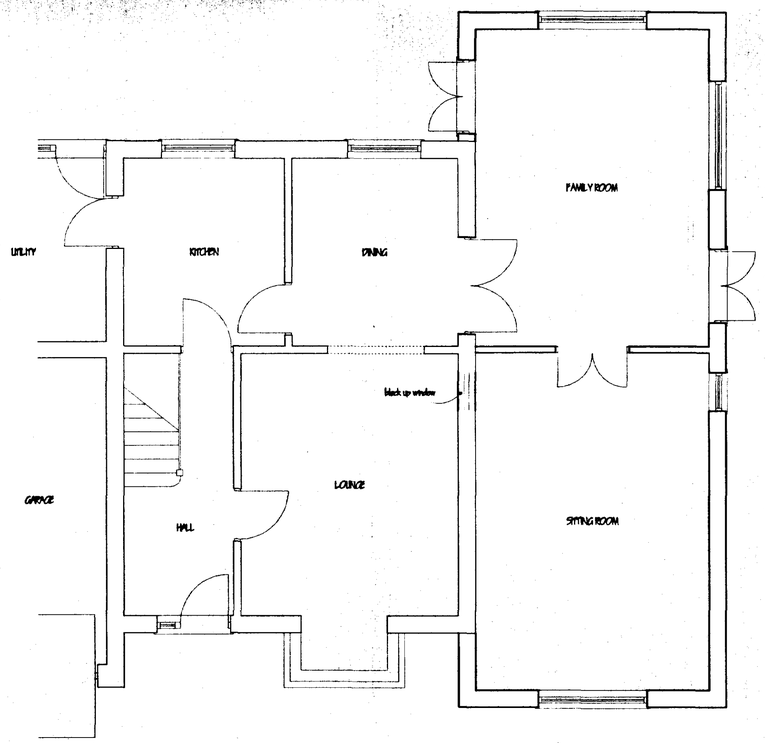

GROUND FLOOR - AS PROPOSED

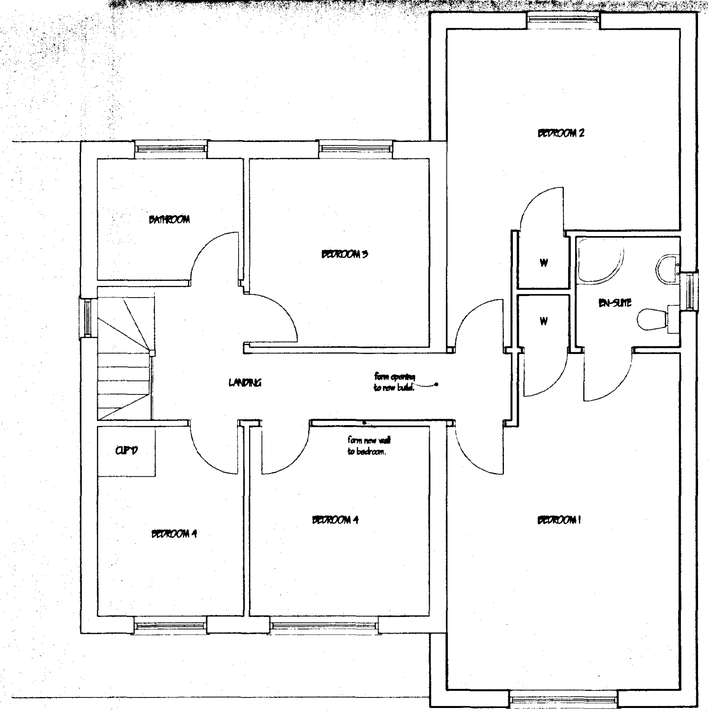

FIRST FLOOR - AS PROPOSED

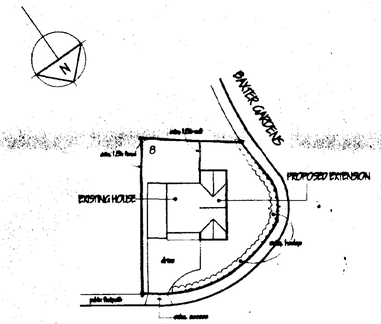

BAXTER GARDENS

BLOCK PLAN 1:500

MARK DENNIS
architectural services

32 PRIMROSE CRESCENT - PINCHBECK
SPALDING - LINCOLNSHIRE PE11 3QT
TEL: 01775 760396 FAX: 01775 760396

DETERMINED PLAN
SHDC
Planning & Development
- 8 MAY 2003
Ref 0582/03

PROJECT TITLE

PROPOSED TWO STOREY EXTENSION AT
8 BAXTER GARDENS, SPALDING,
LINCOLNSHIRE, PE11 3YL.

FOR: MR & MRS BRISTOW.

FLOOR PLANS, ELEVATIONS & BLOCK PLAN.

REV	DESCRIPTION	DATE	BY

SCALE 1:100, 1:50, 1:500

DRAWN MD

DATE MAY 2003

DRAWING No. 03.010/01