
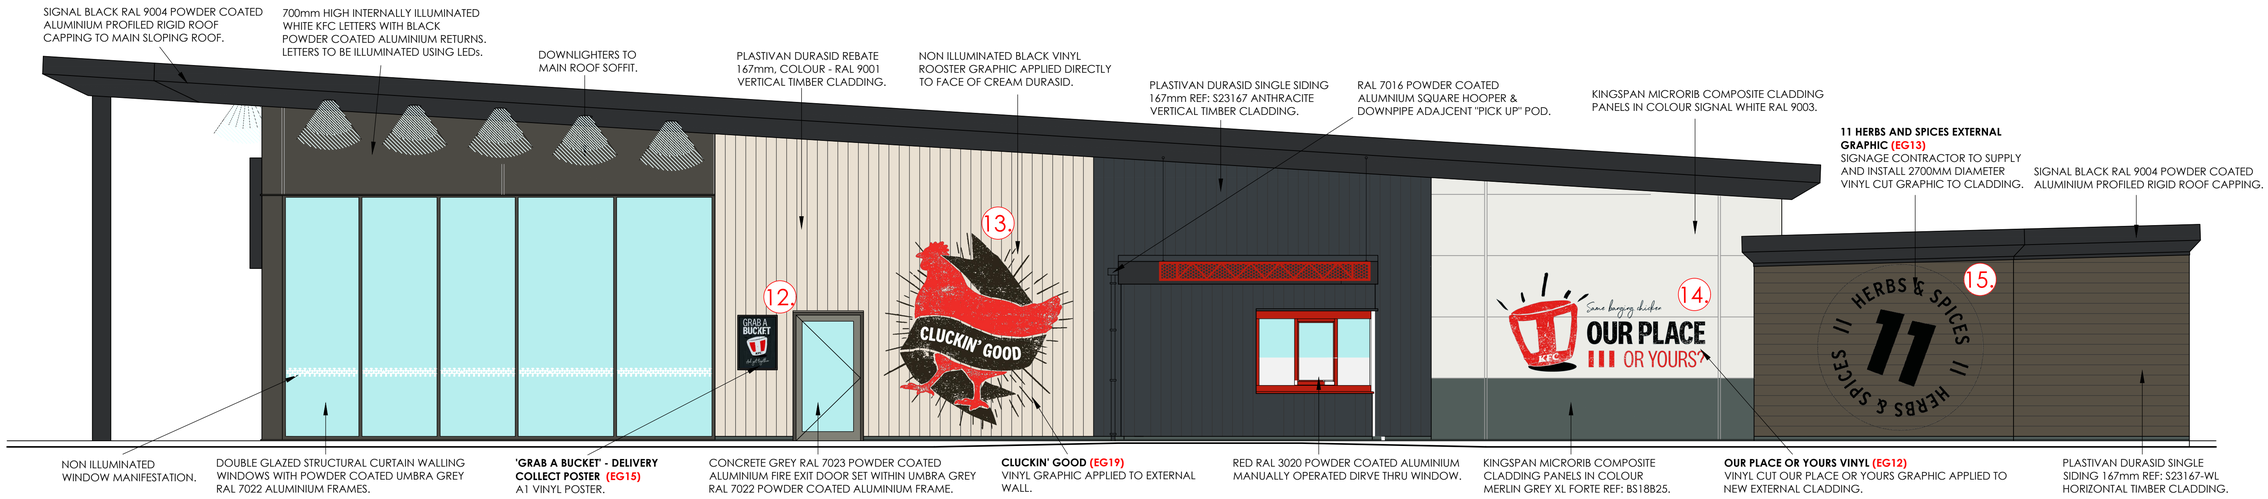


proposed side elevation

scale - 1:50 @ A1

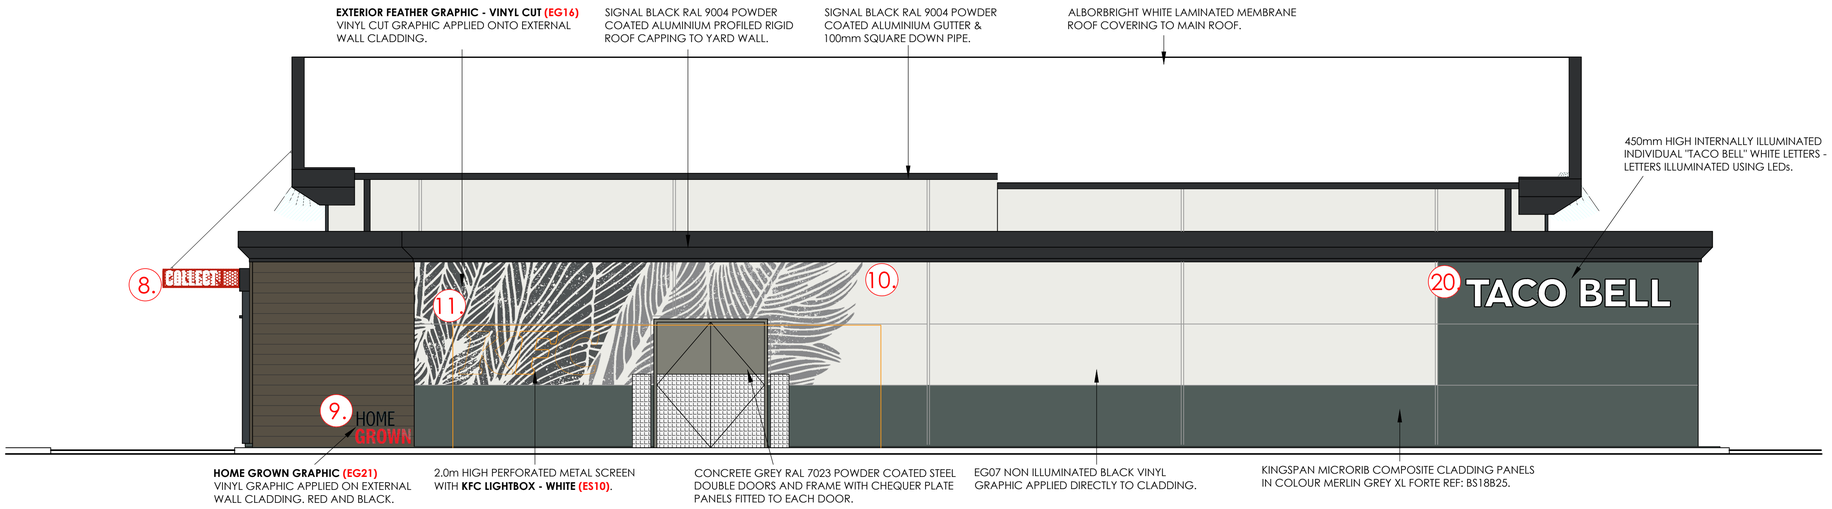

proposed rear elevation

scale - 1:50 @ A1

SIGNAGE DESIGN SIGNOFF

Name / Title	
Signature	**Date**

© copyright 2020

This drawing and the copyrights and patents therein are the designer's property and may not be used or reproduced - only under contract. All rights reserved.

ALL DIMENSIONS TO BE CHECKED ON SITE.

DO NOT SCALE FROM THIS DRAWING EXCEPT FOR THE PURPOSES OF LOCAL AUTHORITY PLANNING

Frank Belshaw
Building Surveyors Limited

wheatley springs barn, wheatley lane road, barrowford, nelson, lancashire. BB9 6QS.
tel no. (01282) 699668. fax no. (01282) 602447.

rev	date	description
D	30/05/22	Drawing amended following KFC mark ups; EG15 shown to side of delivery door; white background removed from EG13; chequerplate shown to sides of rear doors; EG16 feather graphic shown; EG21 graphic shown.
C	26/04/22	Signage to both KFC & Taco Bell units updated.
B	25/01/21	added delivery windows
A	27/4/2020	Roof slop altered & building signage updated following markups.

store address
SPALDING
APPLE GARAGE SERVICE STATION
SPALDING
PE12 6FY

client: **ERINDALE LIMITED**

drawing title
PROPOSED
EXTERNAL ELEVATIONS - SHEET 1

drawn by	checked	date
SES	----	26/03/20
store no.	scale	
0000	1:50 @ A1	

Drawing no.	FB ref.	revision
0000/2020/P210	2018/112	D